


NOTES:
This drawing has been produced solely for the purposes to gain Building Regulation approval and should not be used as working drawings.
Do not Scale from this Drawing except for planning purposes.
Drawings to be read in conjunction with structural engineers design and applicable method statements and other consultants drawings.
All dimensions shown are in millimetres and to be checked on site.
All construction build up (i.e timber studwork) shown as indicative material make up for B.Reg approval only.
This drawing is the copyright of MF Designs Ltd.

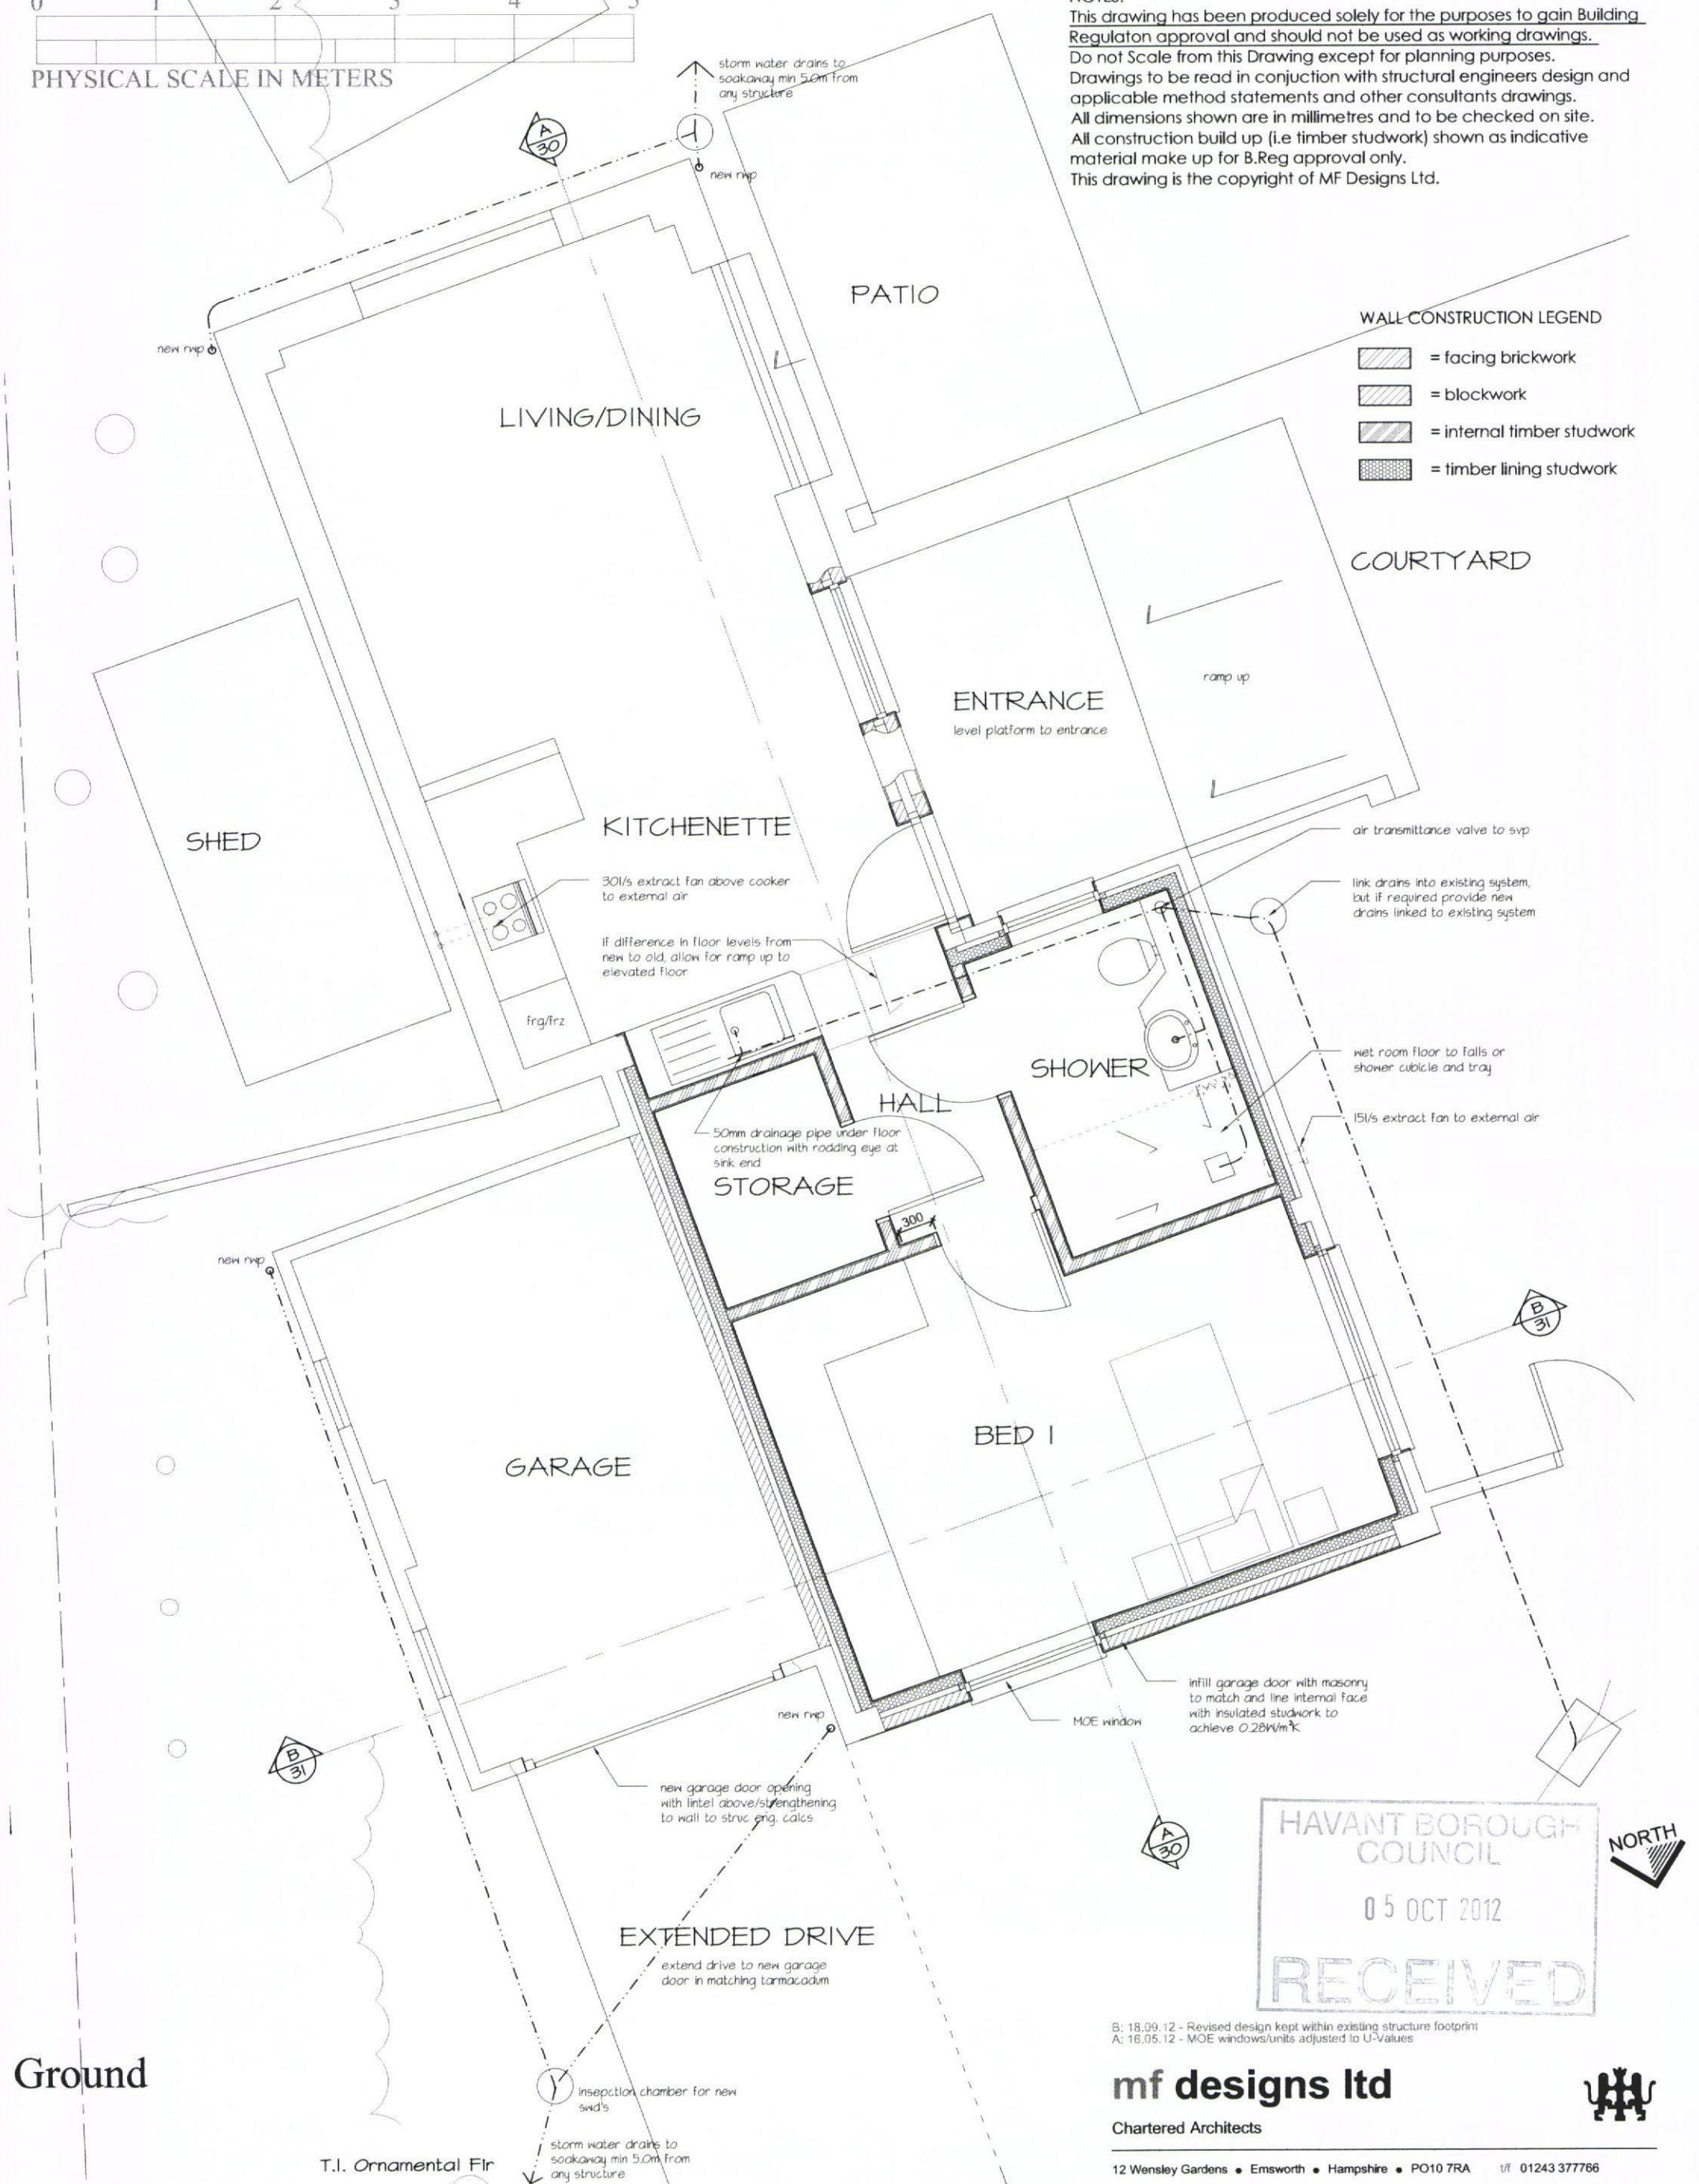

- WALL CONSTRUCTION LEGEND
- [Pattern] = facing brickwork
 - [Pattern] = blockwork
 - [Pattern] = internal timber studwork
 - [Pattern] = timber lining studwork



B: 18.09.12 - Revised design kept within existing structure footprint
A: 16.05.12 - MOE windows/units adjusted to U-values

mf designs ltd

Chartered Architects

12 Wensley Gardens • Emsworth • Hampshire • PO10 7RA
Director: Martin Farrer RIBA • Co Registration No.4507379

Date: Sep 2012
Scale: 1:50
Job No: 3030
Drg No: 027 B