



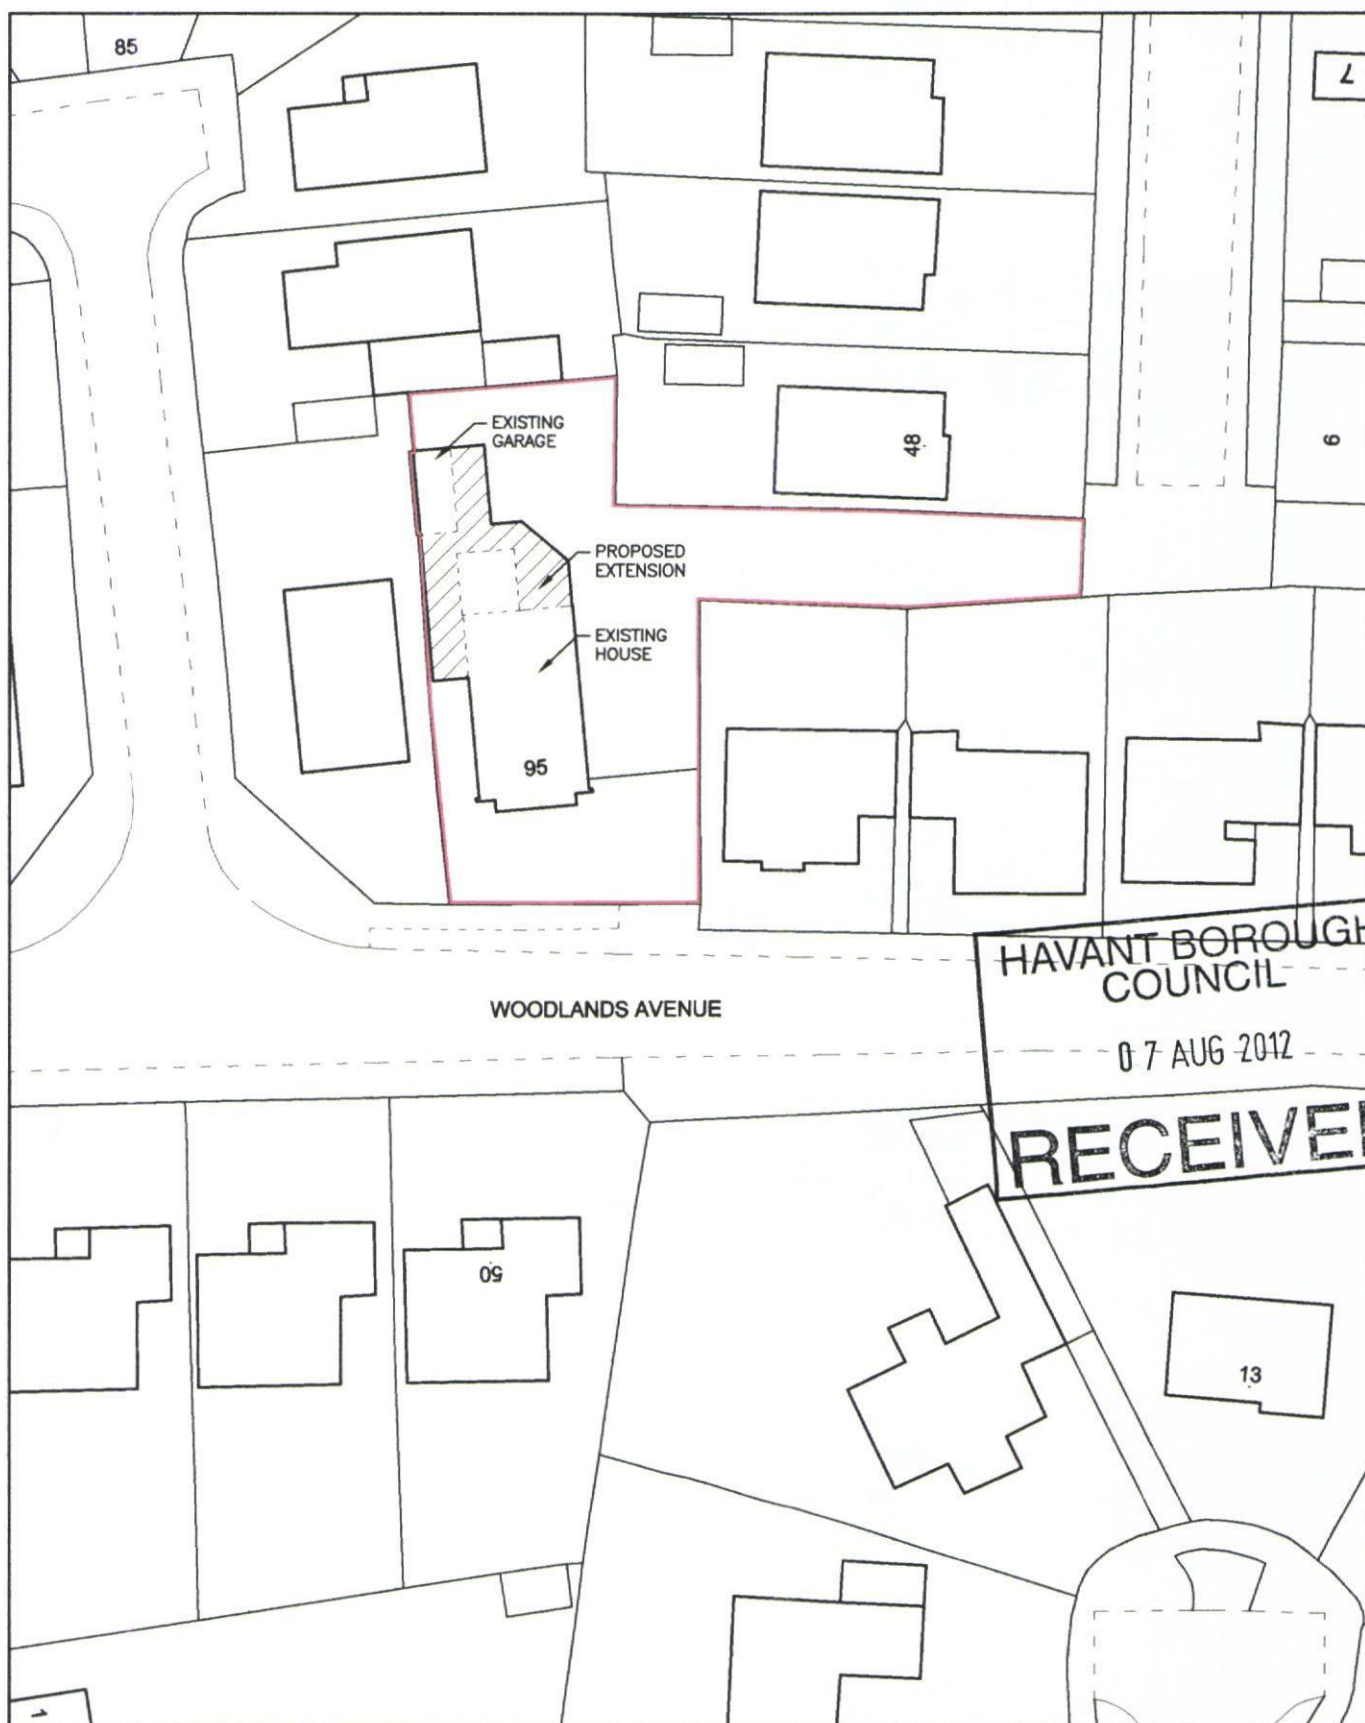

BLOCK PLAN

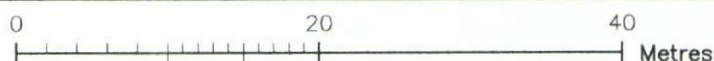

DWG. NO.: BD495 BP01
 DATE: 31 07 2012
 SCALE: 1:500 @ A4
 ADDRESS OF SITE: 95, WOODLANDS AVENUE, EMSWORTH, HAMPSHIRE PO10 7QD
 OS LICENCE NO.: BW1-175039-14571-310712
 OS MAP SUPPLIER: BLACKWELL BUSINESS SERVICES (www.blackwellmapping.co.uk)
 DATE OF DOWNLOAD: 31 07 2012

