


HAVANT BOROUGH
COUNCIL

07 JUN 2012

RECEIVED



ROOF PLAN

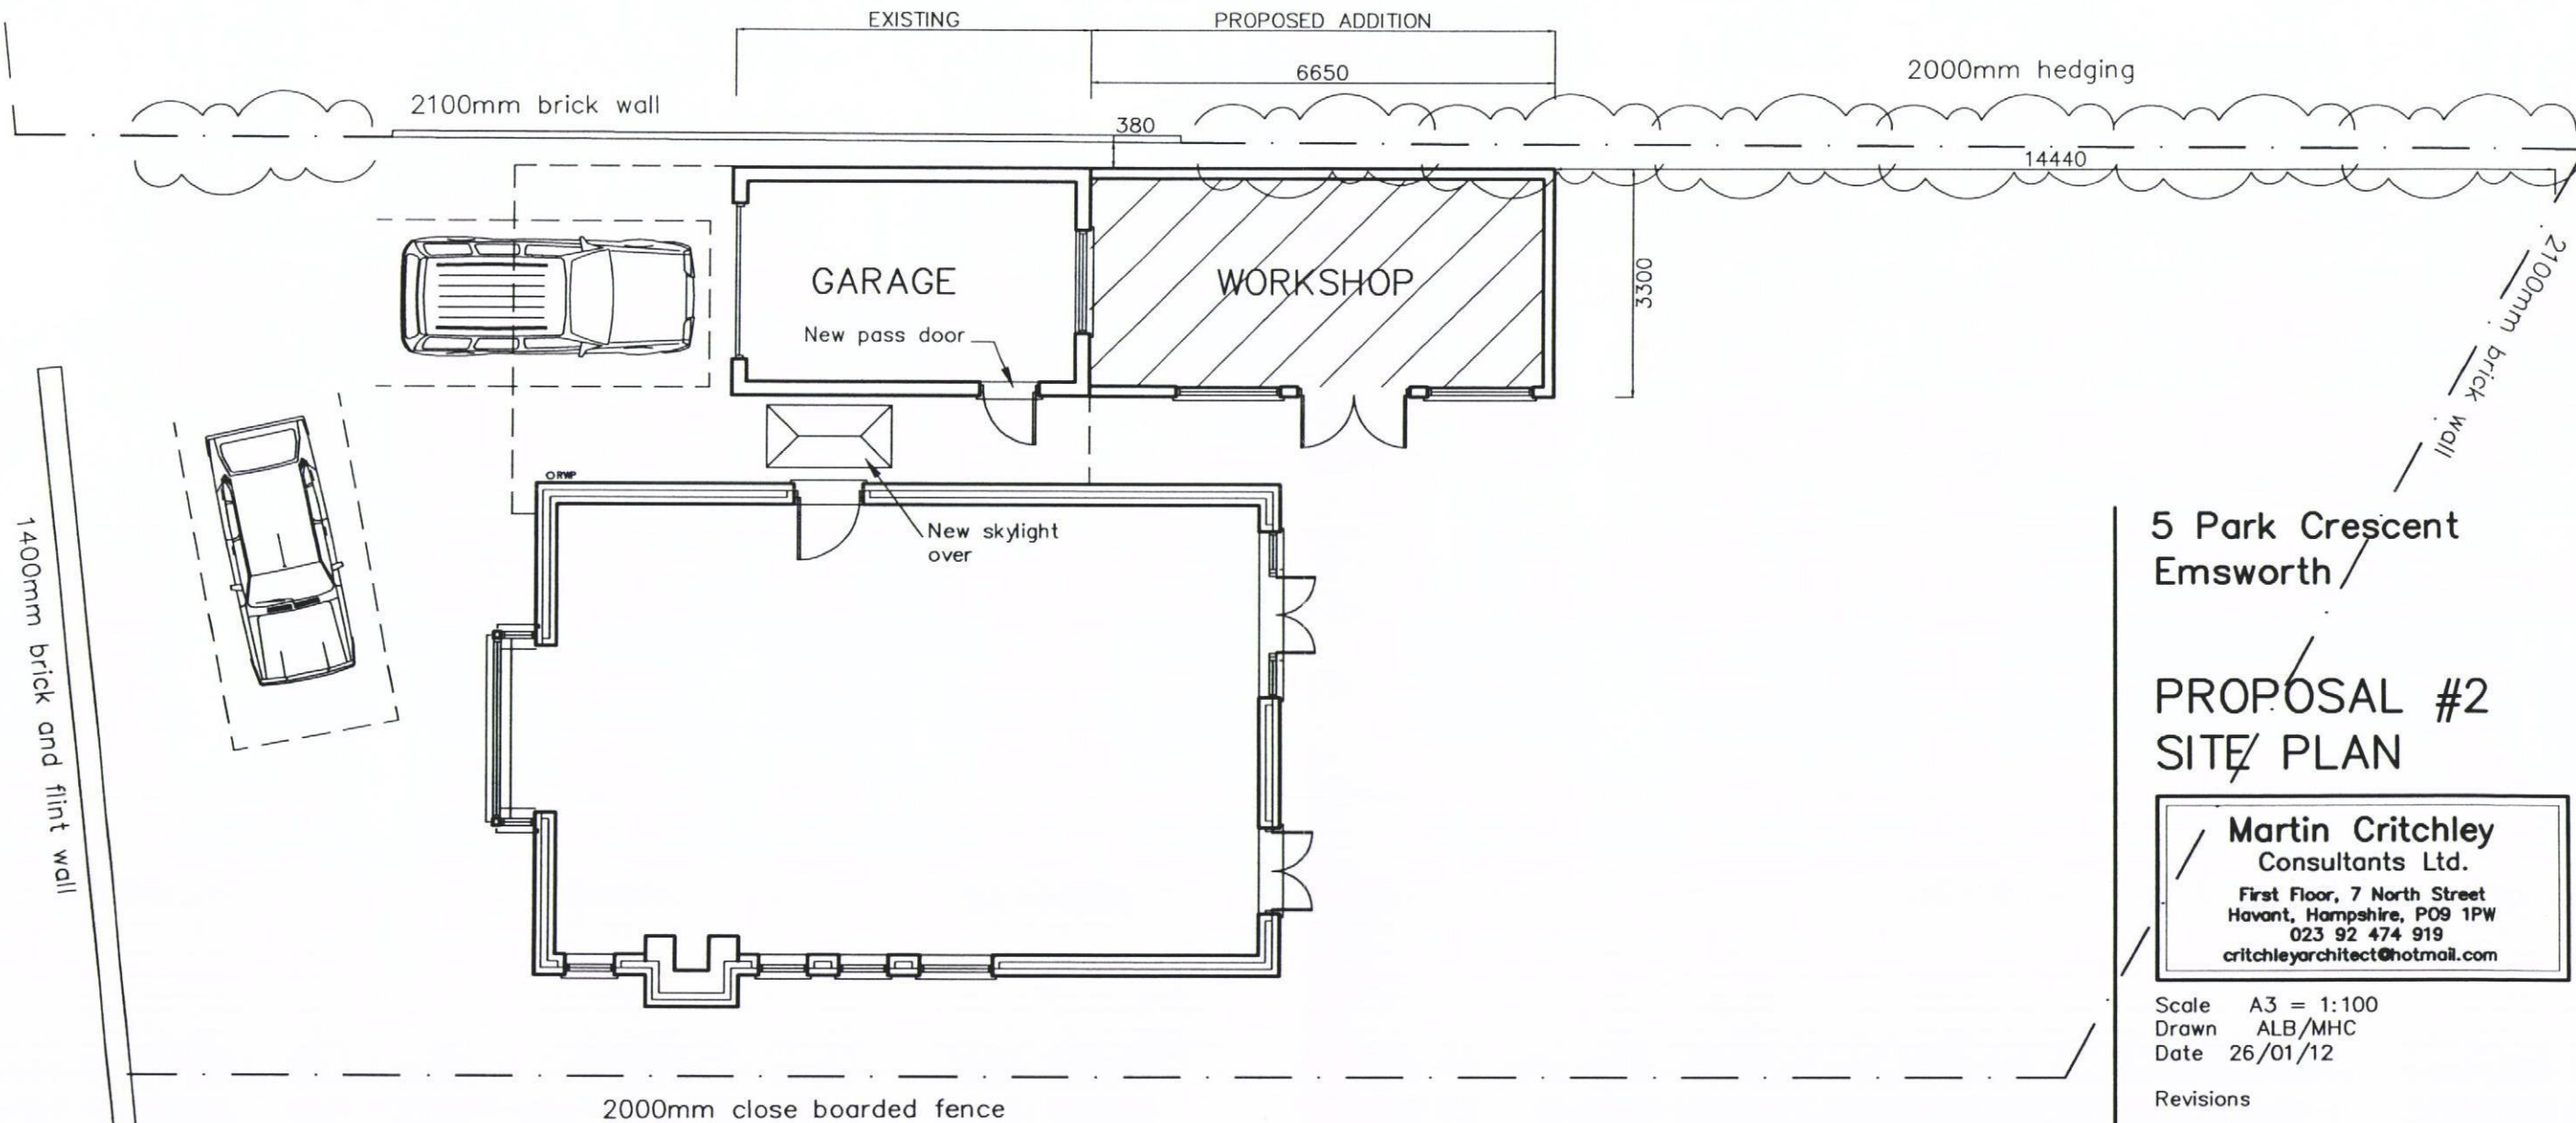

5 Park Crescent
Emsworth

PROPOSAL #2 SITE PLAN

Martin Critchley
Consultants Ltd.

First Floor, 7 North Street
Havant, Hampshire, PO9 1PW
023 92 474 919
critchleyarchitect@hotmail.com

Scale A3 = 1:100
Drawn ALB/MHC
Date 26/01/12

Revisions

- A. Copied from 1202-204. 12/03/12
- B. Roof plan added. 20/03/12
- C. Workshop length reduced. 31/05/12
- D. Client revs. 06/06/12

1202-205^D

metres

10

20

30