




FIRST FLOOR

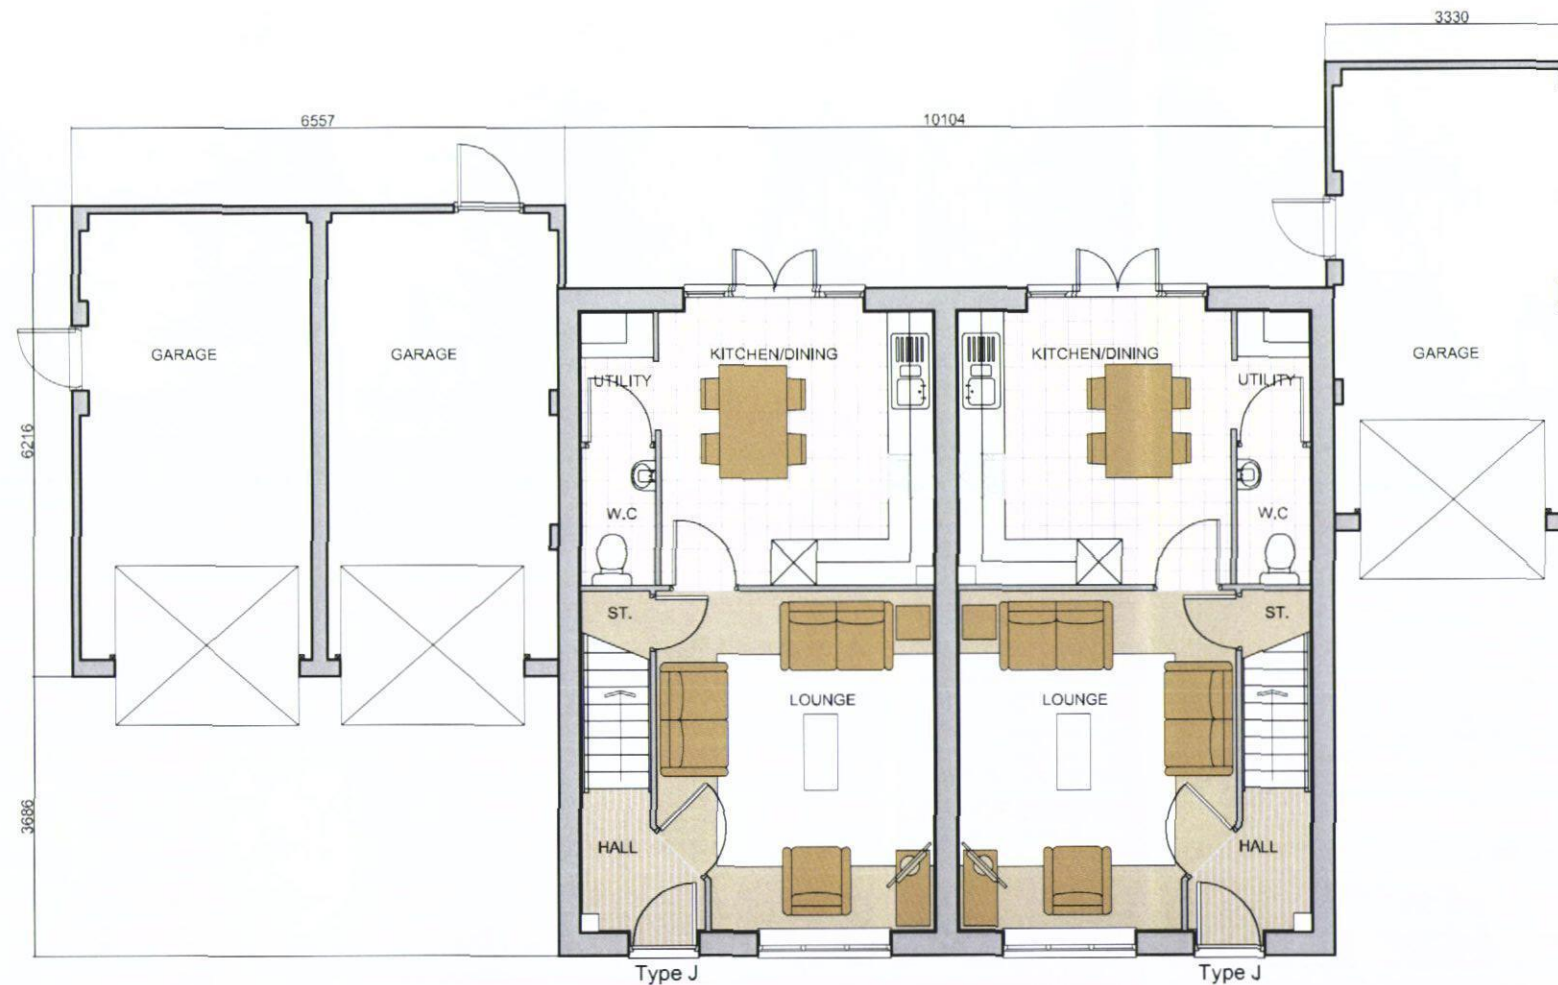

GROUND FLOOR



House Type J

BLOOR HOMES
©this drawing is copyright.

New Lane
Havant

Oct 2012
1:100 @ A3

Plots 77-78 Floor Plans

NW-0002-09-J.01