



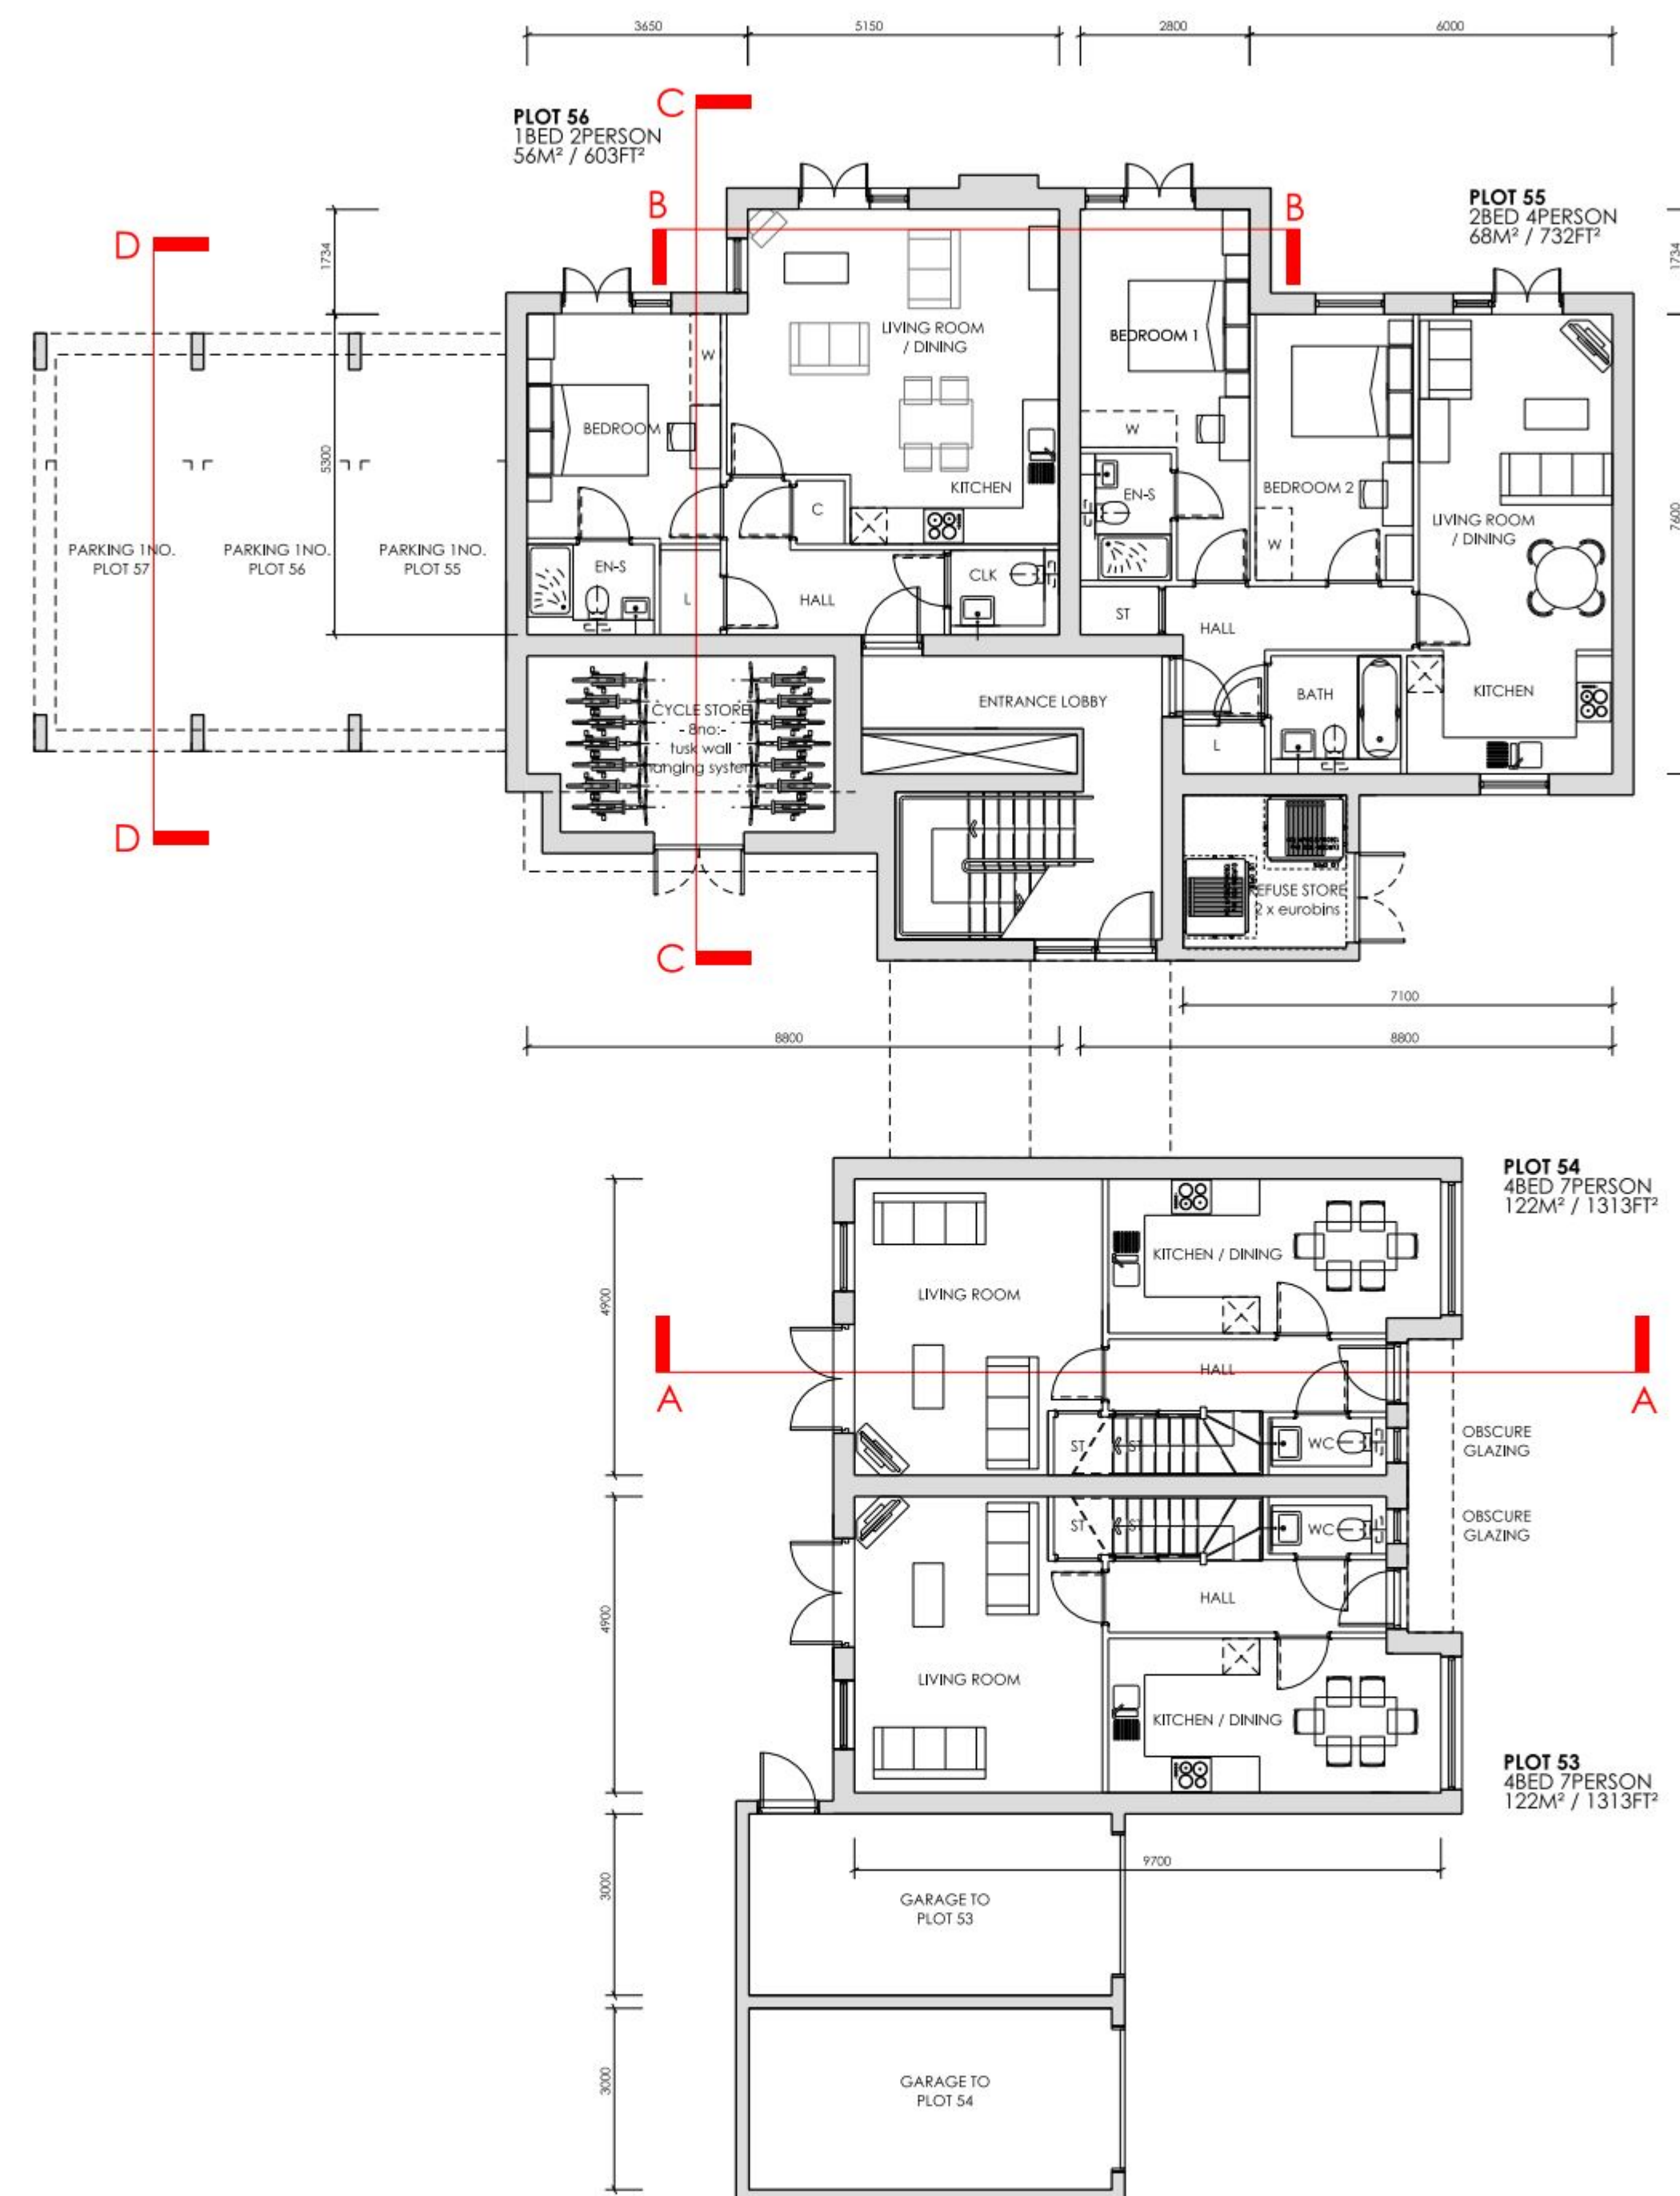

GROUND FLOOR PLAN
1:100 SCALE @ A1

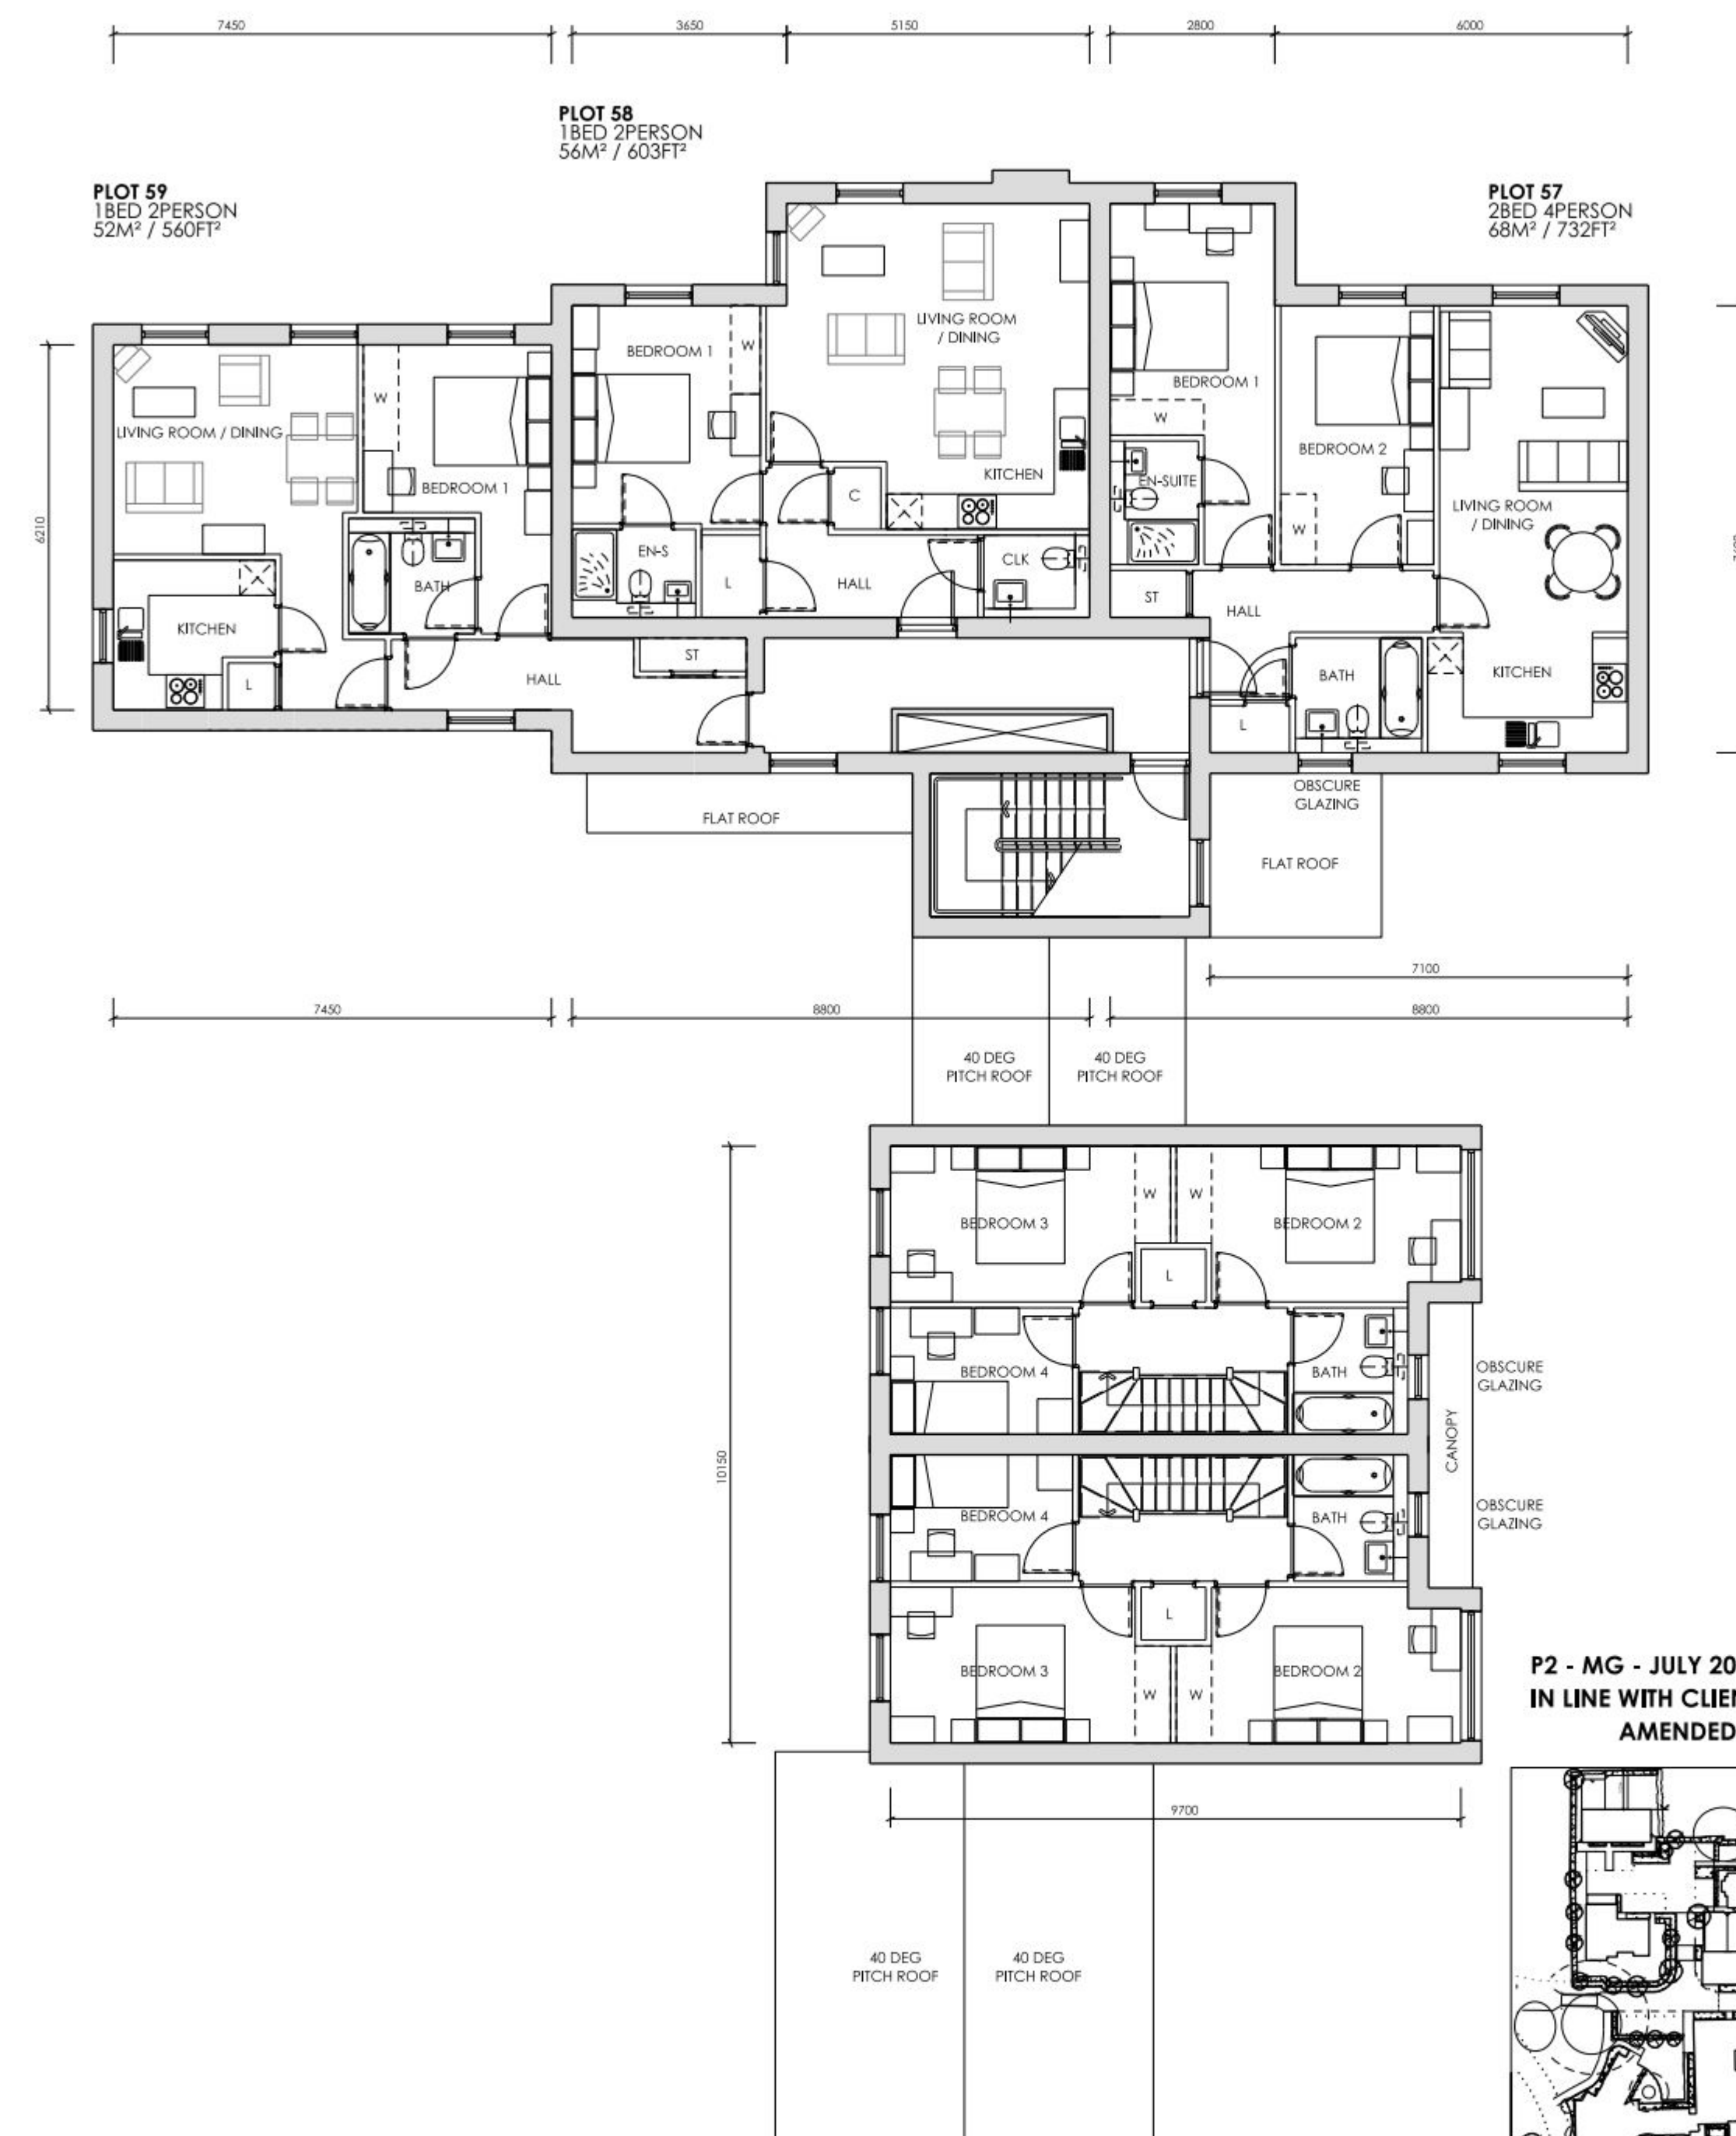

FIRST FLOOR PLAN

P2 - MG - JULY 2012 - INTERNAL AMENDMENTS MADE
IN LINE WITH CLIENTS COMMENTS. WINDOWS TO PLOTS 59
AMENDED

