


Site Plan
*Scale 1:100*

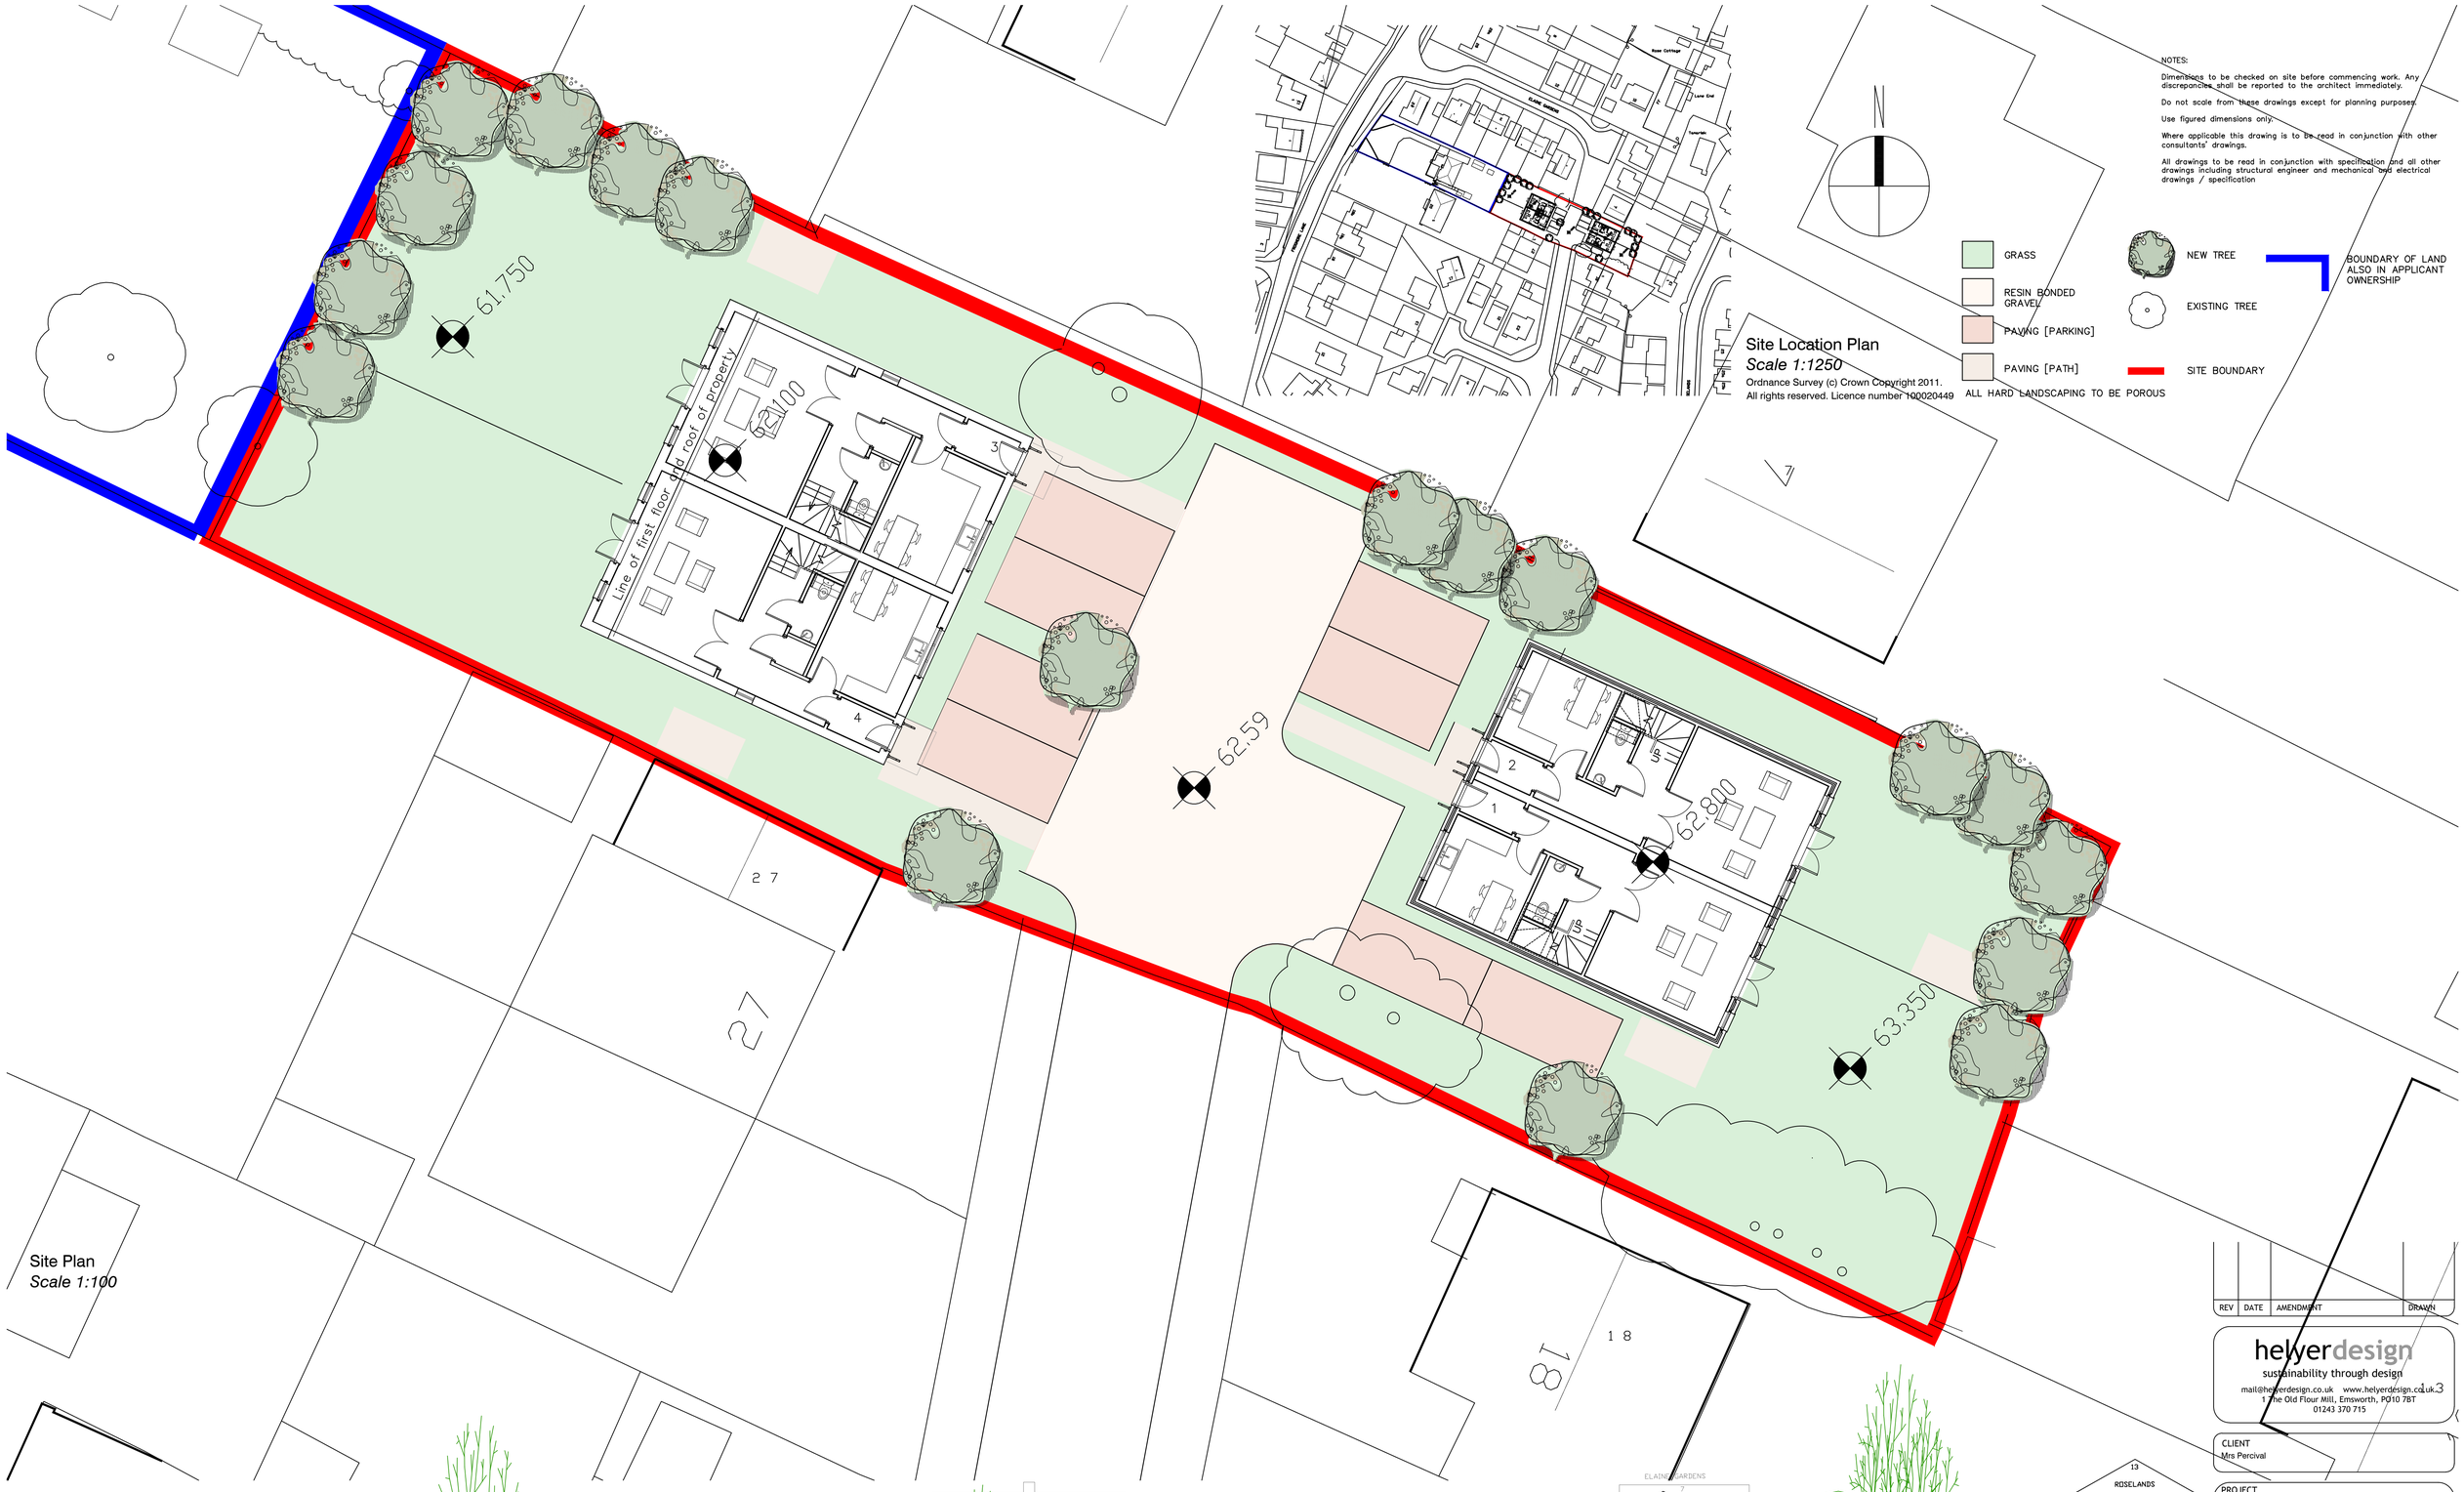

Site Location Plan
*Scale 1:1250*
Ordnance Survey (c) Crown Copyright 2011.
All rights reserved. Licence number 100020449

NOTES:

Dimensions to be checked on site before commencing work. Any discrepancies shall be reported to the architect immediately.

Do not scale from these drawings except for planning purposes.

Use figured dimensions only.

Where applicable this drawing is to be read in conjunction with other consultants' drawings.

All drawings to be read in conjunction with specification and all other drawings including structural engineer and mechanical and electrical drawings / specification

GRASS
RESIN BONDED GRAVEL
PAVING [PARKING]
PAVING [PATH]
ALL HARD LANDSCAPING TO BE POROUS
NEW TREE
EXISTING TREE
SITE BOUNDARY
BOUNDARY OF LAND ALSO IN APPLICANT OWNERSHIP




Site Section
*Scale 1:200*

| REV | DATE | AMENDMENT | DRAWN |
|---|---|---|---|

helyerdesign
sustainability through design
mail@helyerdesign.co.uk www.helyerdesign.co.uk
1 The Old Flour Mill, Emsworth, PO10 7BT
01243 370 715

CLIENT
Mrs Percival

PROJECT
Land to the Rear of
22 Frogmore Lane
Cowplain

DRAWING
Panning Application
G.A. Proposed

SCALE
As Noted

DATE December 2011 DRAWN MH

DRAWING NUMBER
11089/002

REVISION
c