




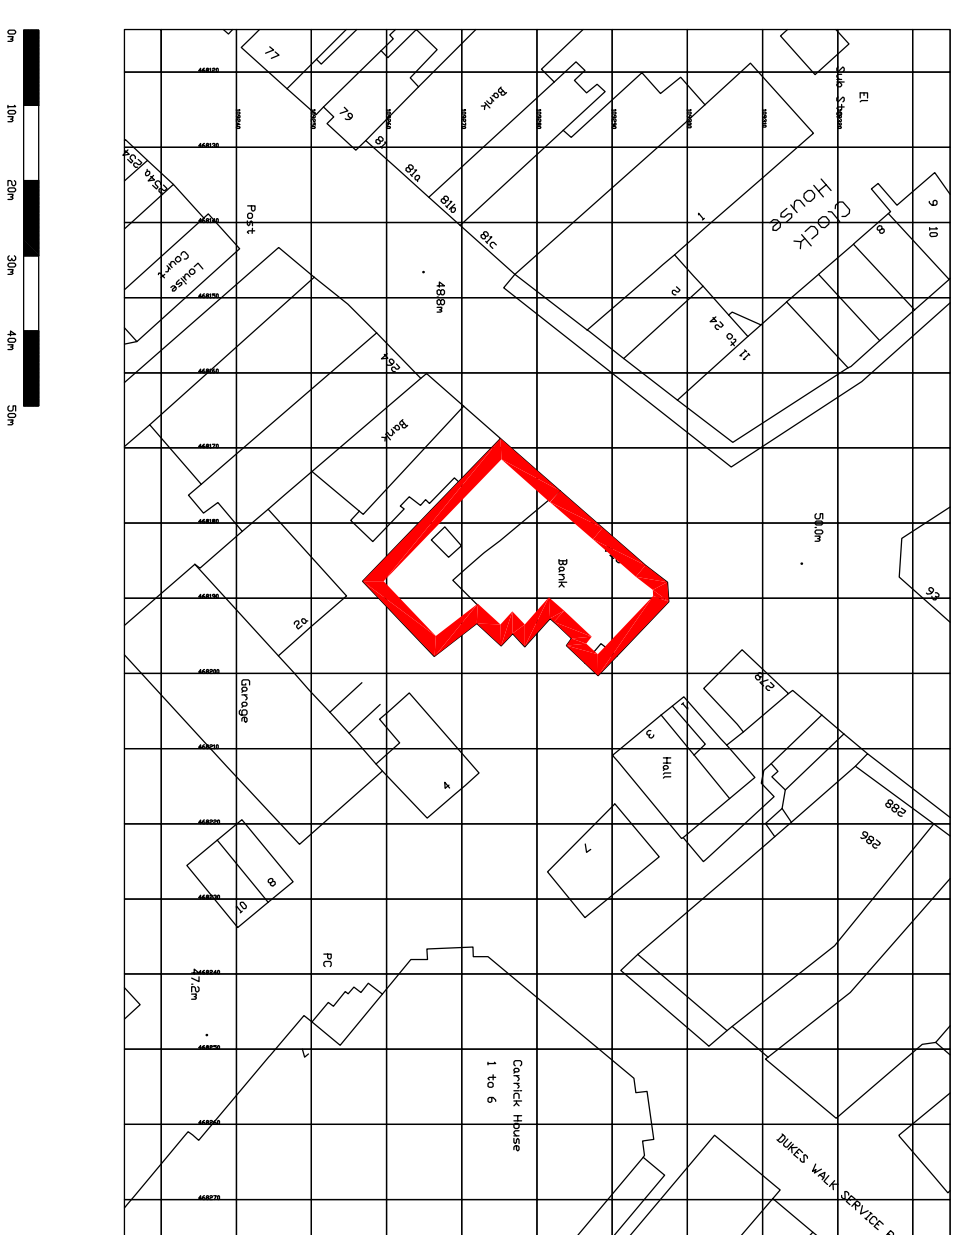

Location Plan - 1:1250 @ A1

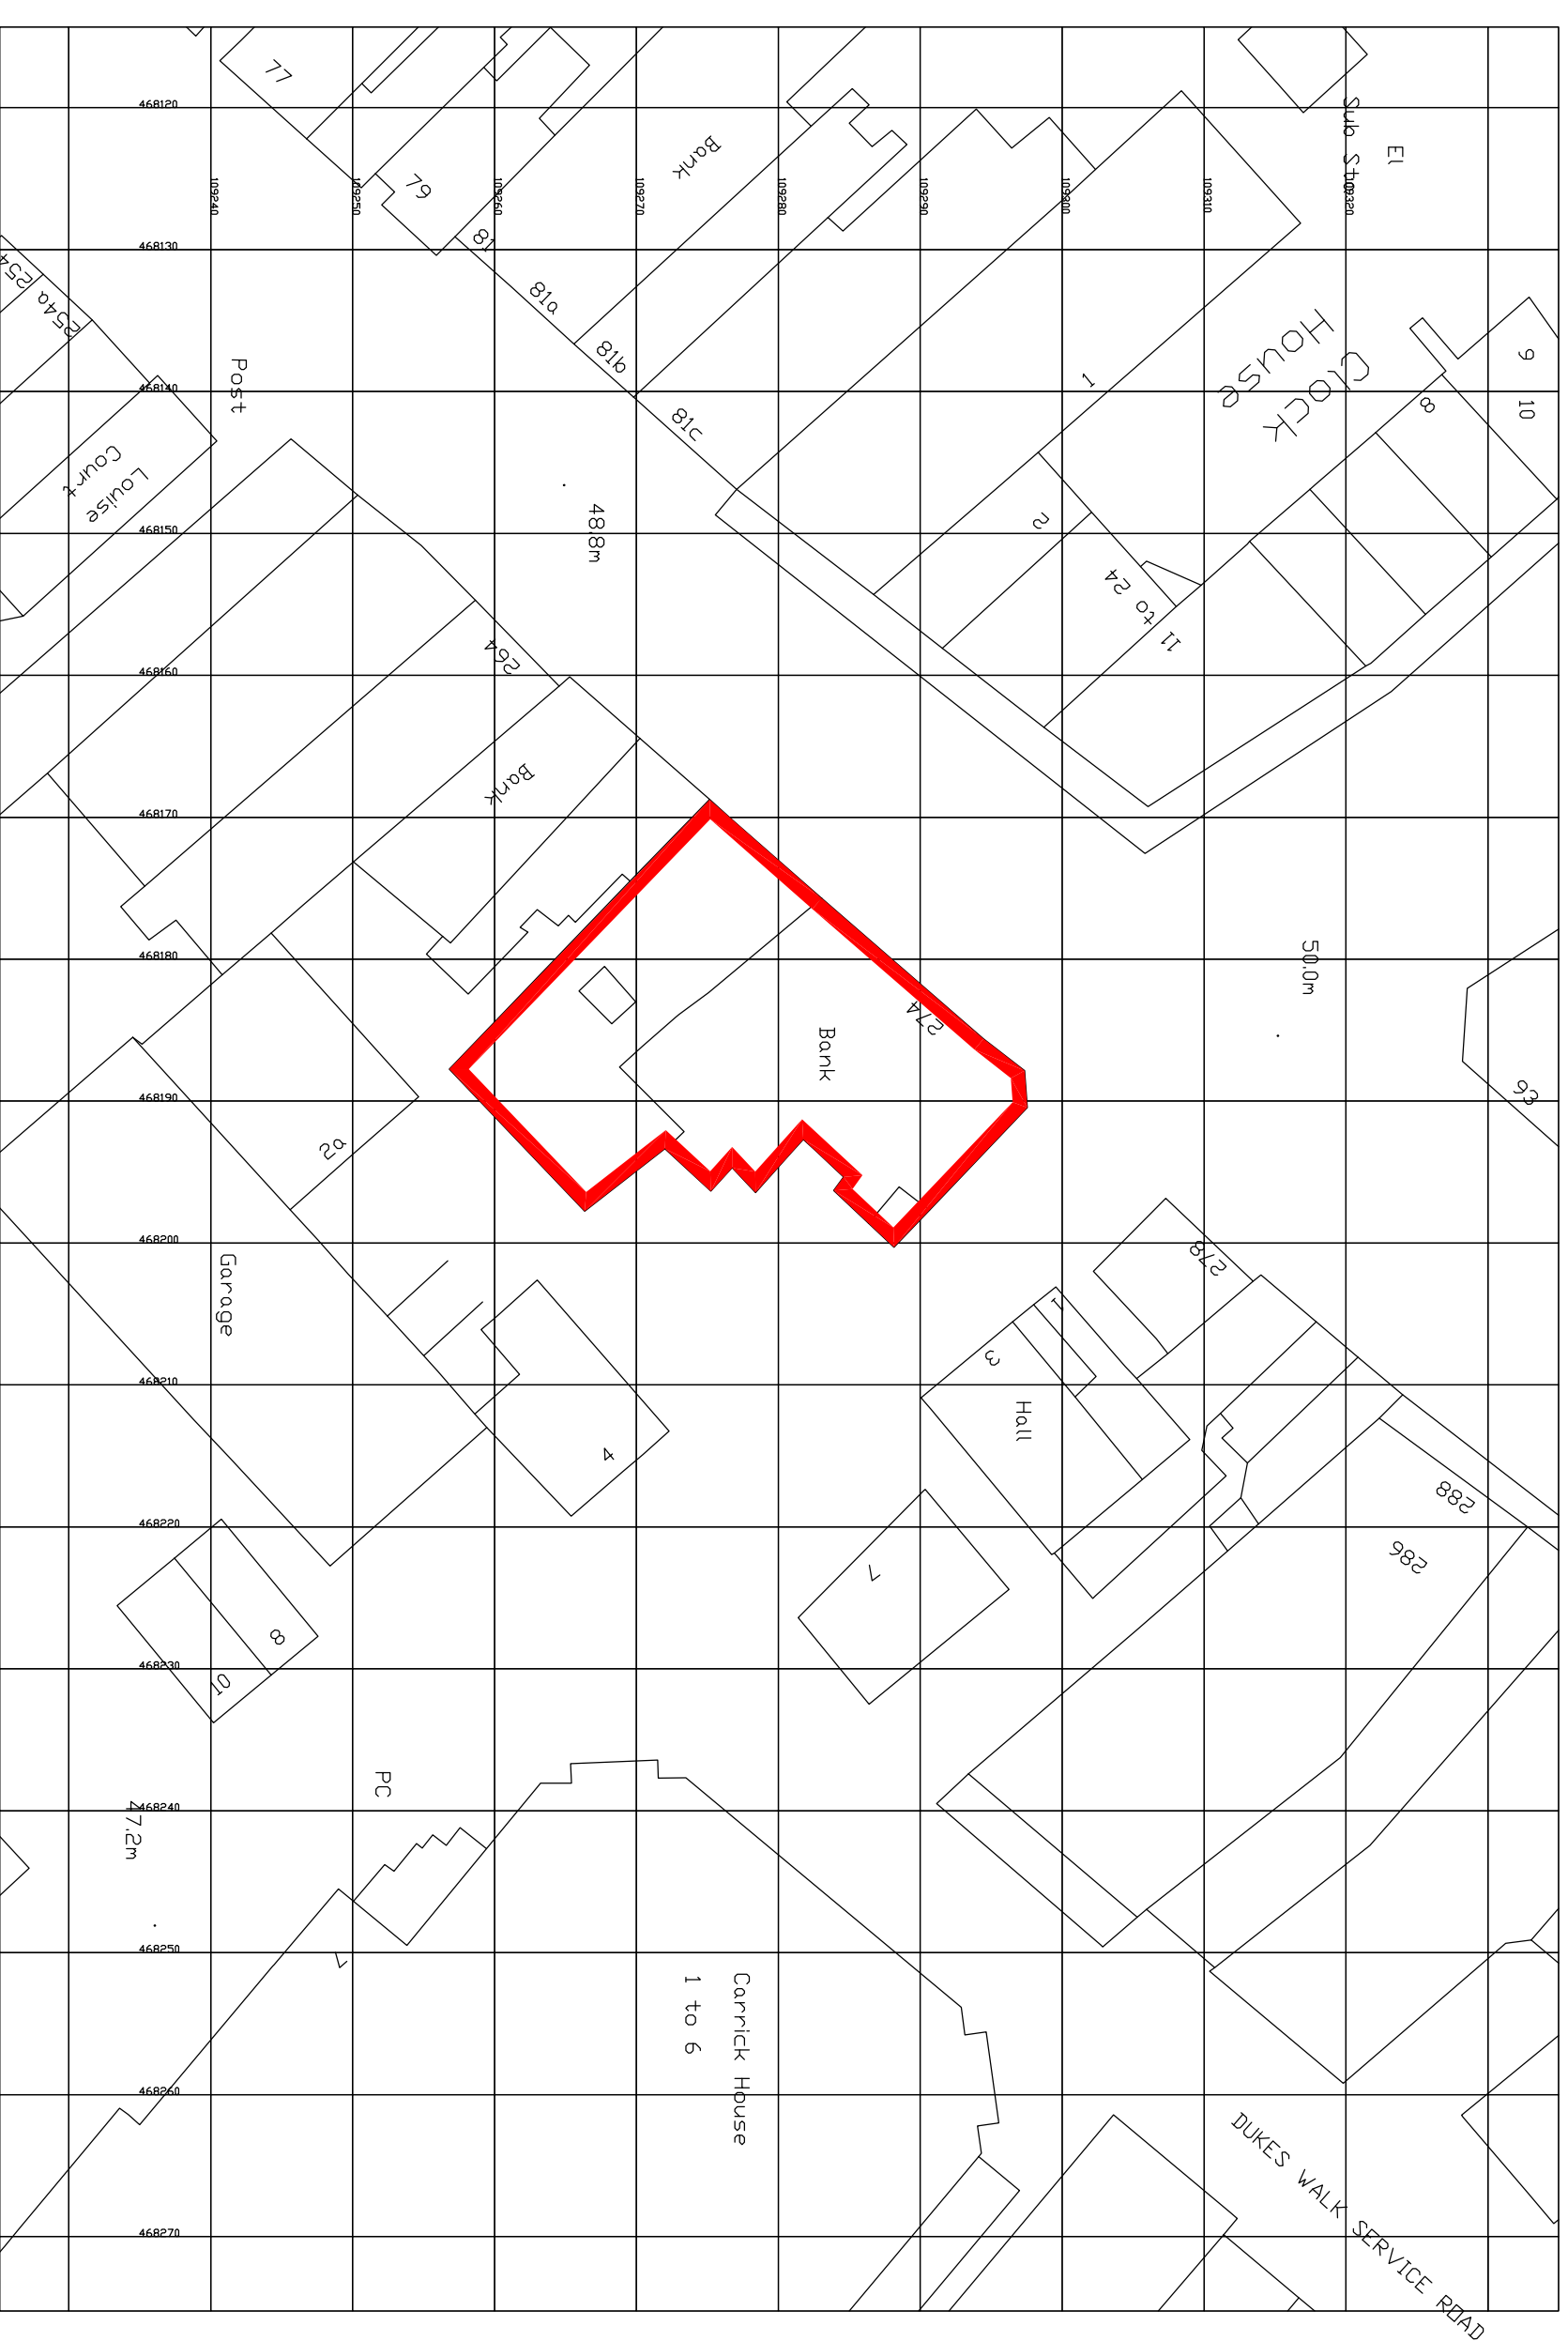

Location Plan - 1:500 @ A1

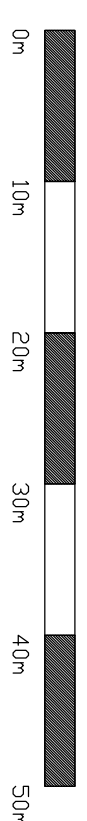

		PROJECT L75B Watlington - YSD S	
STRT ADDRESS L75B Watlington 272 London Road, Watlington, Hampshire PO7 1AN		MAIN CONTRACTOR ISG P/c	
		CONTRACT JOB #	
		DESIGN ARCHITECT	
		CLIENT ARCHITECT ISG P/c	
DESIGNED BY PJP		CHECKED BY	
SCALE As Shown		DATE March 2012	
PROJECT No. 503328900		PROJECT No. xxxxxxxx	
TITLE L75B Watlington - YSD S DESCRIPTION Planning Application Support Document - Location Plan DRAWING 503328900-xxxxxxx--DOC-001			
REV	DATE	DRAWN	COMMENTS
	00/00/0000	- / -	-