


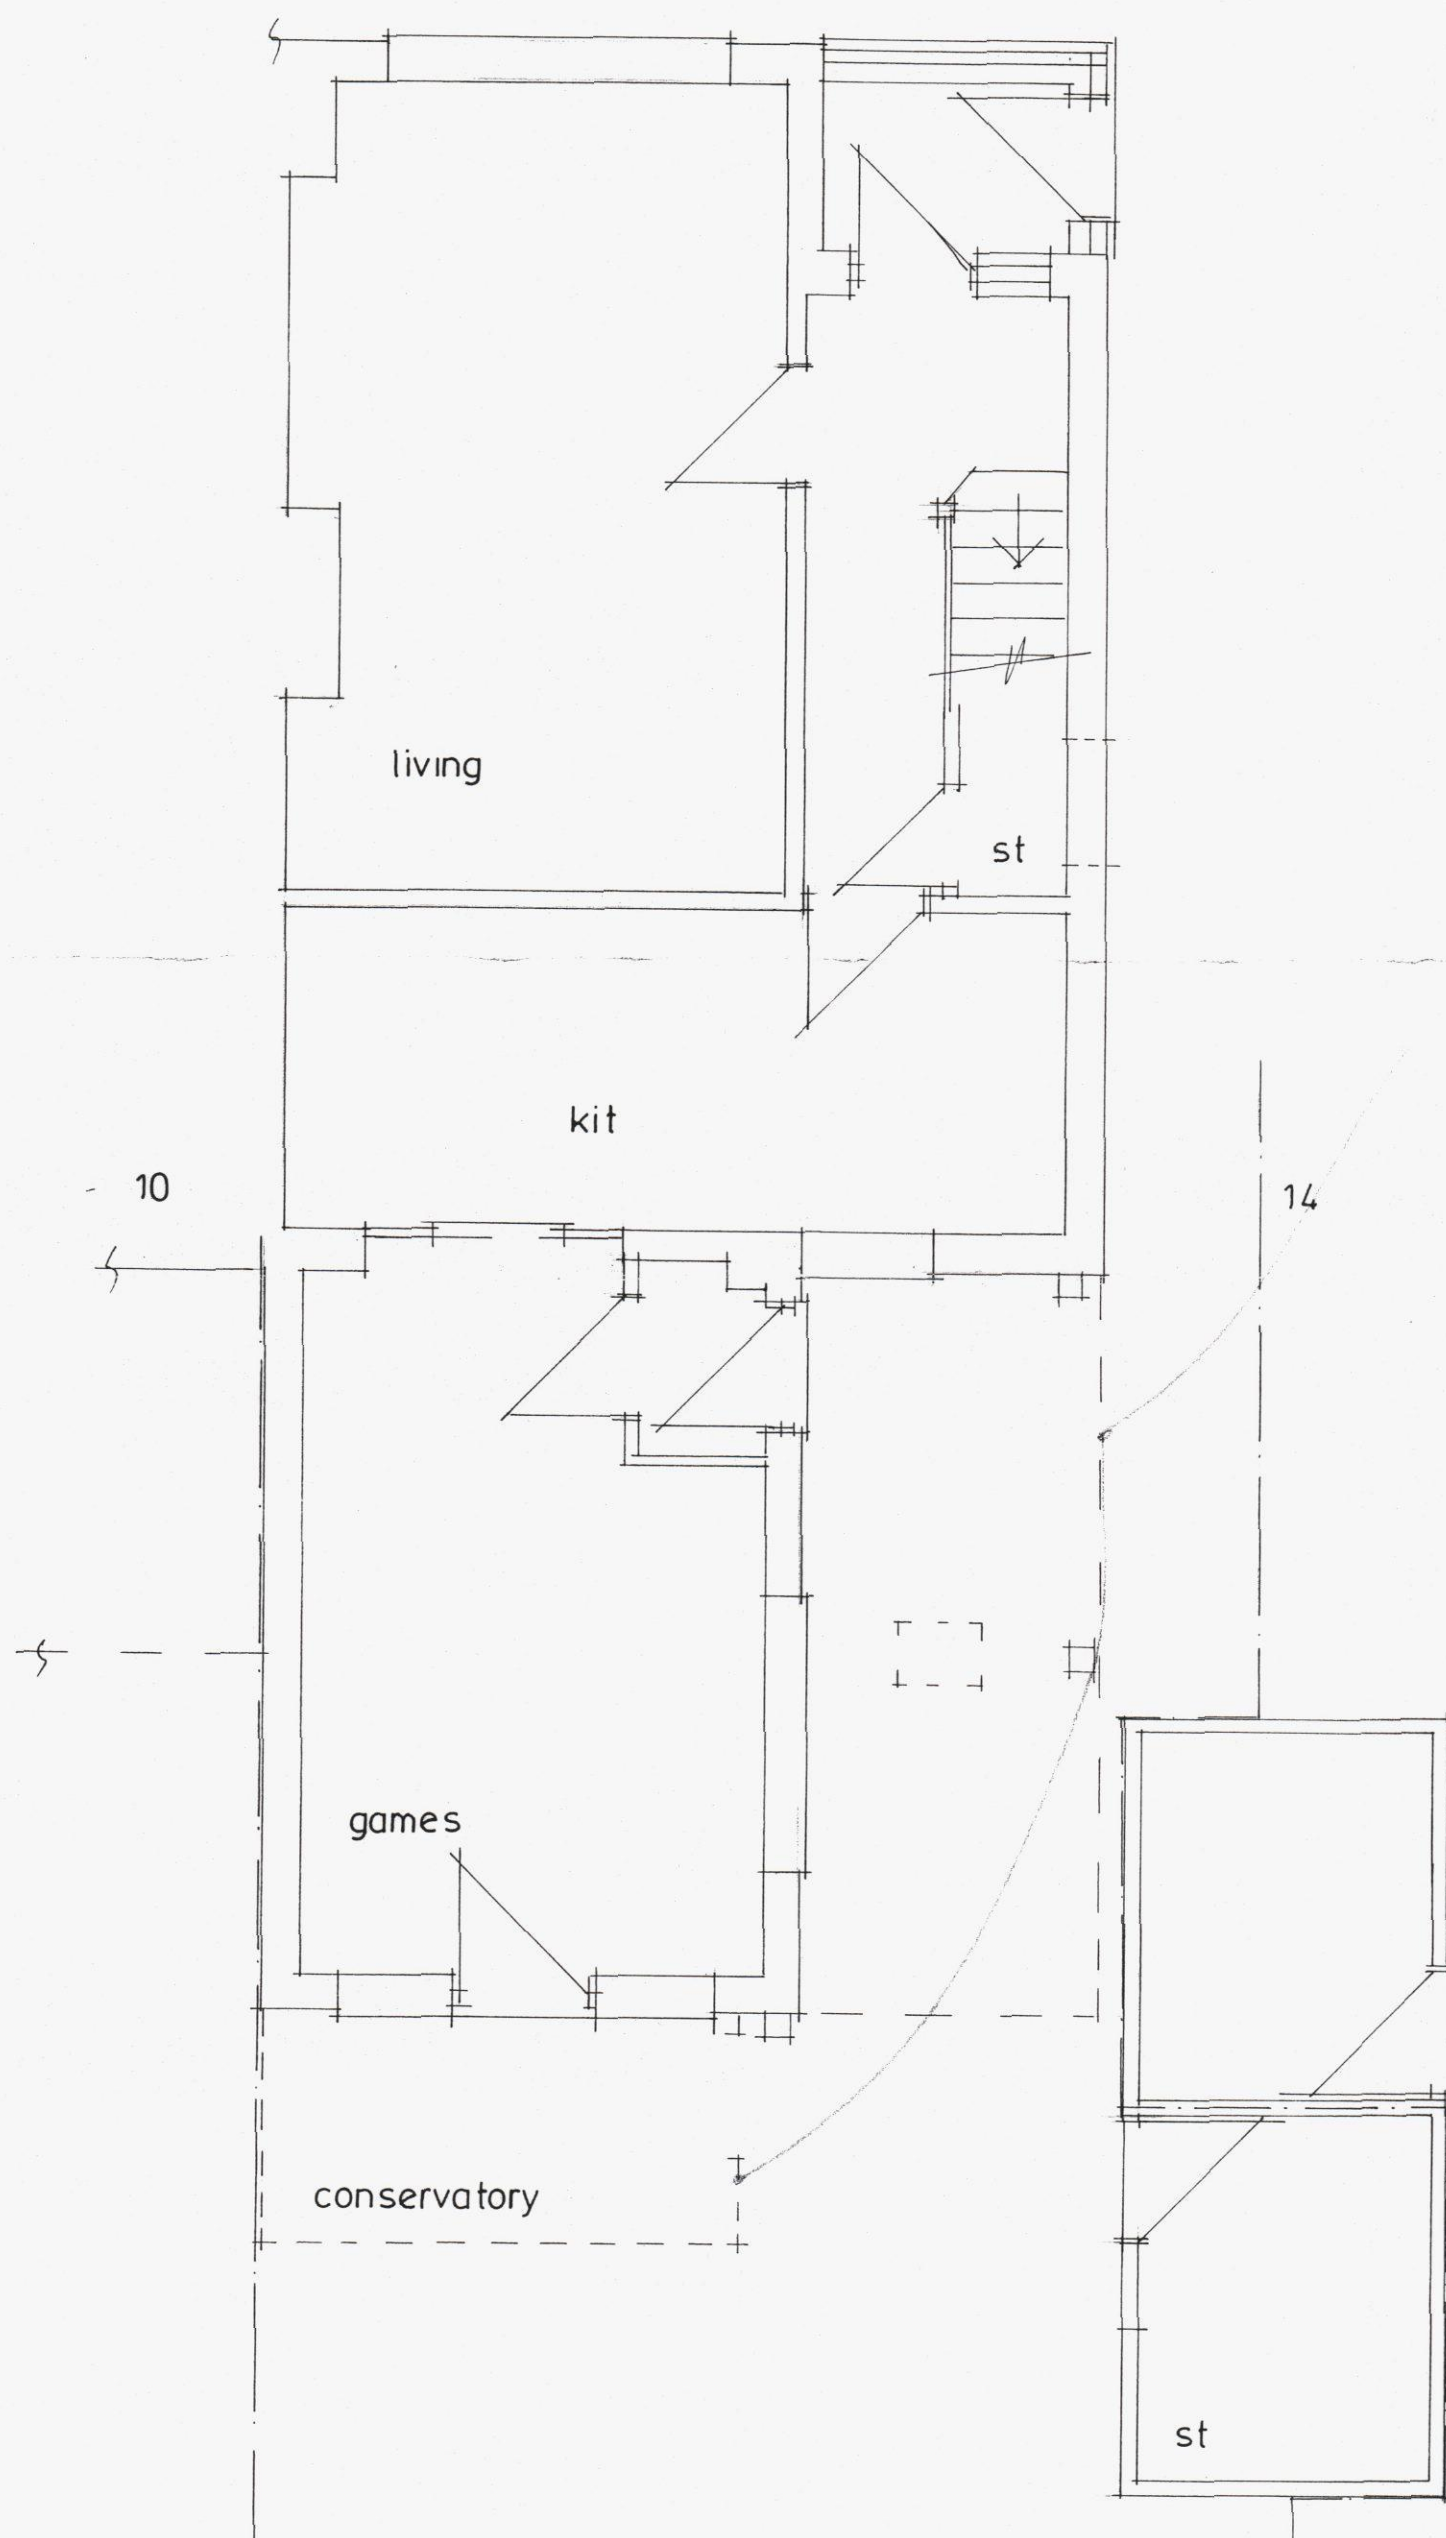

GROUND FLOOR
PLAN




EAST ELEV

*outline of extg
1st flr conservatory
& lean-to*



NORTH ELEV

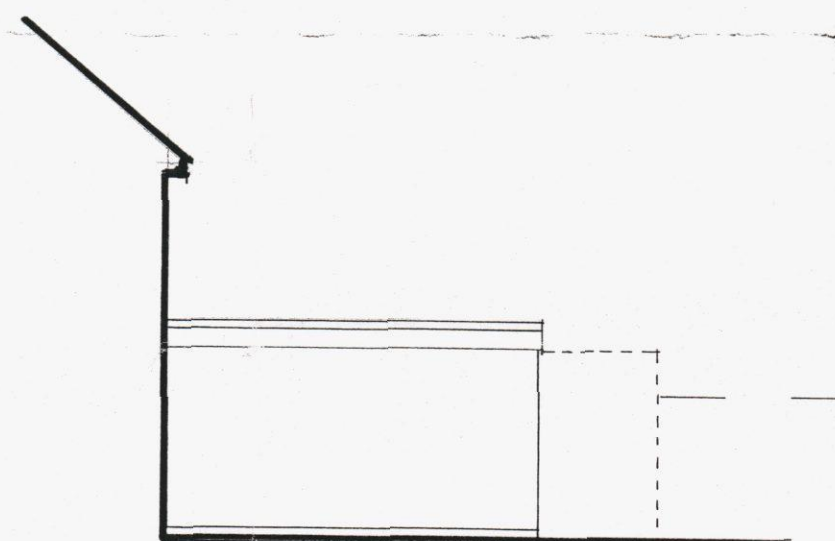

SOUTH ELEV



DATE	REVISION		
 Ayles & Associates ARCHITECTURAL DESIGN CONSULTANTS		44B West Street Porchester, Fareham, Hants. PO16 9UN Tel: 023 9238 3162 Fax: 023 9237 2500 Mob: 07759870675	
		CLIENT	DATE
Mr A Eggleton		ta	
PROJECT		SCALE	COPY N°
Alterations & Extension to 12 Redbridge Grove Bedhampton Havant		1:50	05
DRAWING		DRAWING N°	
PLAN & ELEVATIONS as existing		11 20/01	