



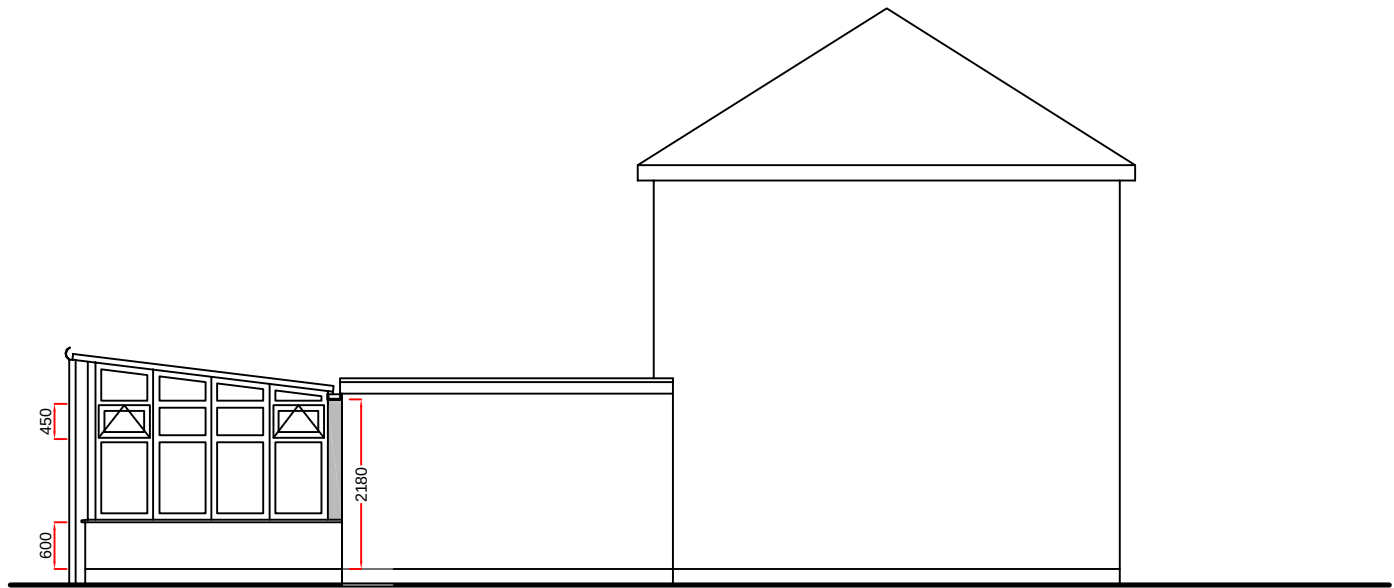

SIDE ELEVATION

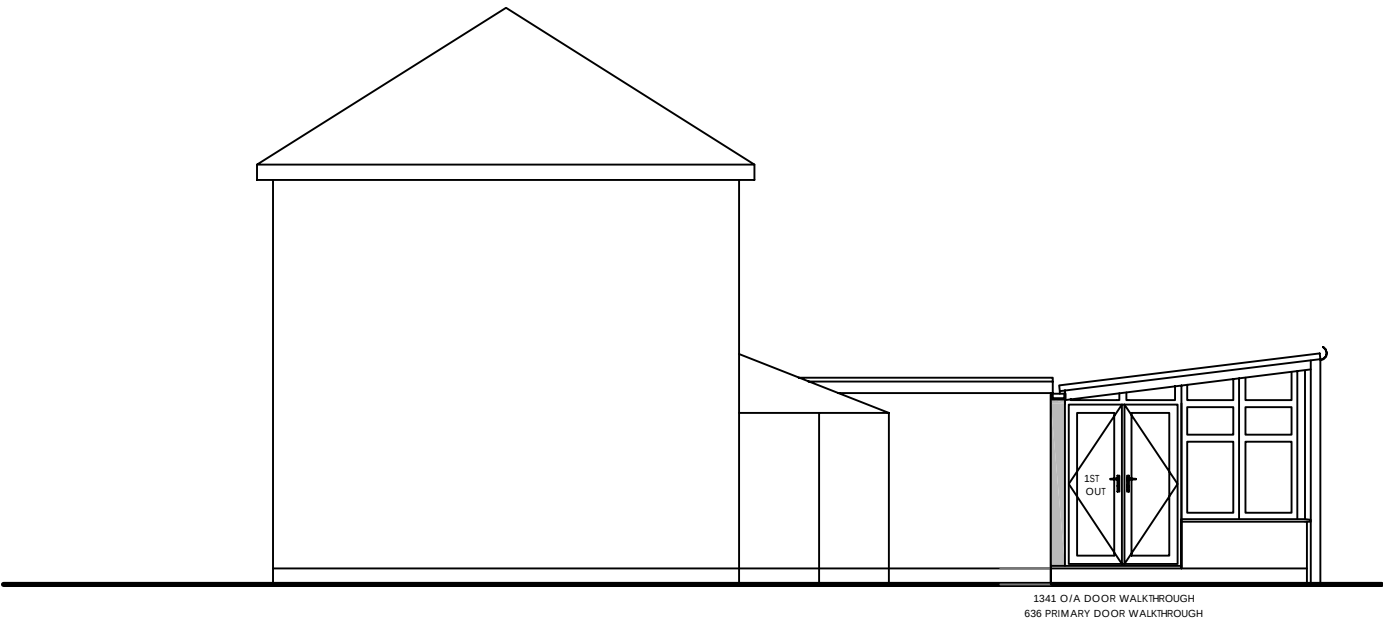

SIDE ELEVATION

REVISIONS:		
 Anglian Home Improvements NATIONAL ADMINISTRATION TELEPHONE: 0845 437 3600 FACSIMILE: 01 603 480101		
Drawing title: EXISTING ELEVATIONS		
CONTRACT No. :	099/74844	Revision : Page No: 4
Proposed: at: (INSTALLATION ADDRESS)	PVCU WHITE KNIGHT CONSERVATORY 32 HART PLAIN AVENUE WATERLOOVILLE HAMPSHIRE PO8 8RX	
For :.....	MR & MRS SHAMKHI	
Drawers initials:	BN	Scale : 1:100 Date: 01-10-2012