




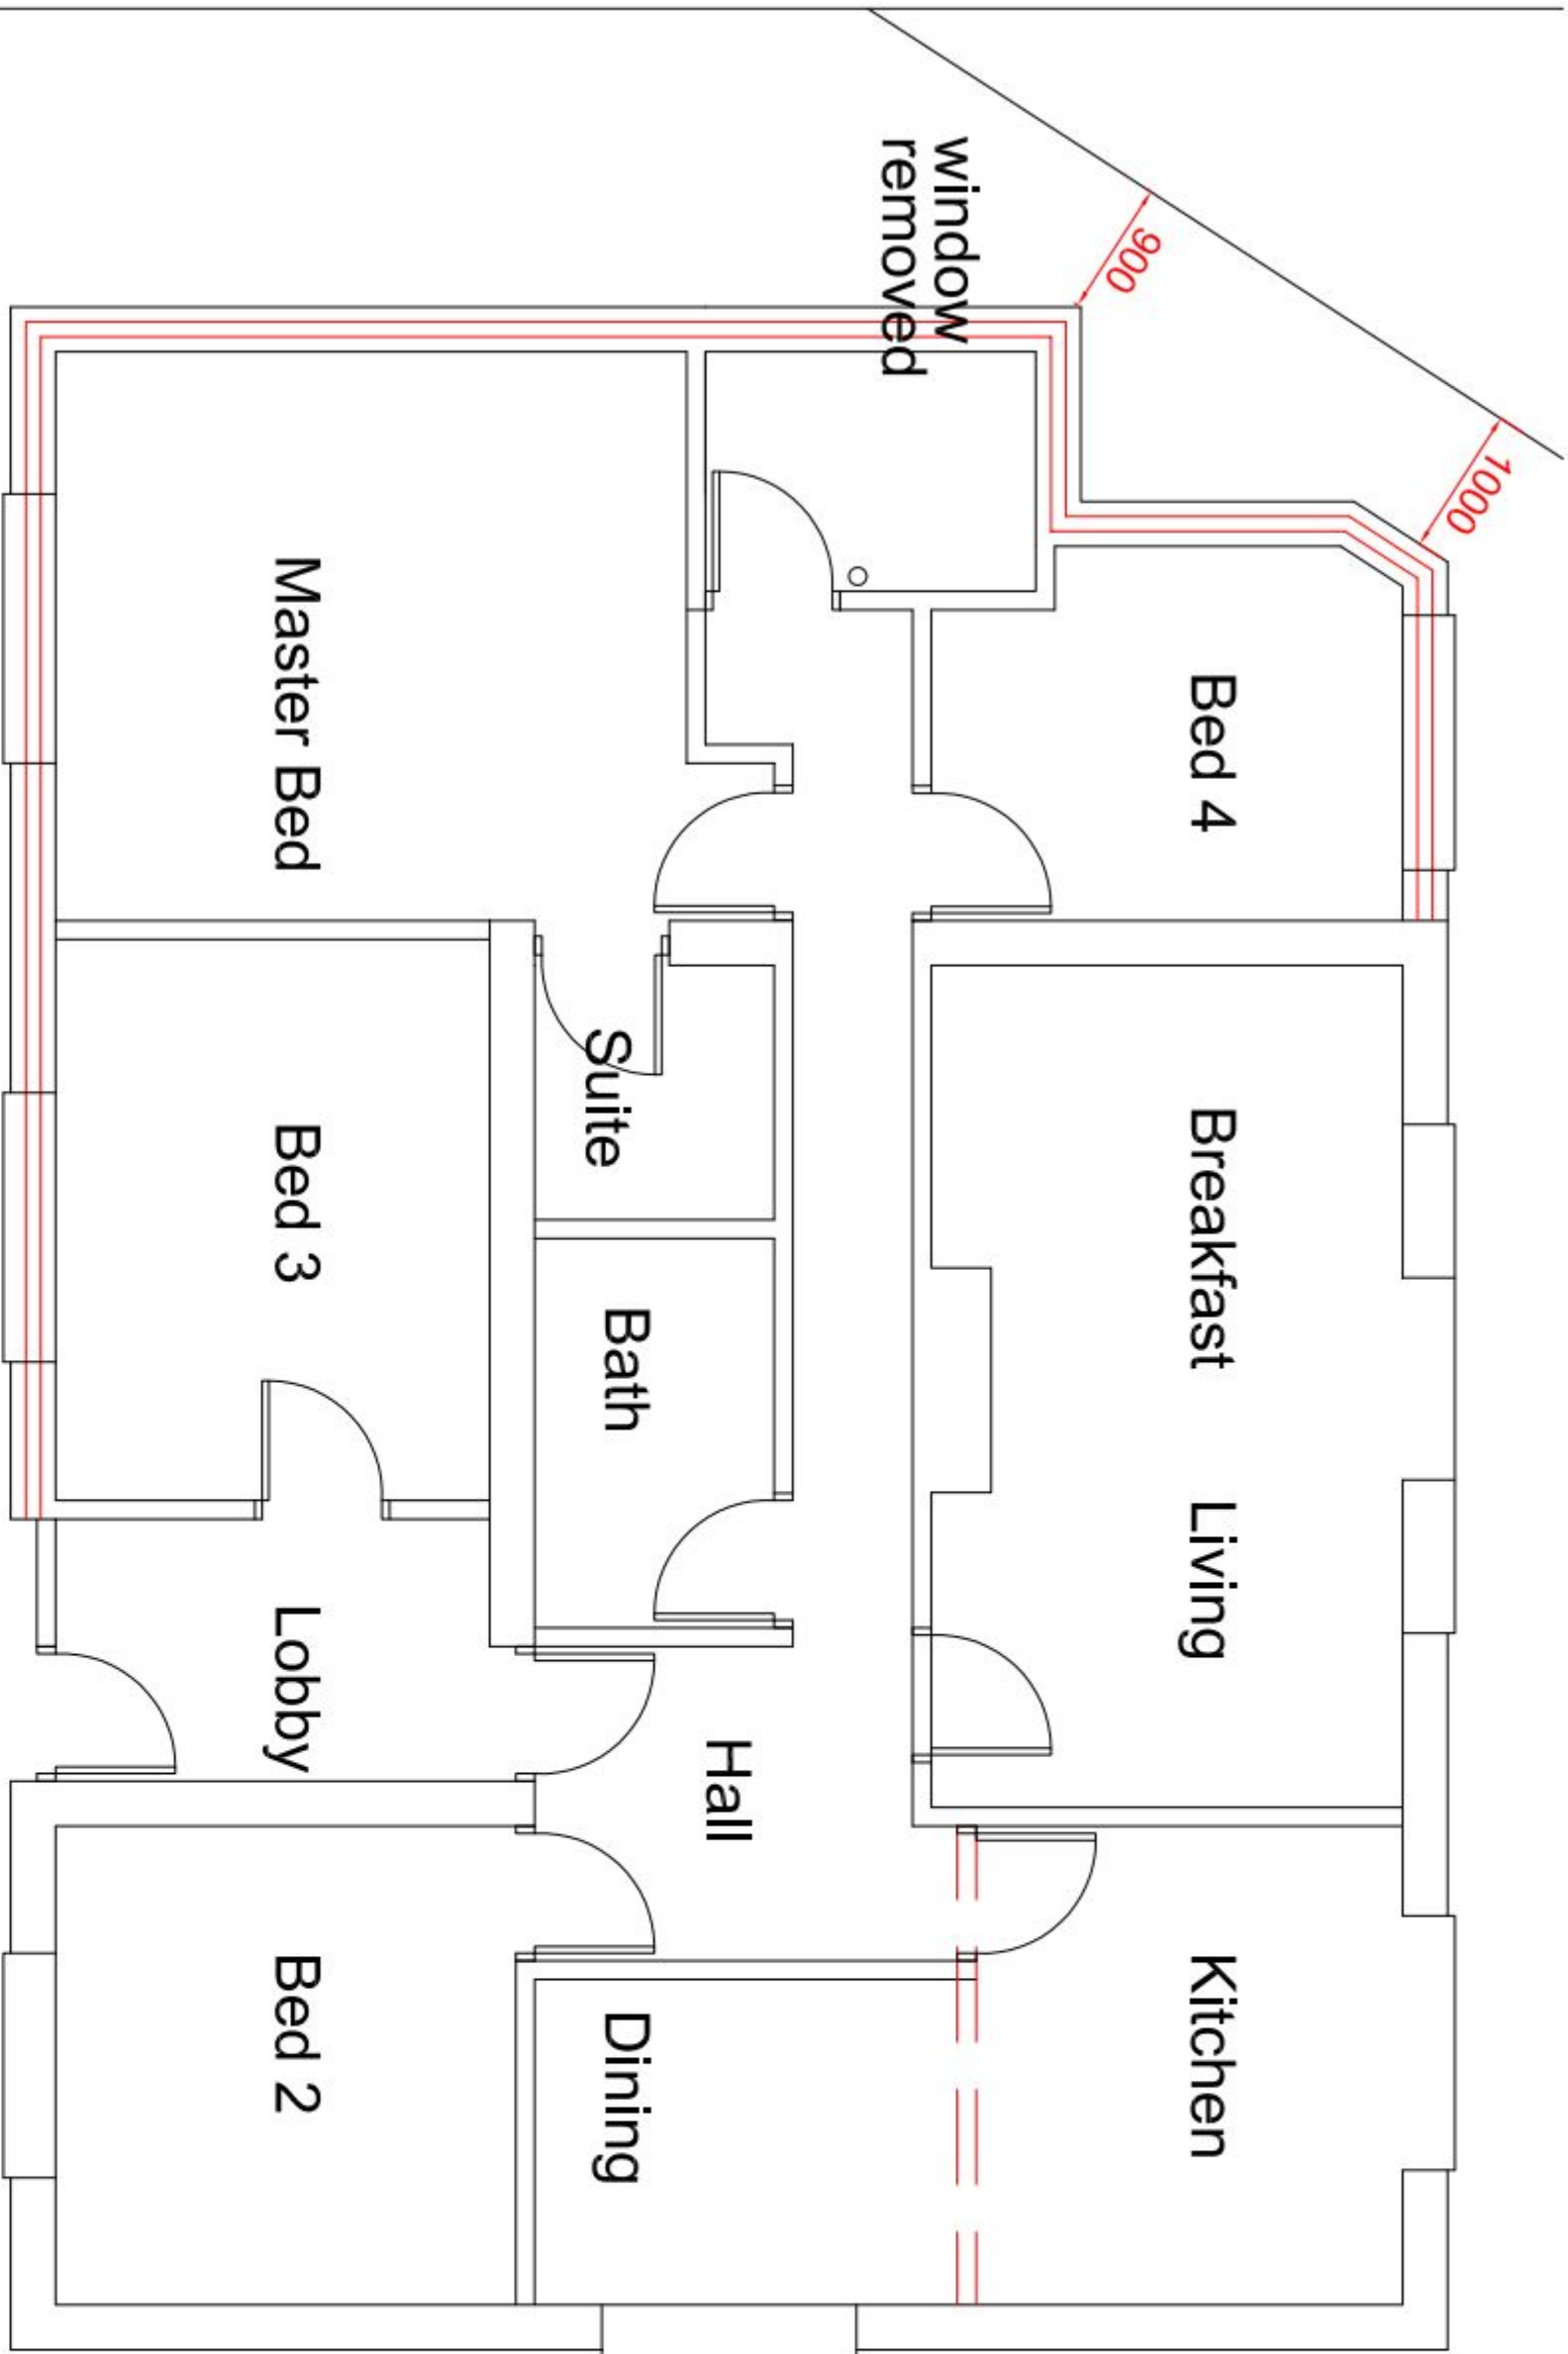


Proposed Plan

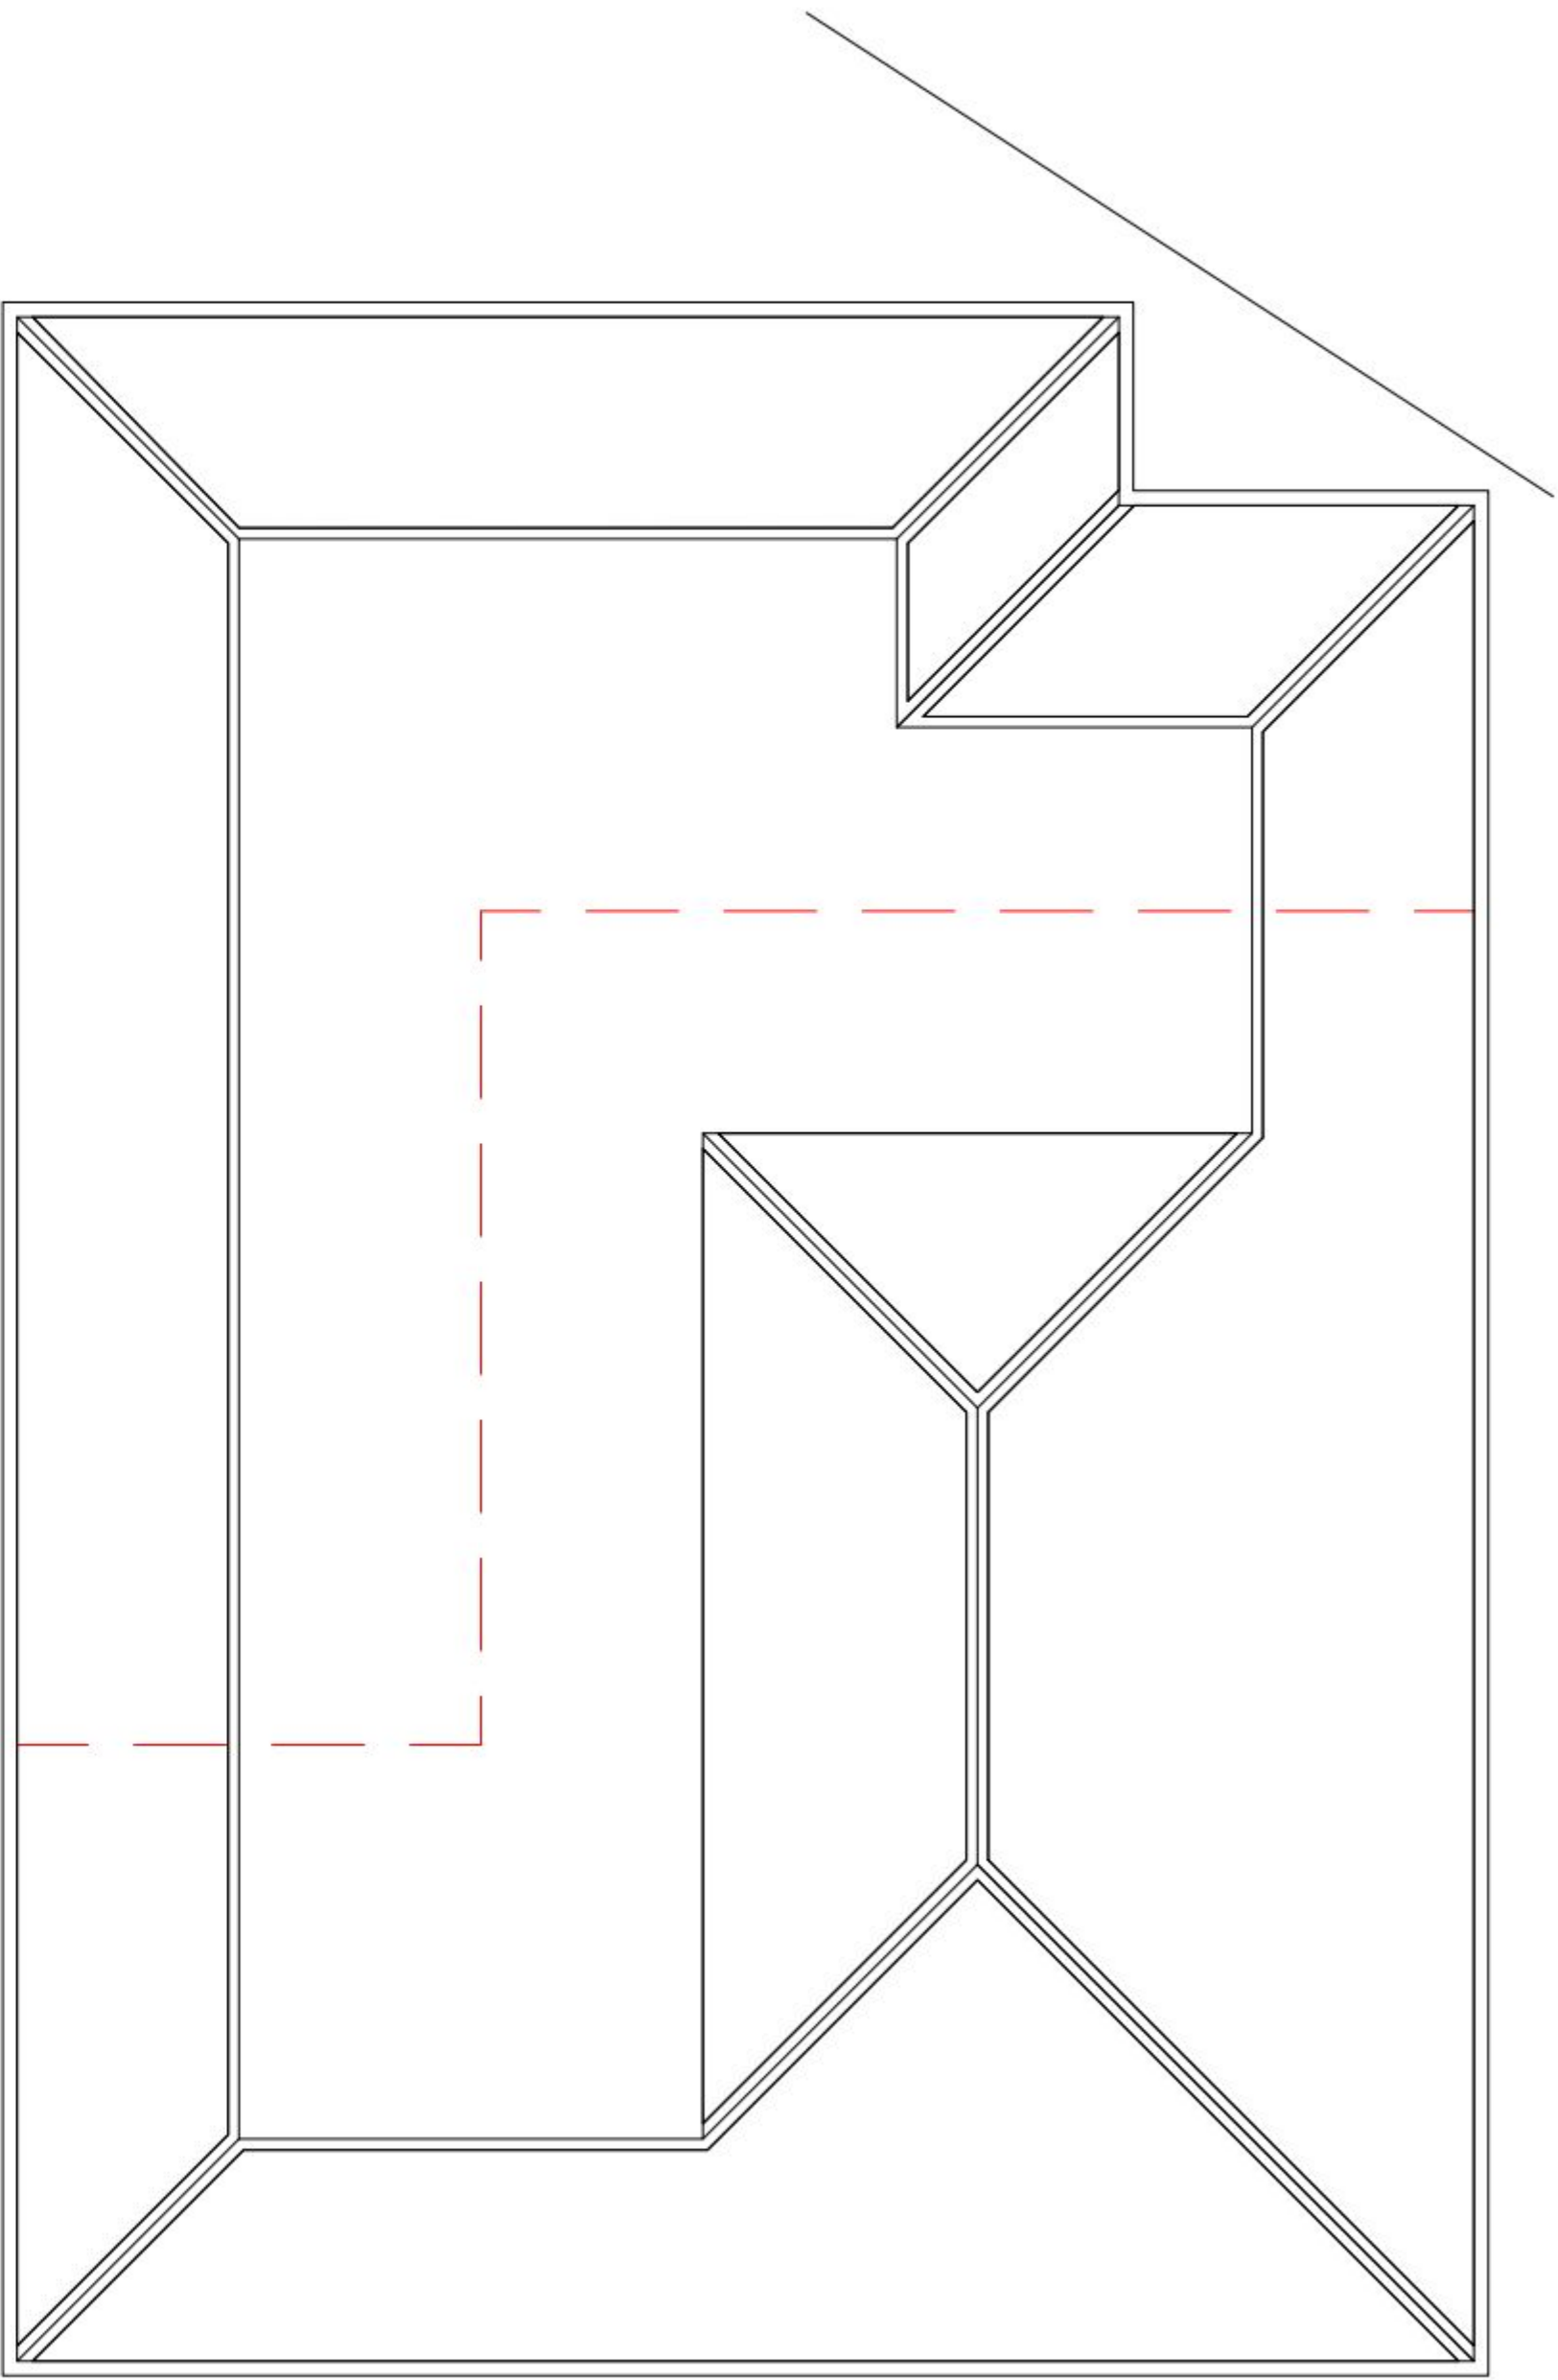


Proposed Roof Plan

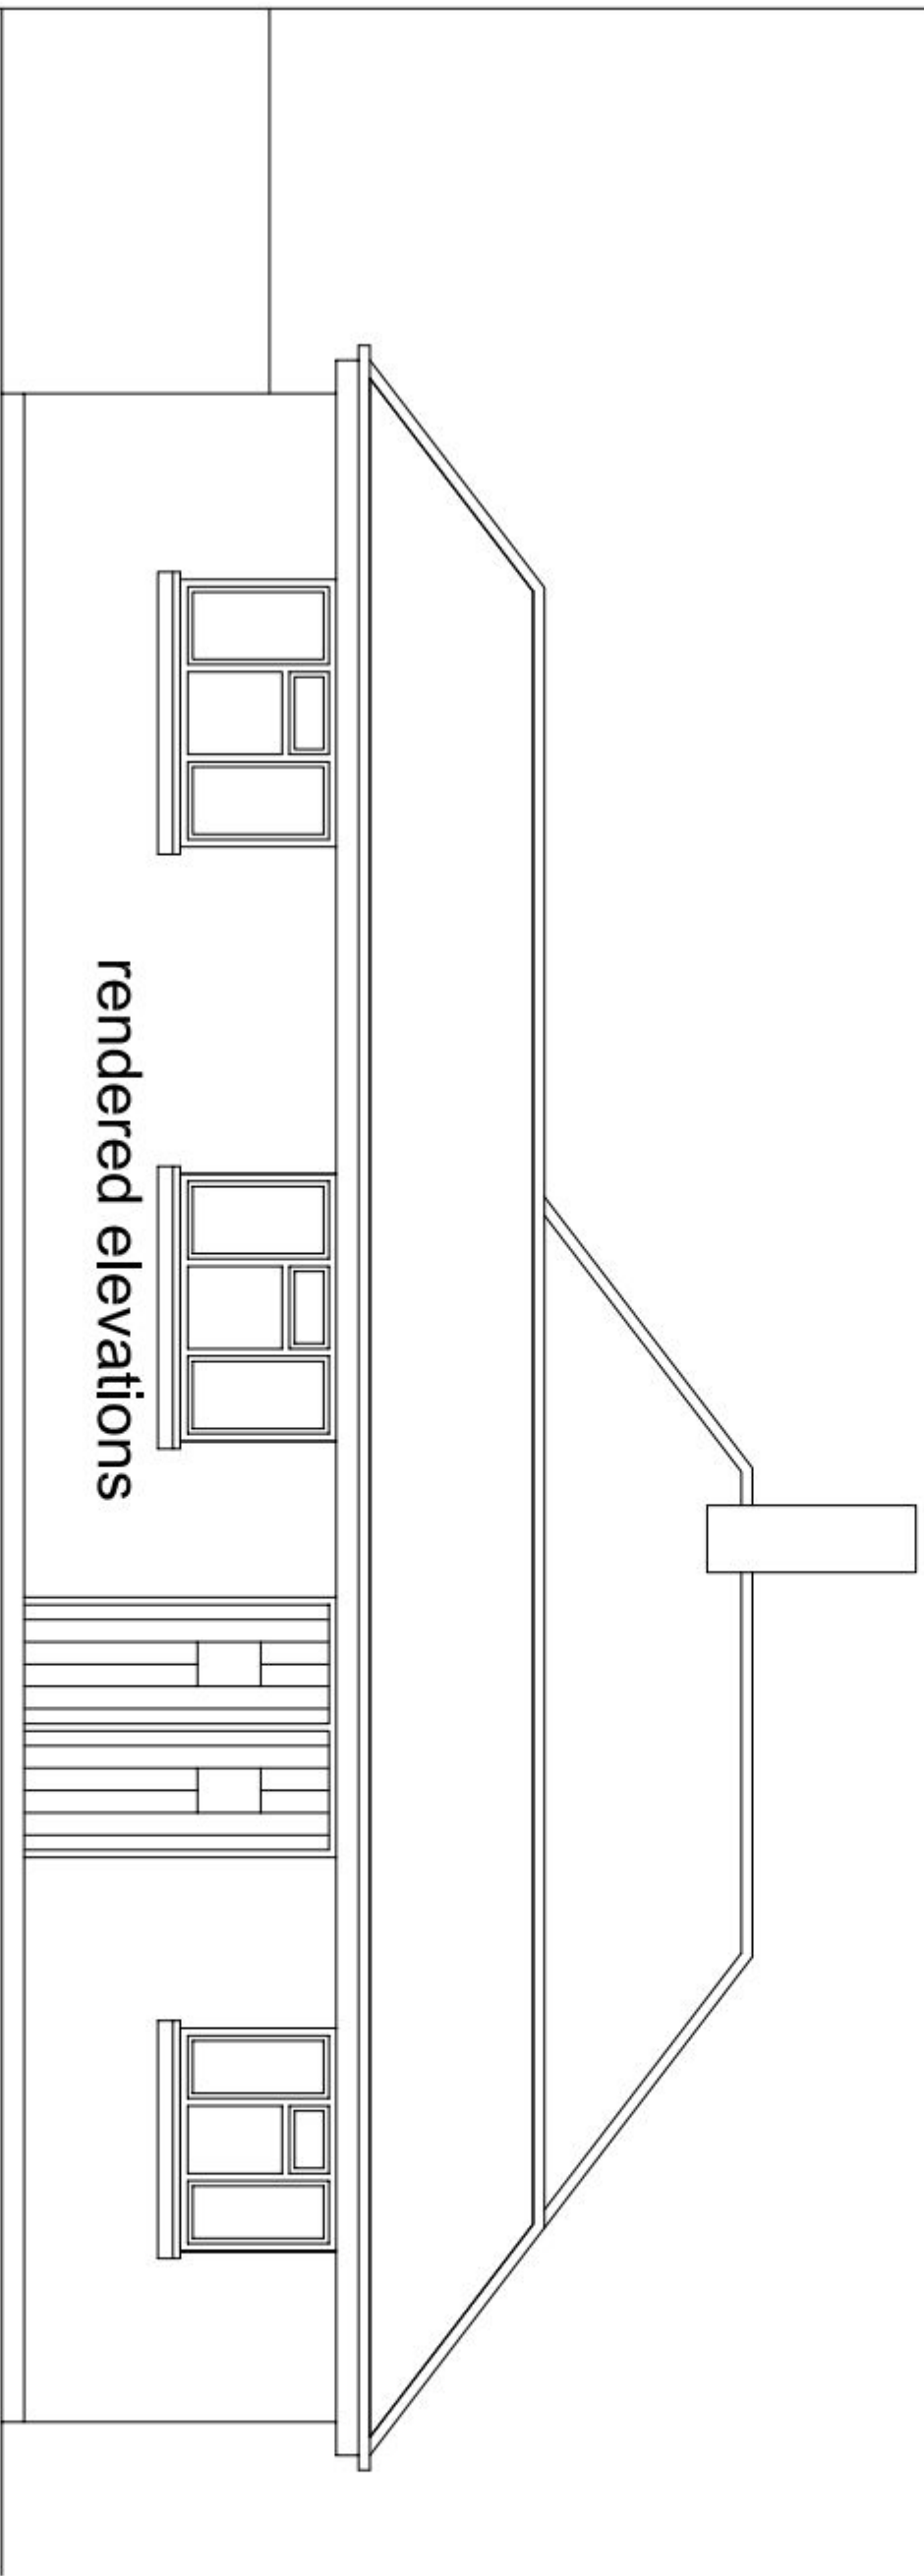

Proposed East Elevation

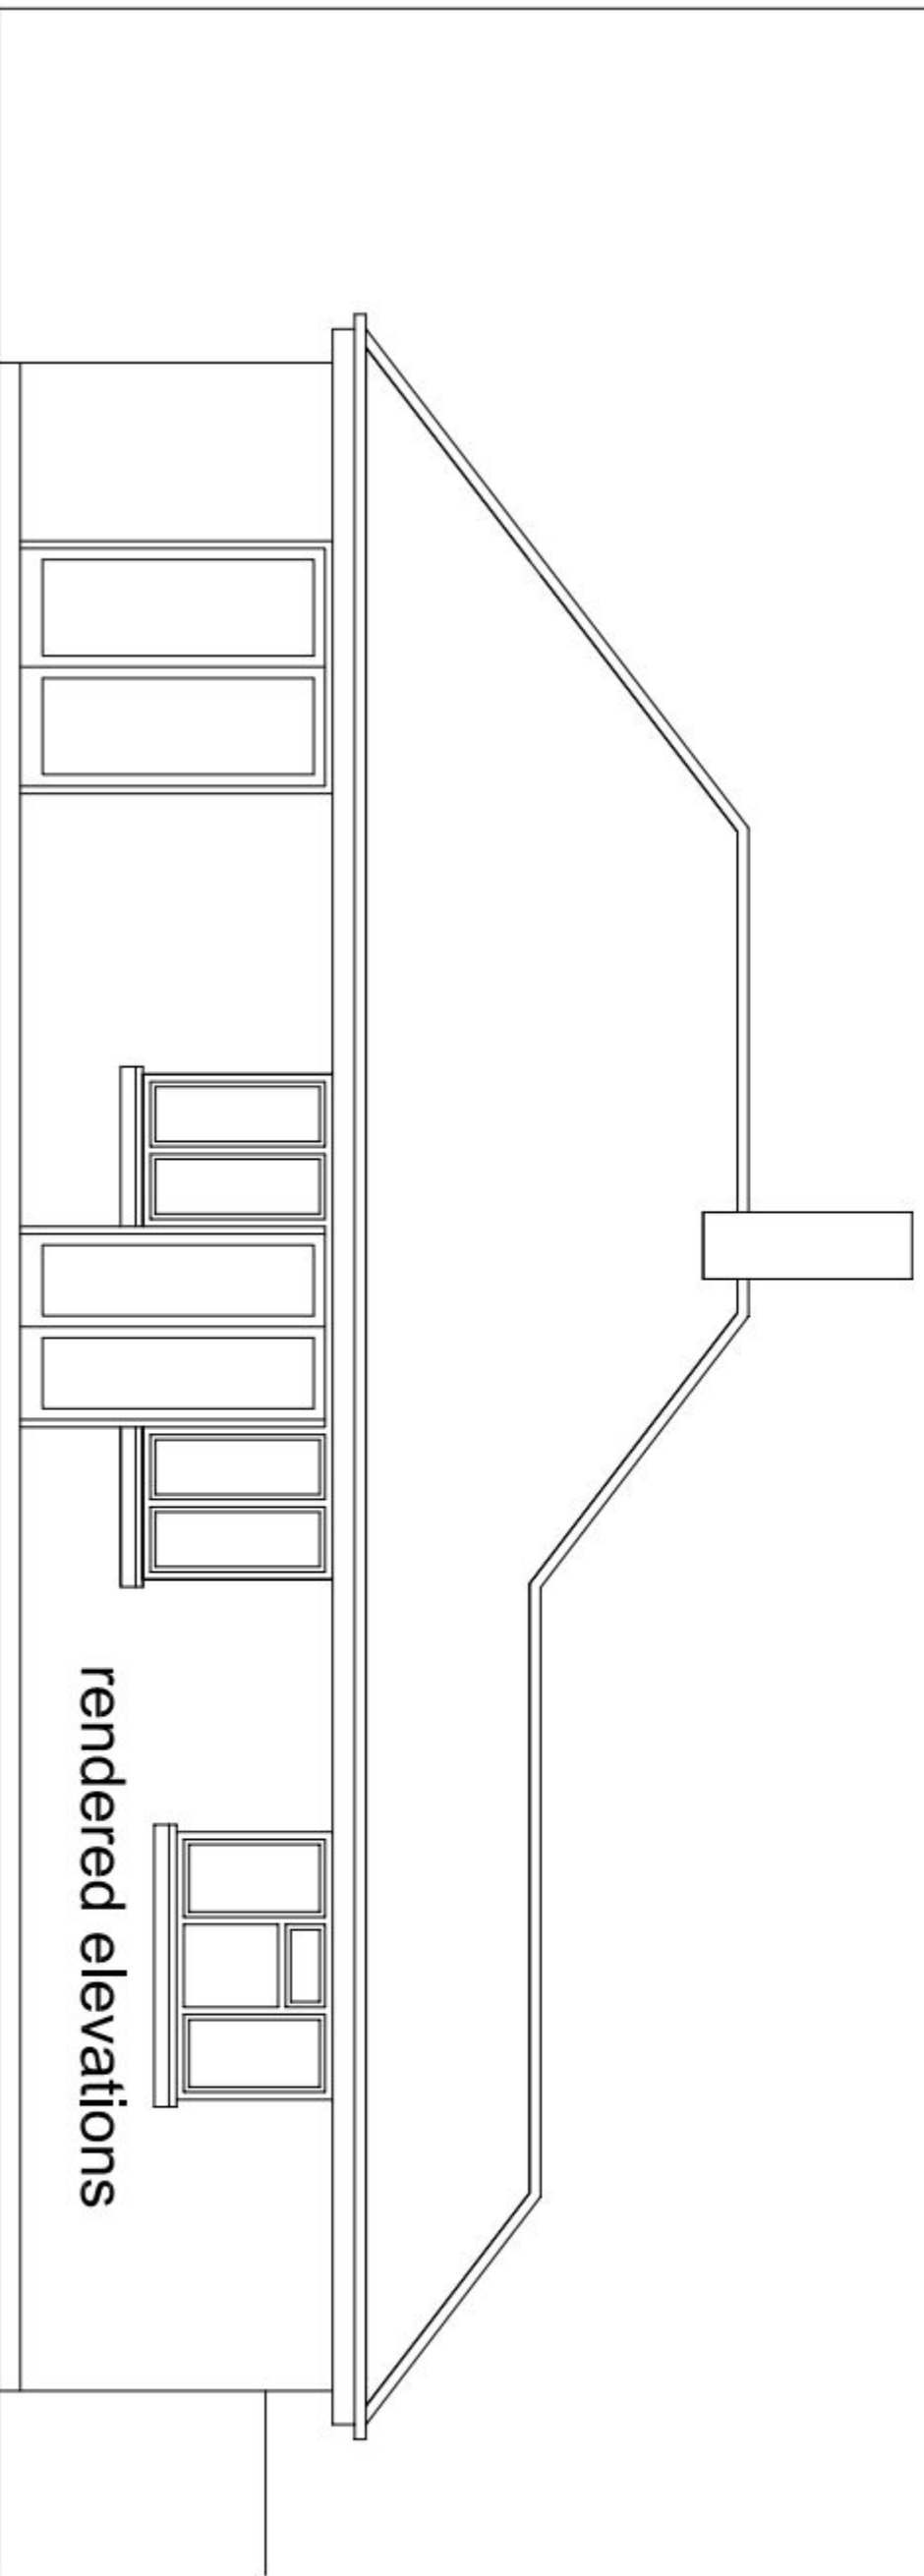

Proposed West Elevation

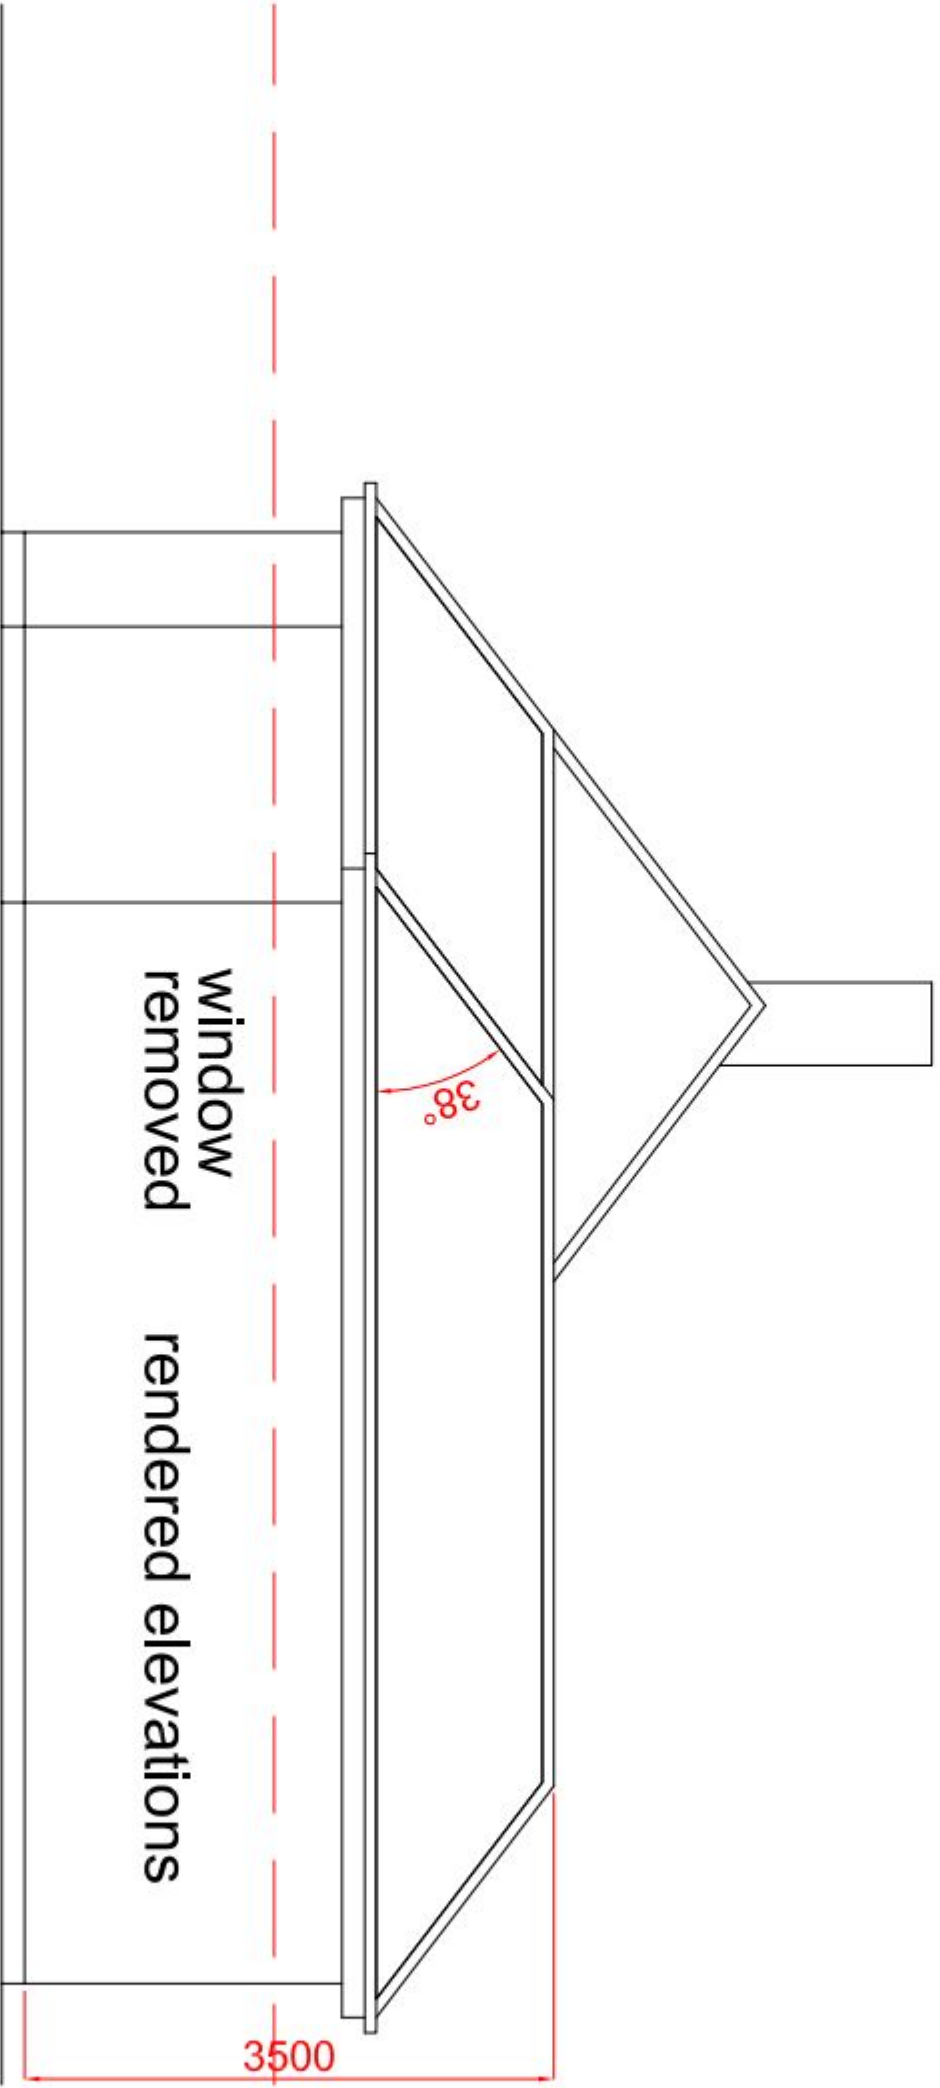

Proposed South Elevation

PERMIT