PERMIT

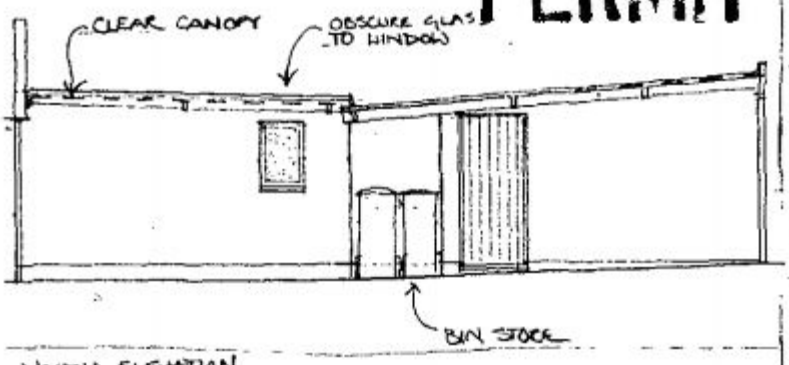

NORTH ELEVATION

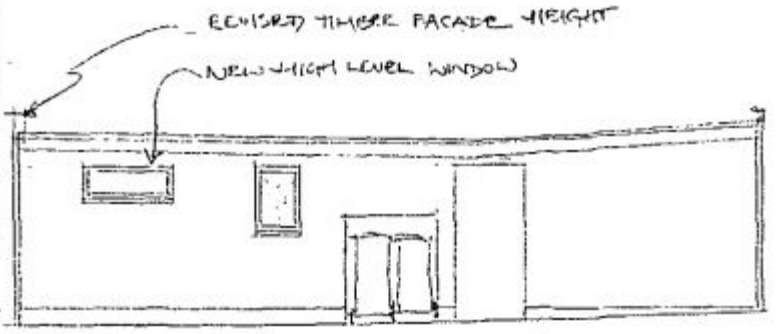

NORTH ELEVATION

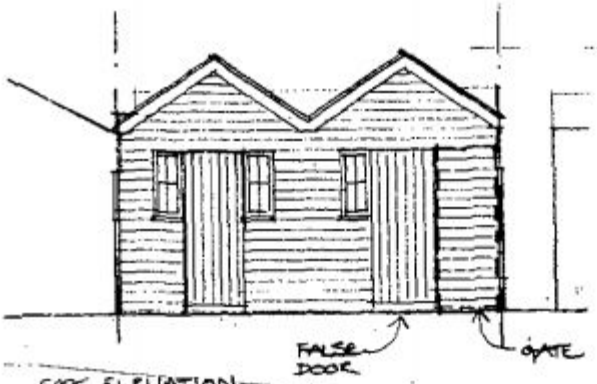

EAST ELEVATION

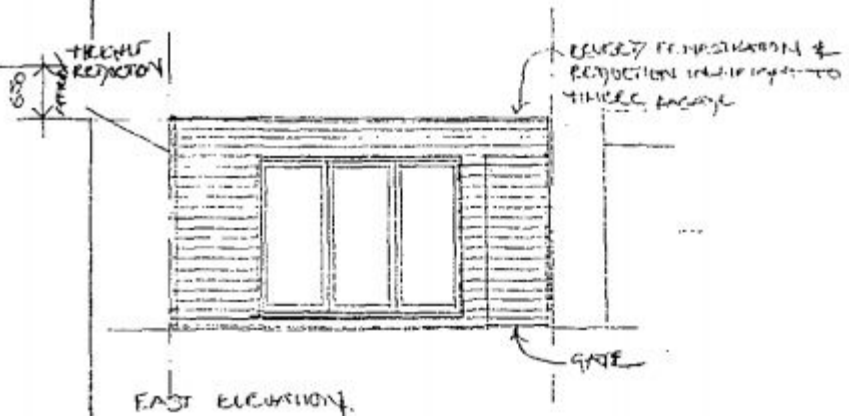

EAST ELEVATION

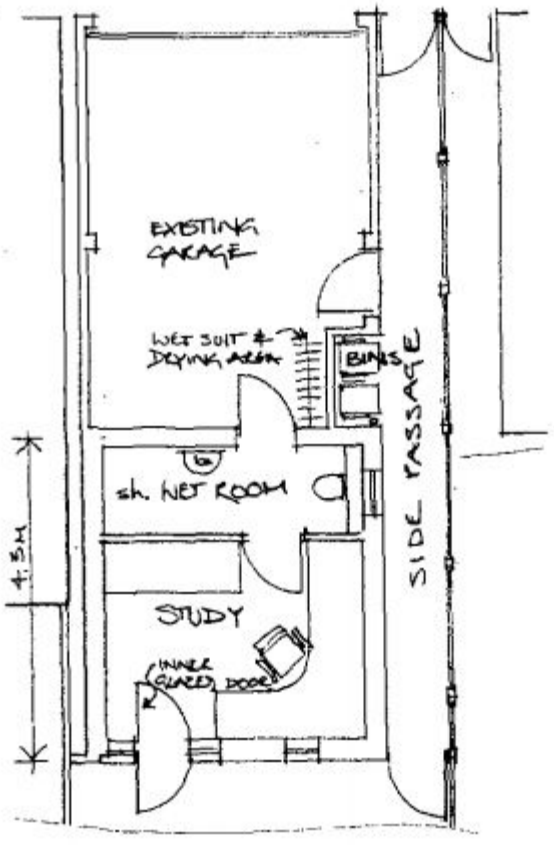

FLOOR PLAN

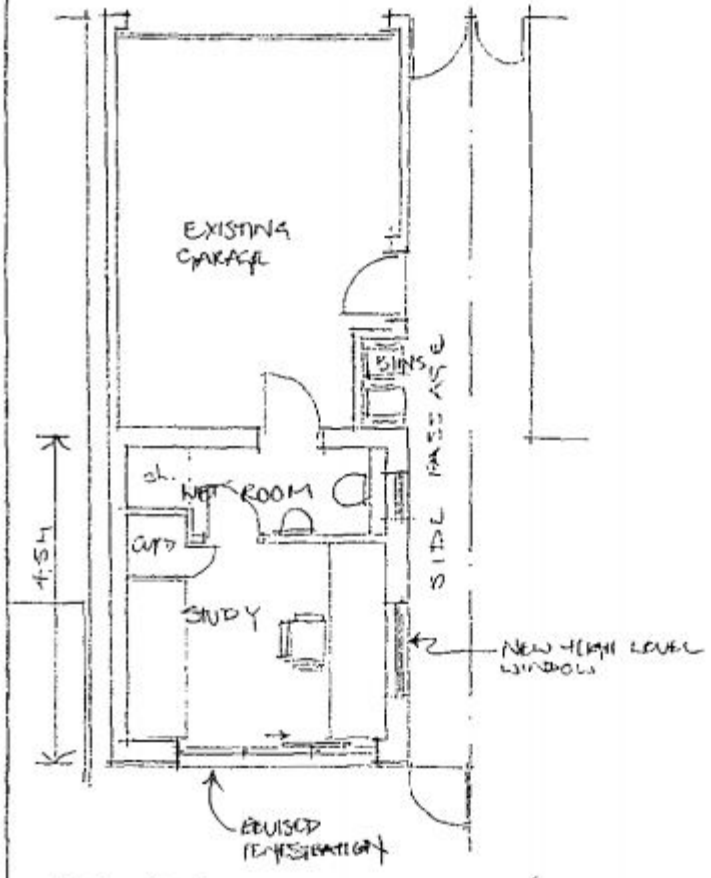

FLOOR PLAN

APPROVED PROPOSAL - 09/64791/000

REVISED FENESTRATION

HAVANT BOROUGH COUNCIL
21 SEP 2010
RECEIVED

N

JIM GARLAND ARCHITECTS LTD
ONE DOLPHIN QUAY
EMSWORTH PO10 7BU
01243 370502
01243 378127
email: info@garland.org.uk

JOB TITLE: 28 Bath Road, Emsworth
DRAWING TITLE: Garage Extension and Remodelling
SCALE: 1:100
DATE: 10/09/10
DRAWN: MJF
DRAWING NUMBER: 0904/P_05
REVISION: A