
PERMIT

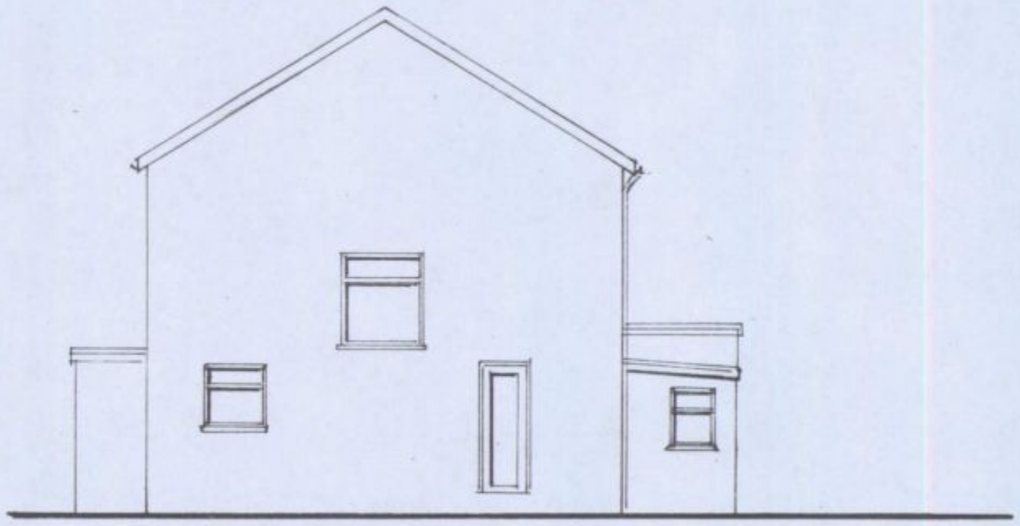


EAST ELEVATION



NORTH ELEVATION

HAVANT BOROUGH COUNCIL
12 JUL 2010
RECEIVED

WEST ELEVATION

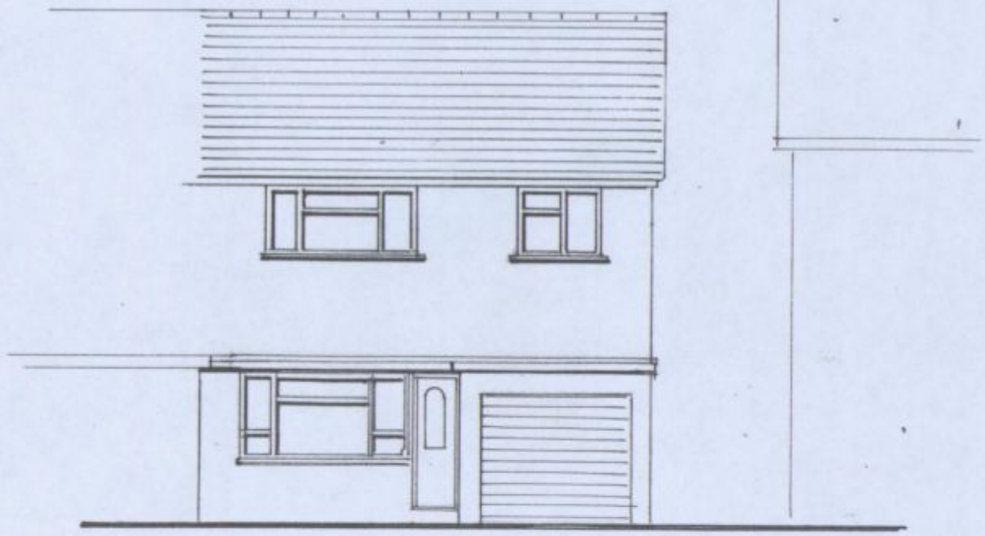

SOUTH ELEVATION

0 1 2 3 4

SCALE 1:100 METERS

PROPOSED EXTENTION AND INTERNAL WORK AT 5 ALEXANDER CLOSE, WATERLOOVILLE, PO7 5TB

For: Mr. & Mrs. A. Vowles 5 Alexander Close Waterlooville PO7 5TB	**Date: 2010** **Scale:AS SHOWN** No. 6 **Drawn:KJM** **EXISTING ELEVATIONS**	**CREATIVE DESIGNS** **Oaklea, Titchfield Lane,** **Wickham, Portsmouth** **PO17 5PQ Tel 01329 835992**