
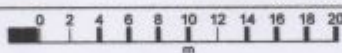


Bidbury Lawn

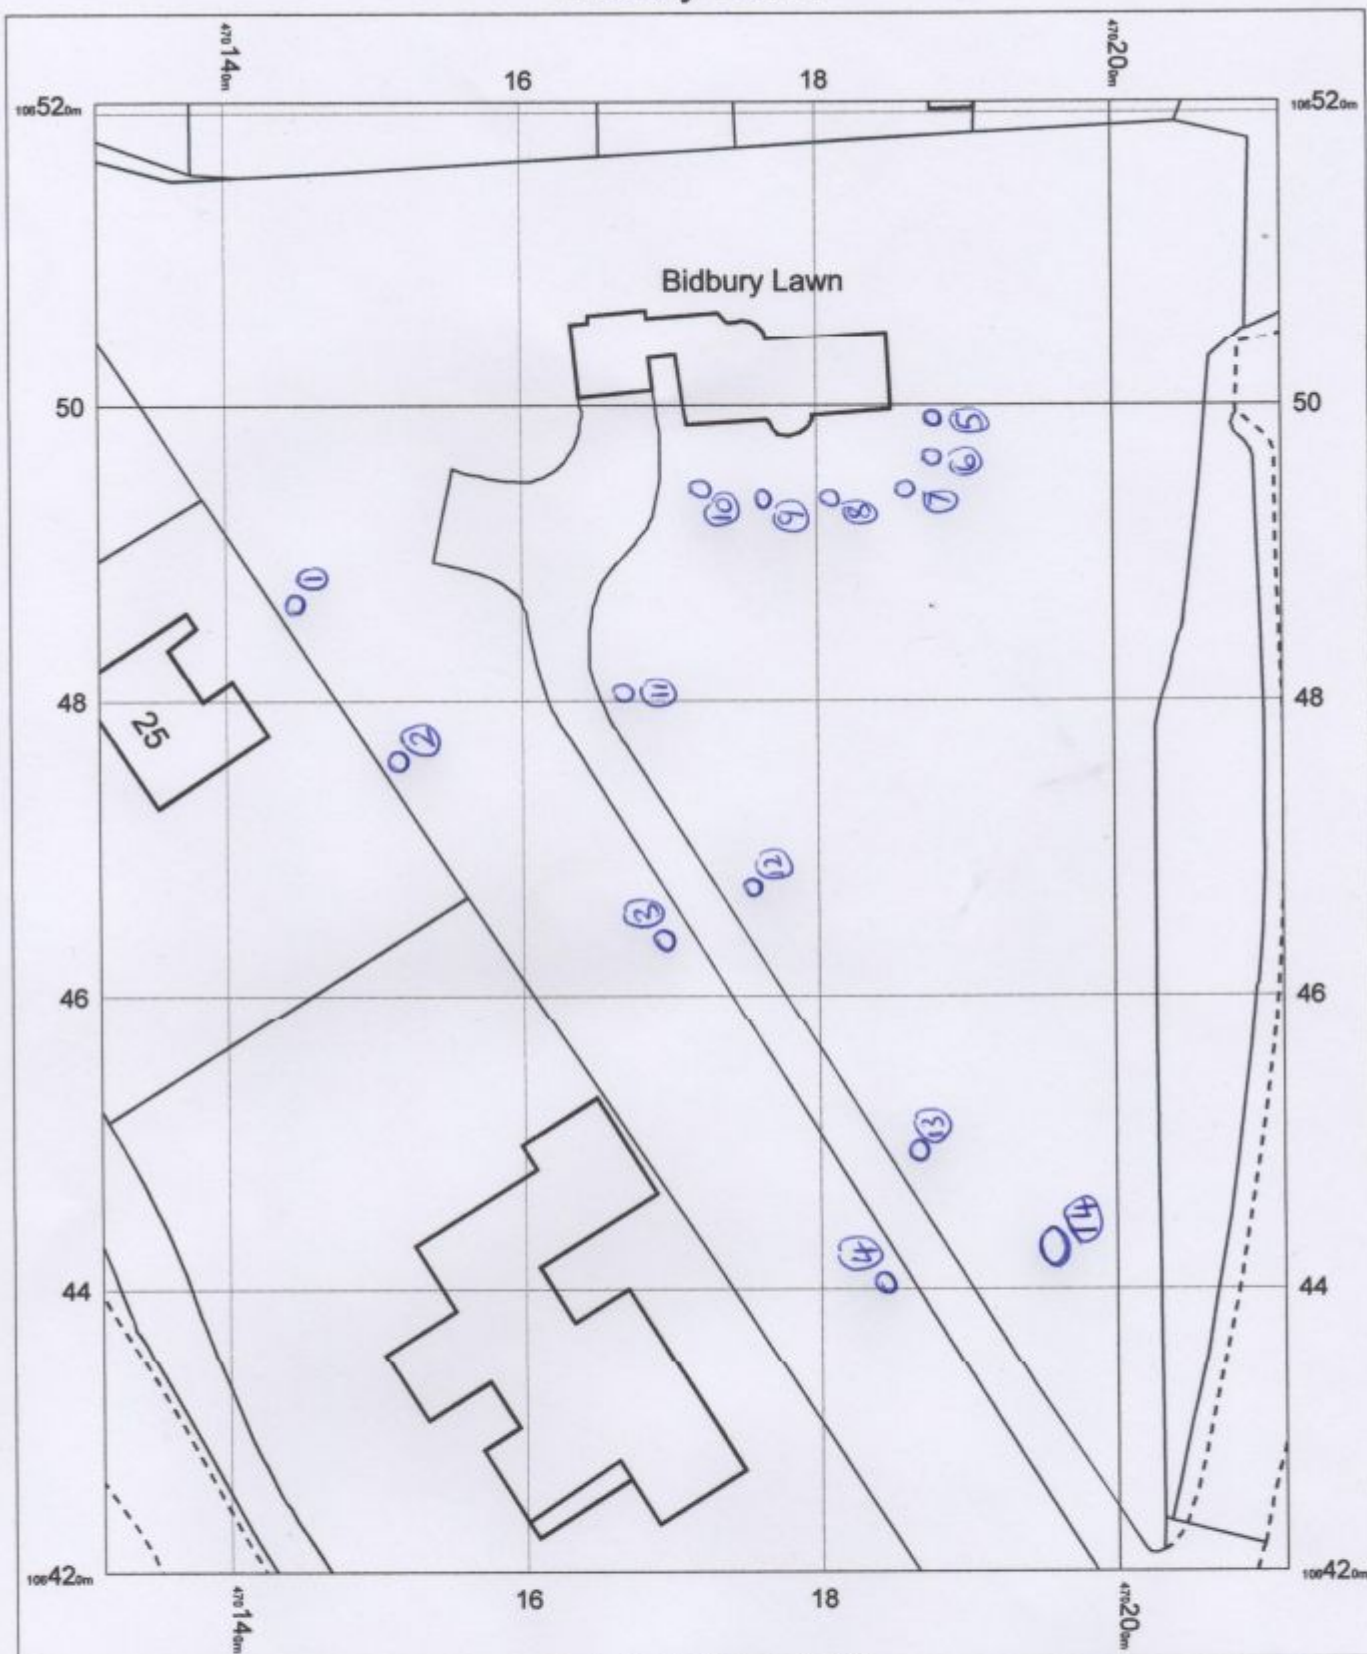


OS Mastermap
31 August 2012, ID: BLJT-00173664
www.planningapplicationmaps.co.uk

1:500 scale print at A4, Centre: 470171 E, 106471 N

©Crown Copyright. Licence no. 100019980



Bidbury Lawn

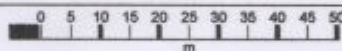

OS Mastermap
31 August 2012, ID: BLJT-00173680
www.planningapplicationmaps.co.uk

1:1250 scale print at A4, Centre: 470183 E, 106489 N

©Crown Copyright. Licence no. 100019980

