

PROPOSED SINGLE STOREY SIDE ADDITION.
18, NURSERY ROAD, BEDHAMPTON, HAVANT, HANTS.

PERMIT

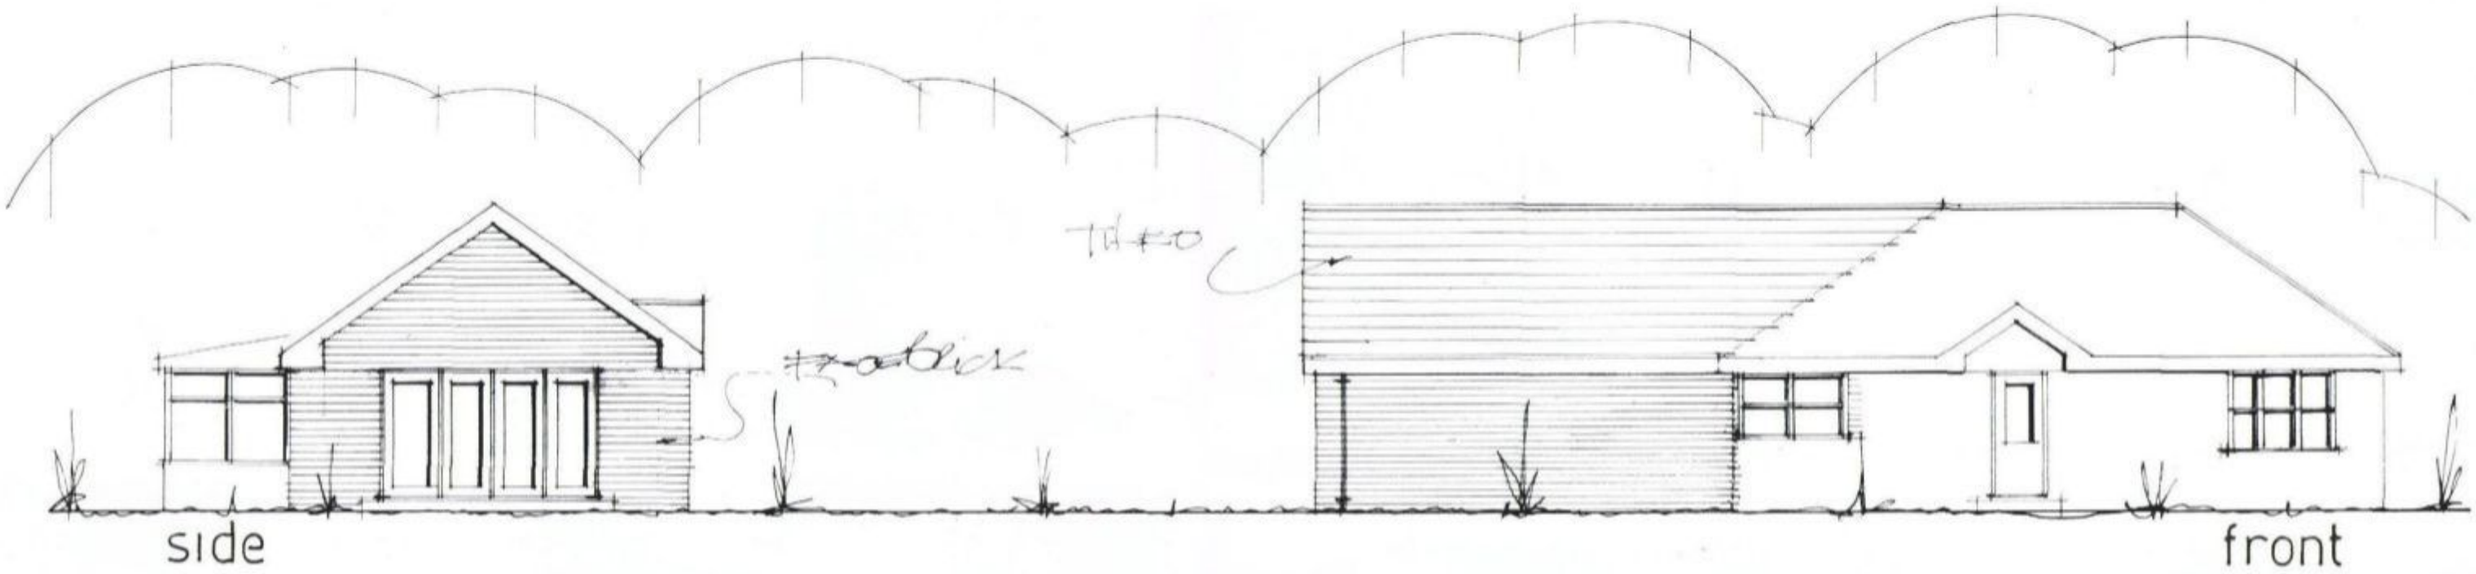

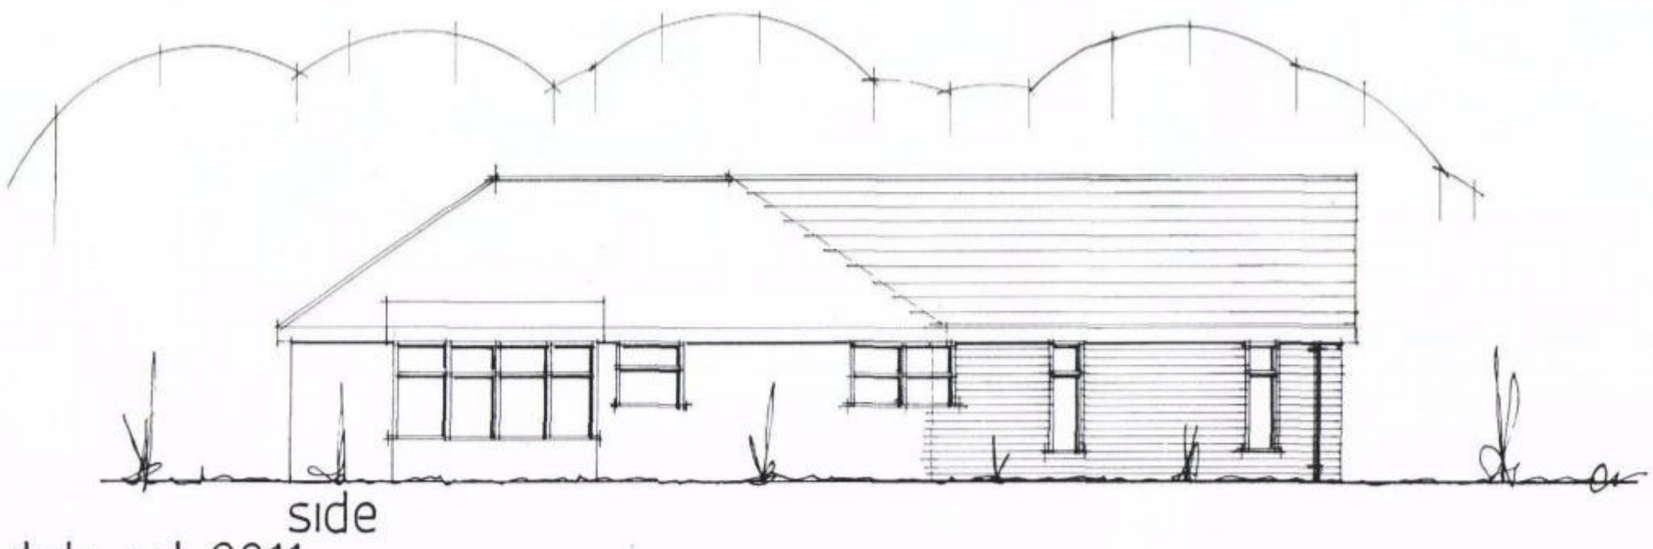

PROPOSED ELEVATIONS

COUNCIL
06 JAN 2012
RECEIVED

PETER J. WALKER MRICS
CHARTERED SURVEYOR
182 SEAFRONT, HAYLING ISLAND, HANTS
PO11 9 AN

TEL: 02392 467571

date oct 2011
scale 1·100

[amended dec 2012]