


SUPERSEDED

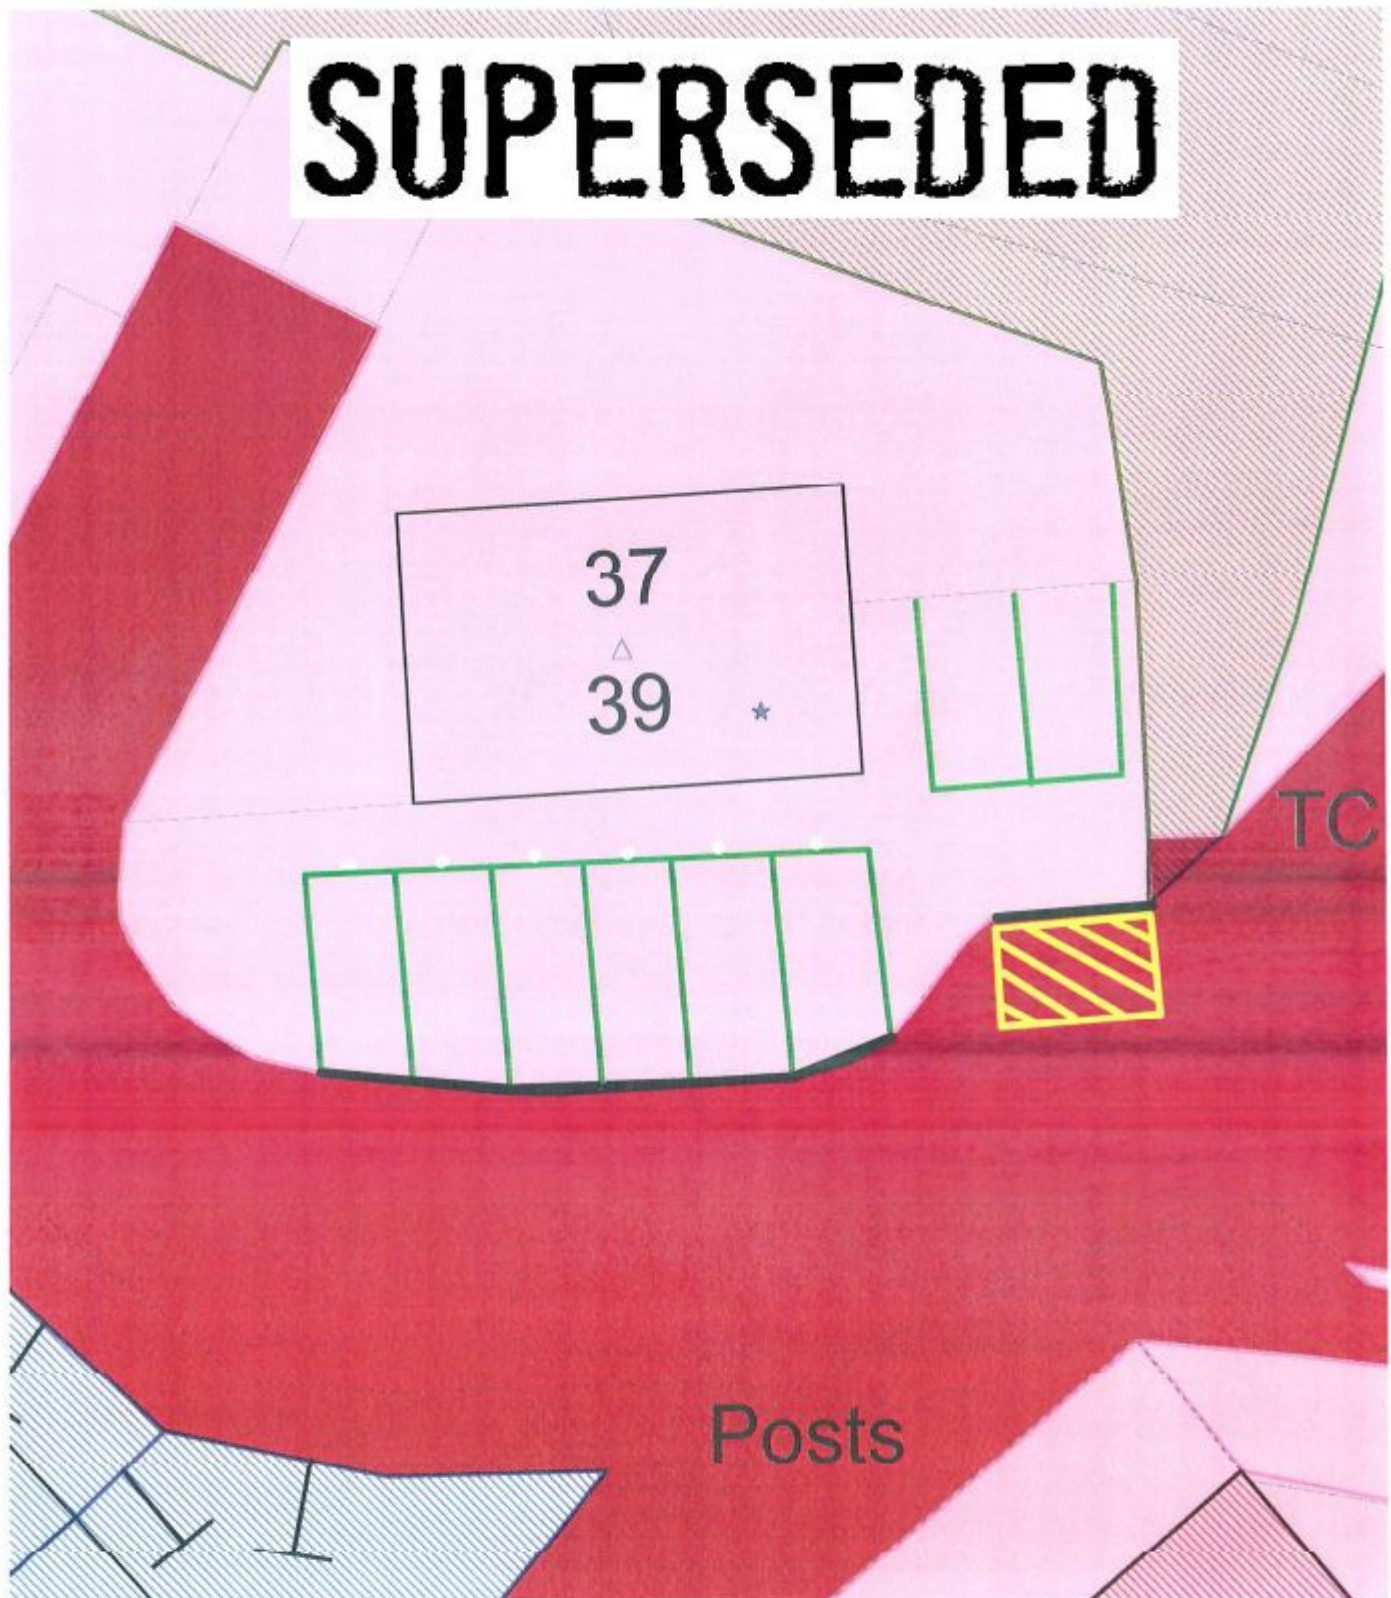

PORTSMOUTH
CITY COUNCIL

Title:
2.5 x 5m parking spaces shown edged green
dropped kerb shown in black
bollards shown in white

Prepared by: Asset Management Service

On behalf of:



Drawing No:

AMS

Scale:

1:200

Approximate. Do not Scale

Drawn by:

Date:

25/05/2012

Checked by: