
NOTES:

Dimensions to be checked on site before commencing work. Any discrepancies shall be reported to the architect immediately.

Do not scale from these drawings except for planning purposes. Use figured dimensions only.

Where applicable this drawing is to be read in conjunction with other consultants' drawings.

All drawings to be read in conjunction with specification and all other drawings including structural engineer and mechanical and electrical drawings / specification

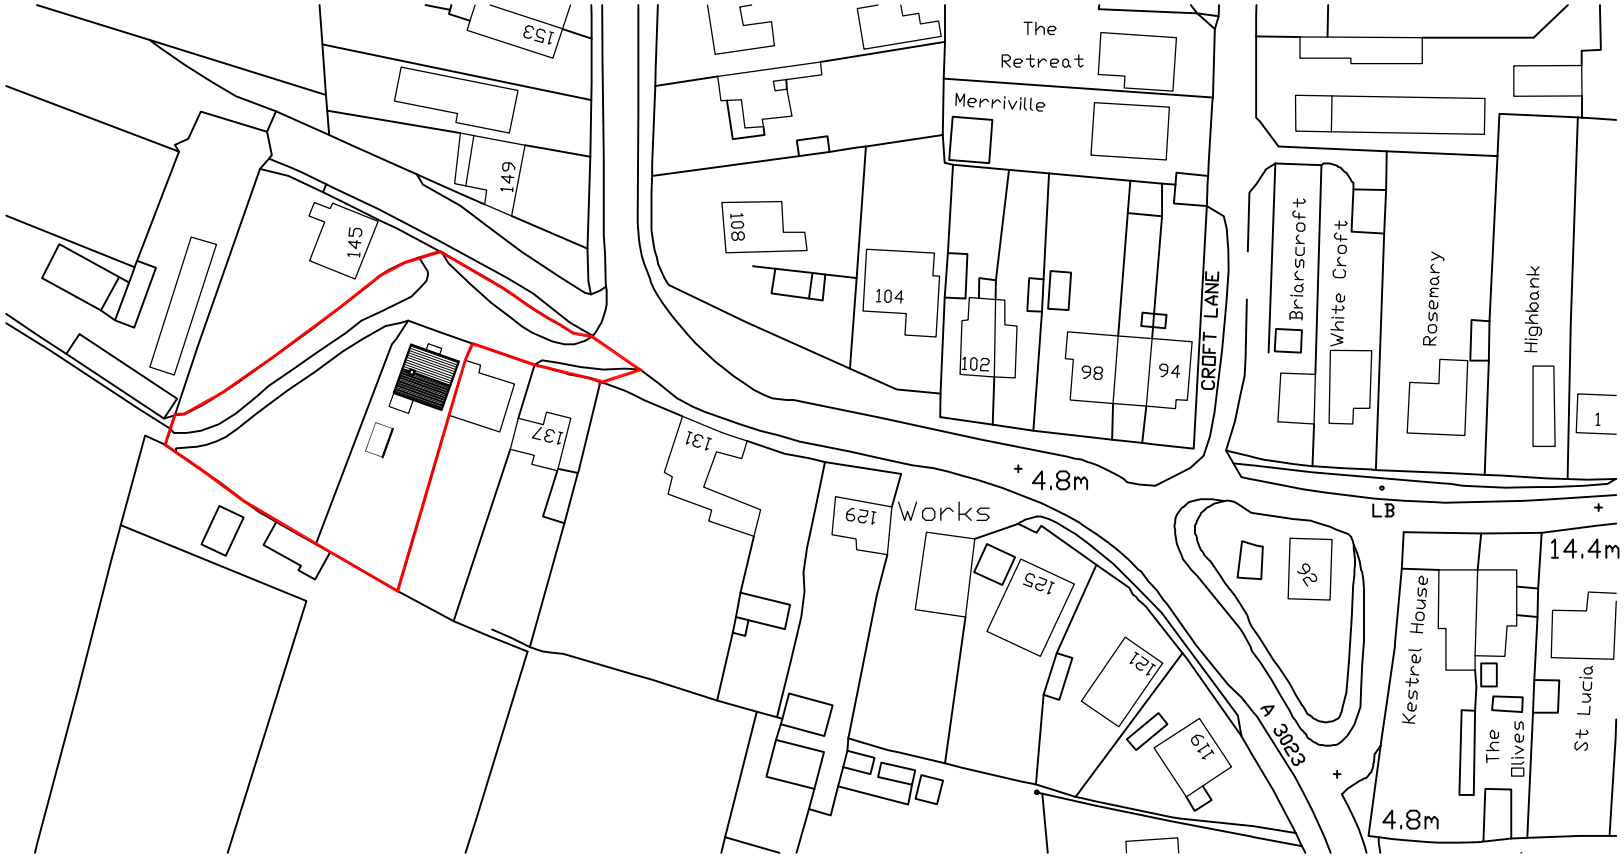

Site Plan @ 1:1250

Ordnance Survey (c) Crown Copyright 2011.
All rights reserved. Licence number 100020449

REV	DATE	AMENDMENT	DRAWN

helyerdesign
sustainability through design
mail@helyerdesign.co.uk www.helyerdesign.co.uk.
1 The Old Flour Mill, Emsworth, PO10 7BT
01243 370 715

CLIENT
MR SAM THOMPSON

PROJECT
141 HAVANT ROAD
HAYLING ISLAND

DRAWING
SITE LOCATION PLAN

SCALE
As noted

DATE SEPTEMBER 2011 DRAWN MH

DRAWING NUMBER
11100/a005

REVISION
-