


**PROPOSED TWO STOREY FRONT ADDITION.
58, NEW BRIGHTON ROAD, EMSWORTH, HANTS.
FOR MR & MRS P. CHAFFEY.**

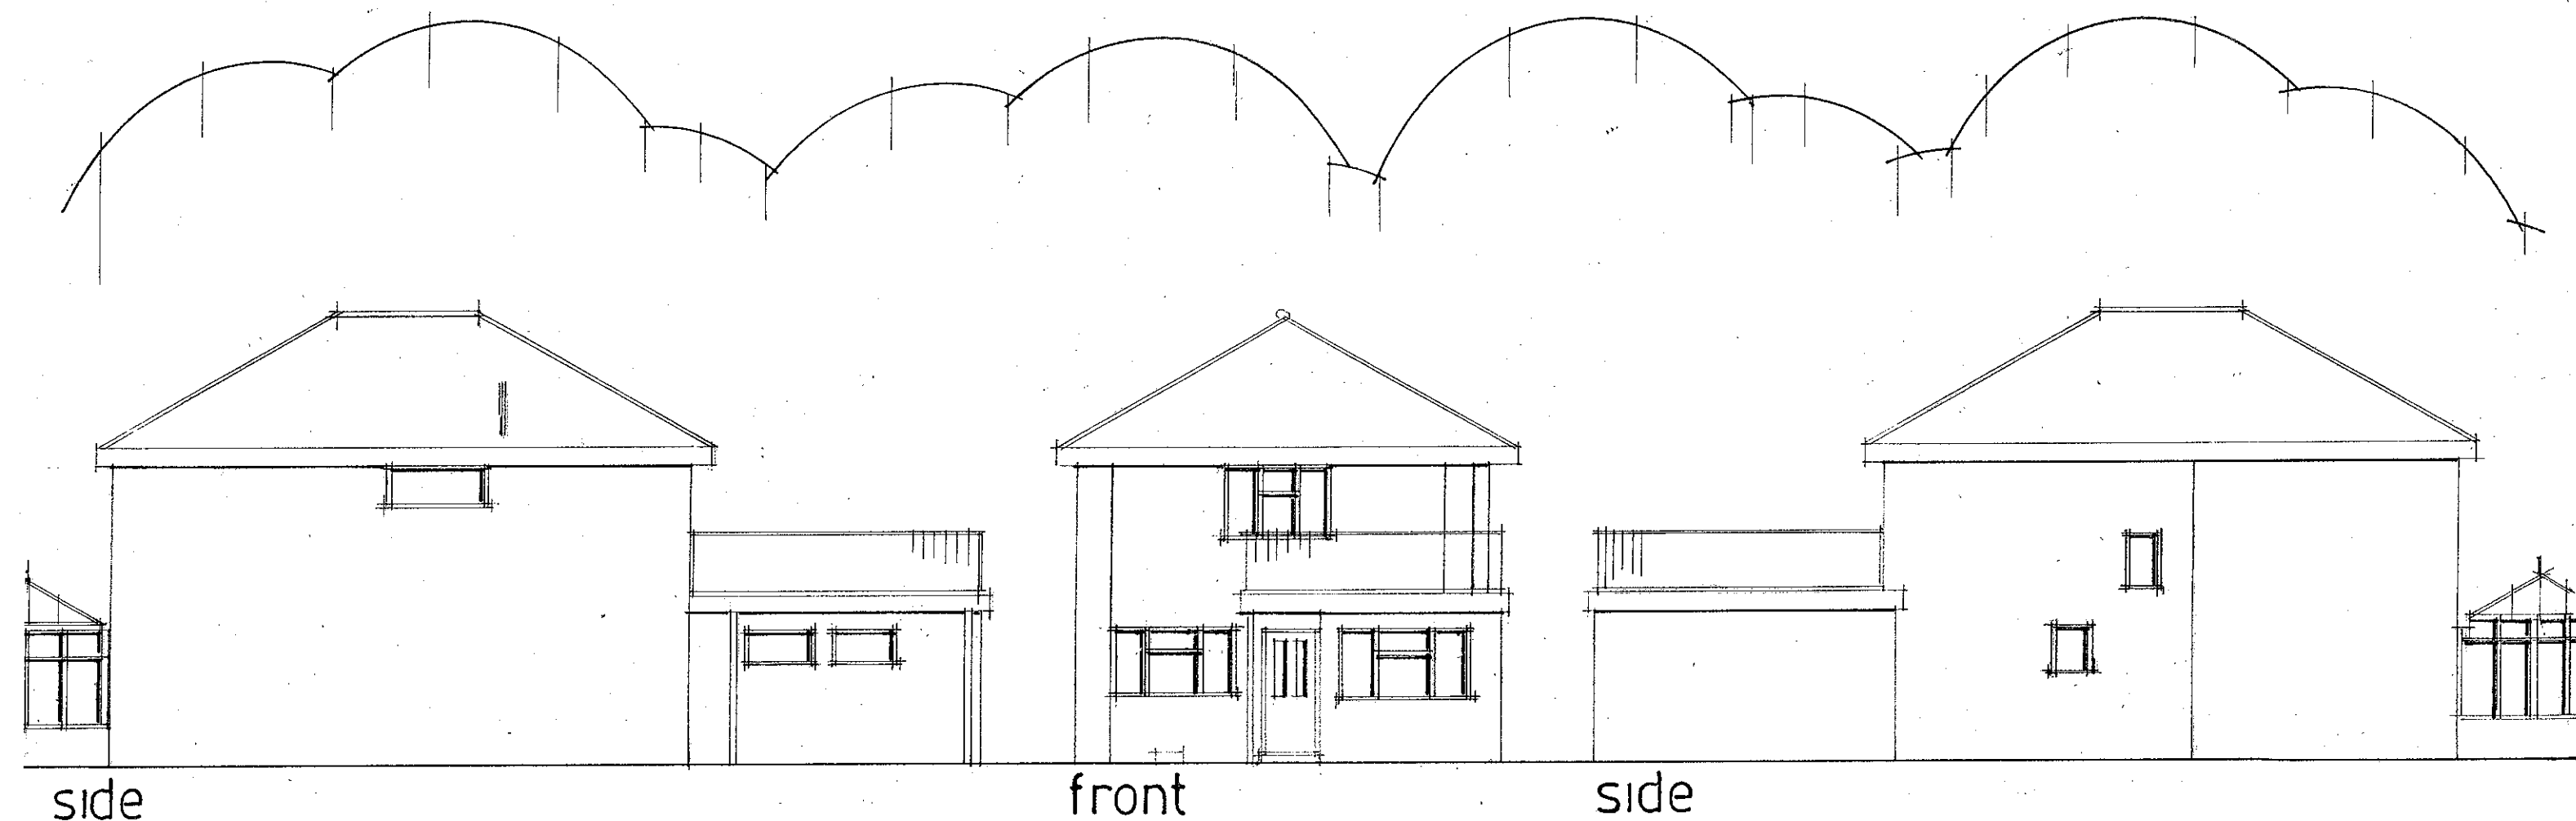

date nov 2012
scale 1:100

EXISTING ELEVATIONS

PETER J. WALKER MRICS
CHARTERED SURVEYOR
182 SEAFRONT, HAYLING ISLAND, HANTS
PO11 9 AN

TEL: 02392 467571