


Unit 1 Station Approach

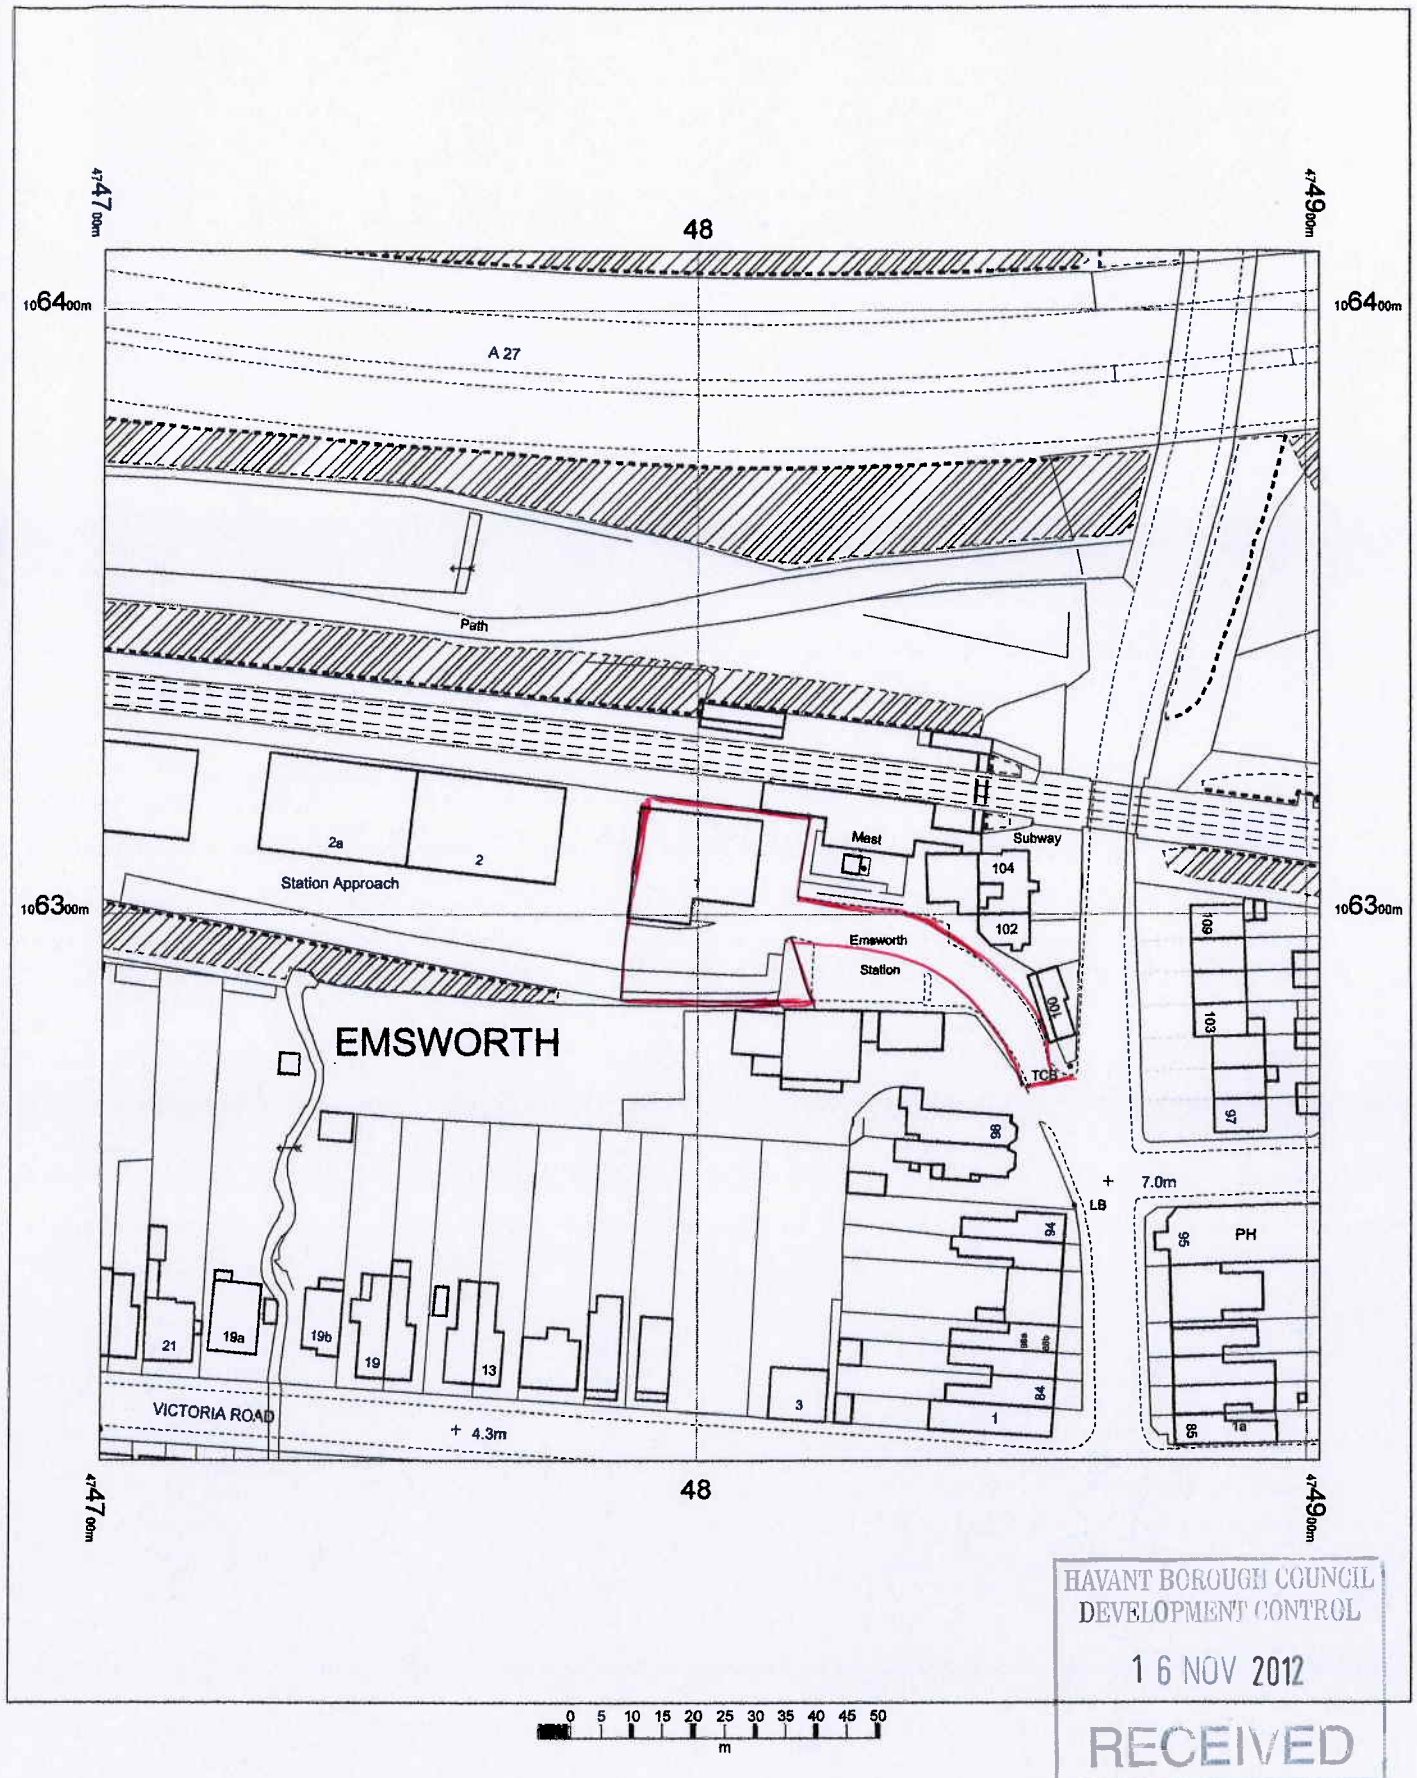

OS Mastermap
12 November 2012, ID: BLJT-00189202
www.planningapplicationmaps.co.uk

1:1250 scale print at A4, Centre: 474802 E, 106310 N

©Crown Copyright. Licence no. 100019980

Mapping
sourced from

OS Ordnance
Survey



bluejet
mapping