
PERMIT



LOCATION PLAN 1:1250

Ordnance Survey Licence

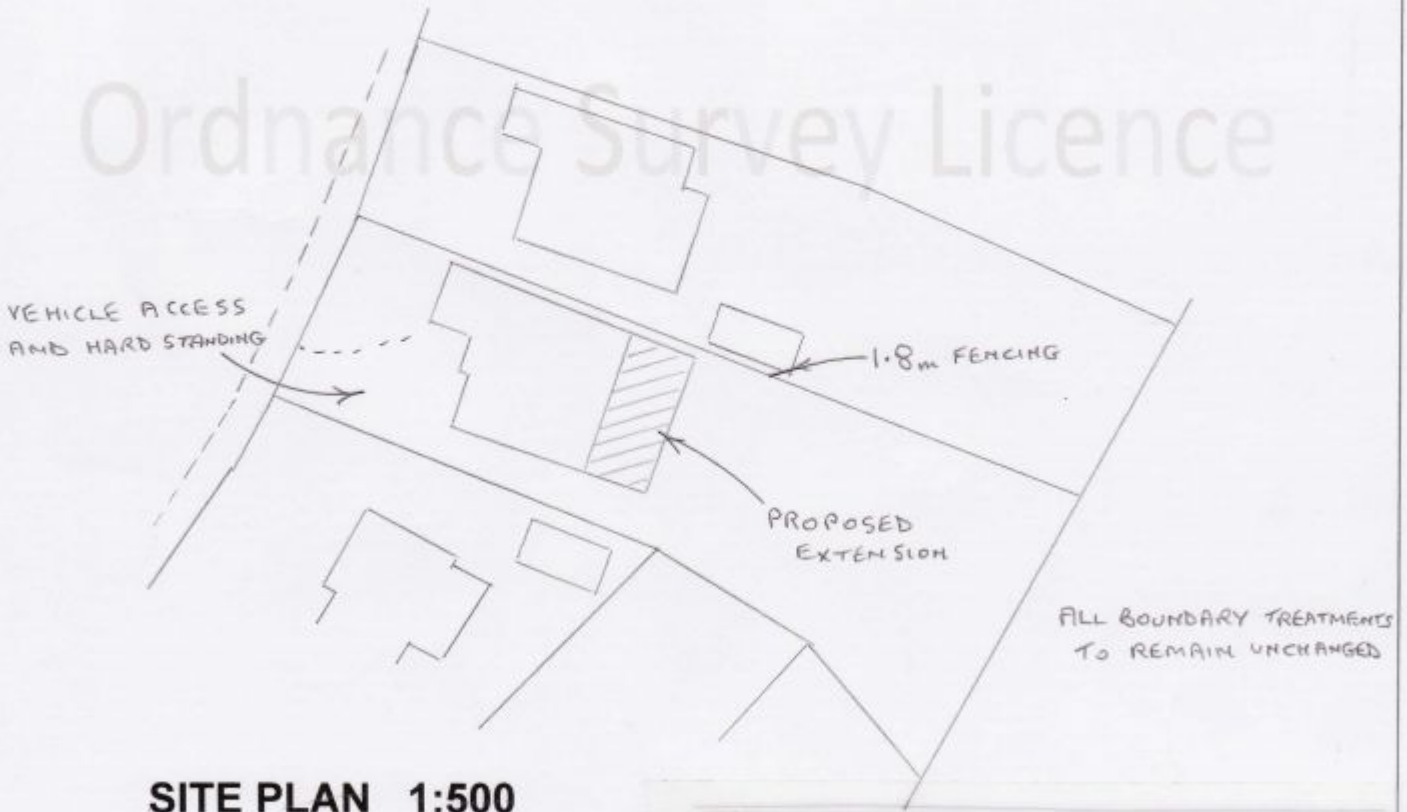

SITE PLAN 1:500

Ordnance Survey Paper Map Copying Licence No. 100047501
Roger Clark (Architectural Services)

ROGER CLARK (ARCHITECTURAL SERVICES)
Tel: 023 9237 3841

PLAN No: 240/374 / 4

Drawing : Site & Location Plans Scale : 1:500 1:1250

PROPOSED EXTENSION

4 COTWELL AVENUE

COWPLAIN