

REFUSE

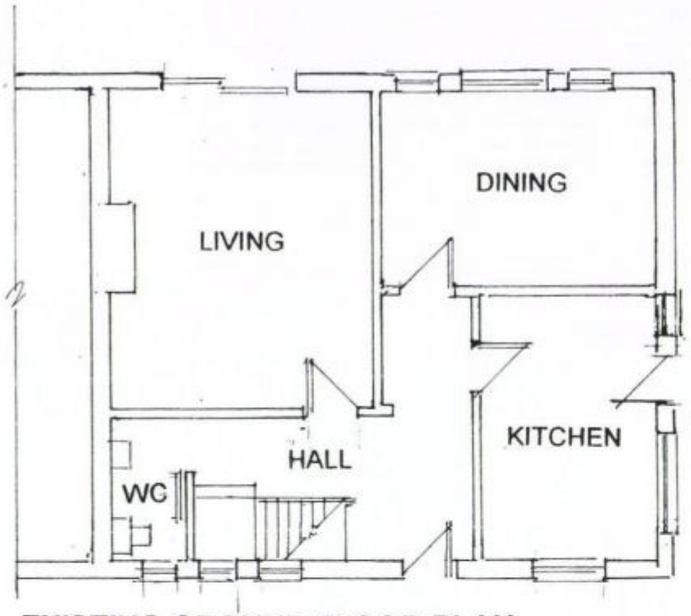

EXISTING GROUND FLOOR PLAN

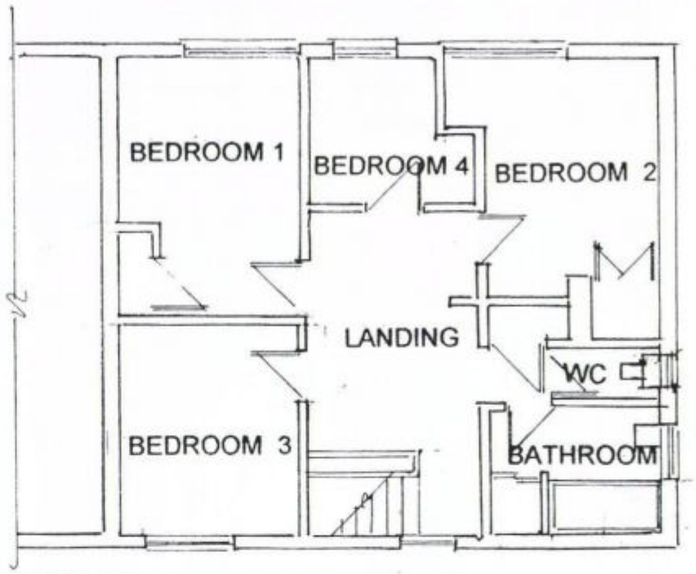

EXISTING FIRST FLOOR PLAN

HAVANT BOROUGH COUNCIL
28 NOV 2011
RECEIVED

RIBA
Chartered Practice

John Groom Chartered Architect
32A High Street, Emsworth, Hampshire PO10 7AW
T 01243 372560 M 07780 997563
johngroom@freeuk.com
www.johngroomarchitect.co.uk

JOB: Proposed new single garage
LOCATION: 31 Park Crescent, Emsworth, PO10 7NT
DRG TITLE: Existing floor plans
SCALE: 1:100 DRAWN:
DRG NO: 10/258/3 DATE: 20 November 2011