
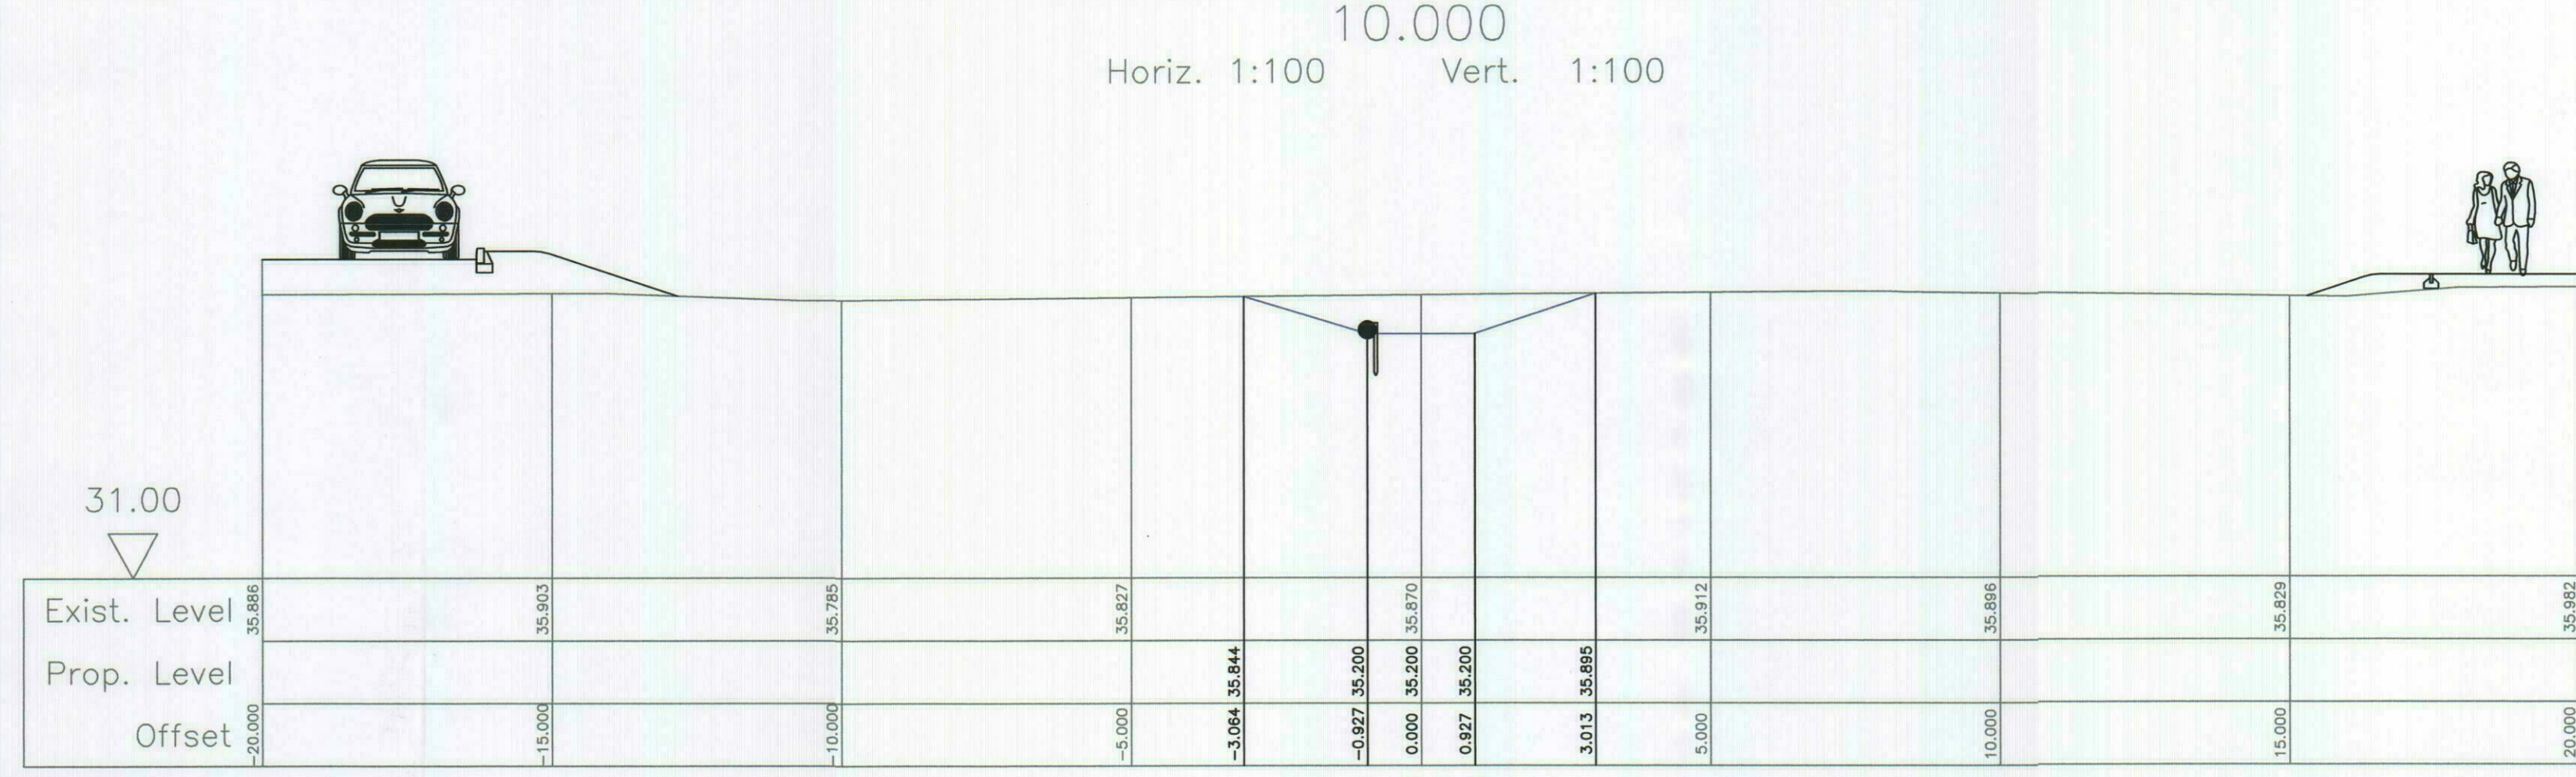
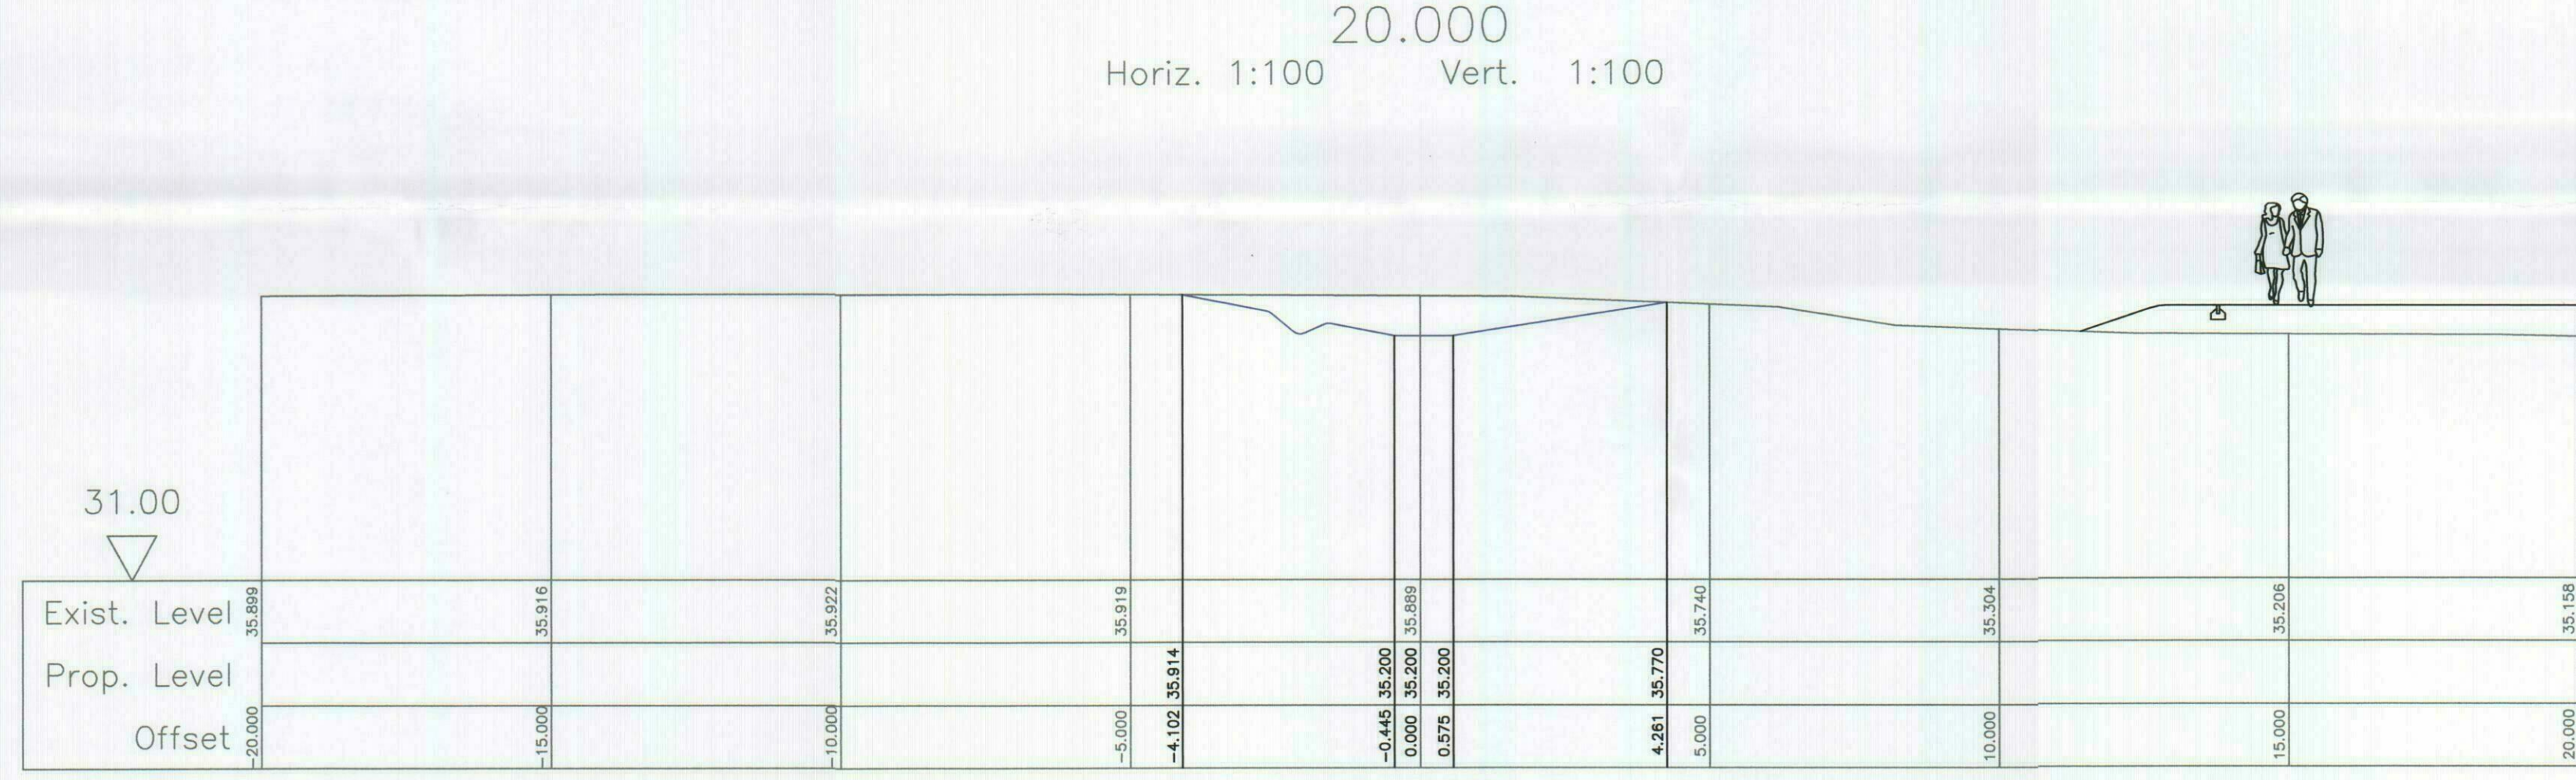
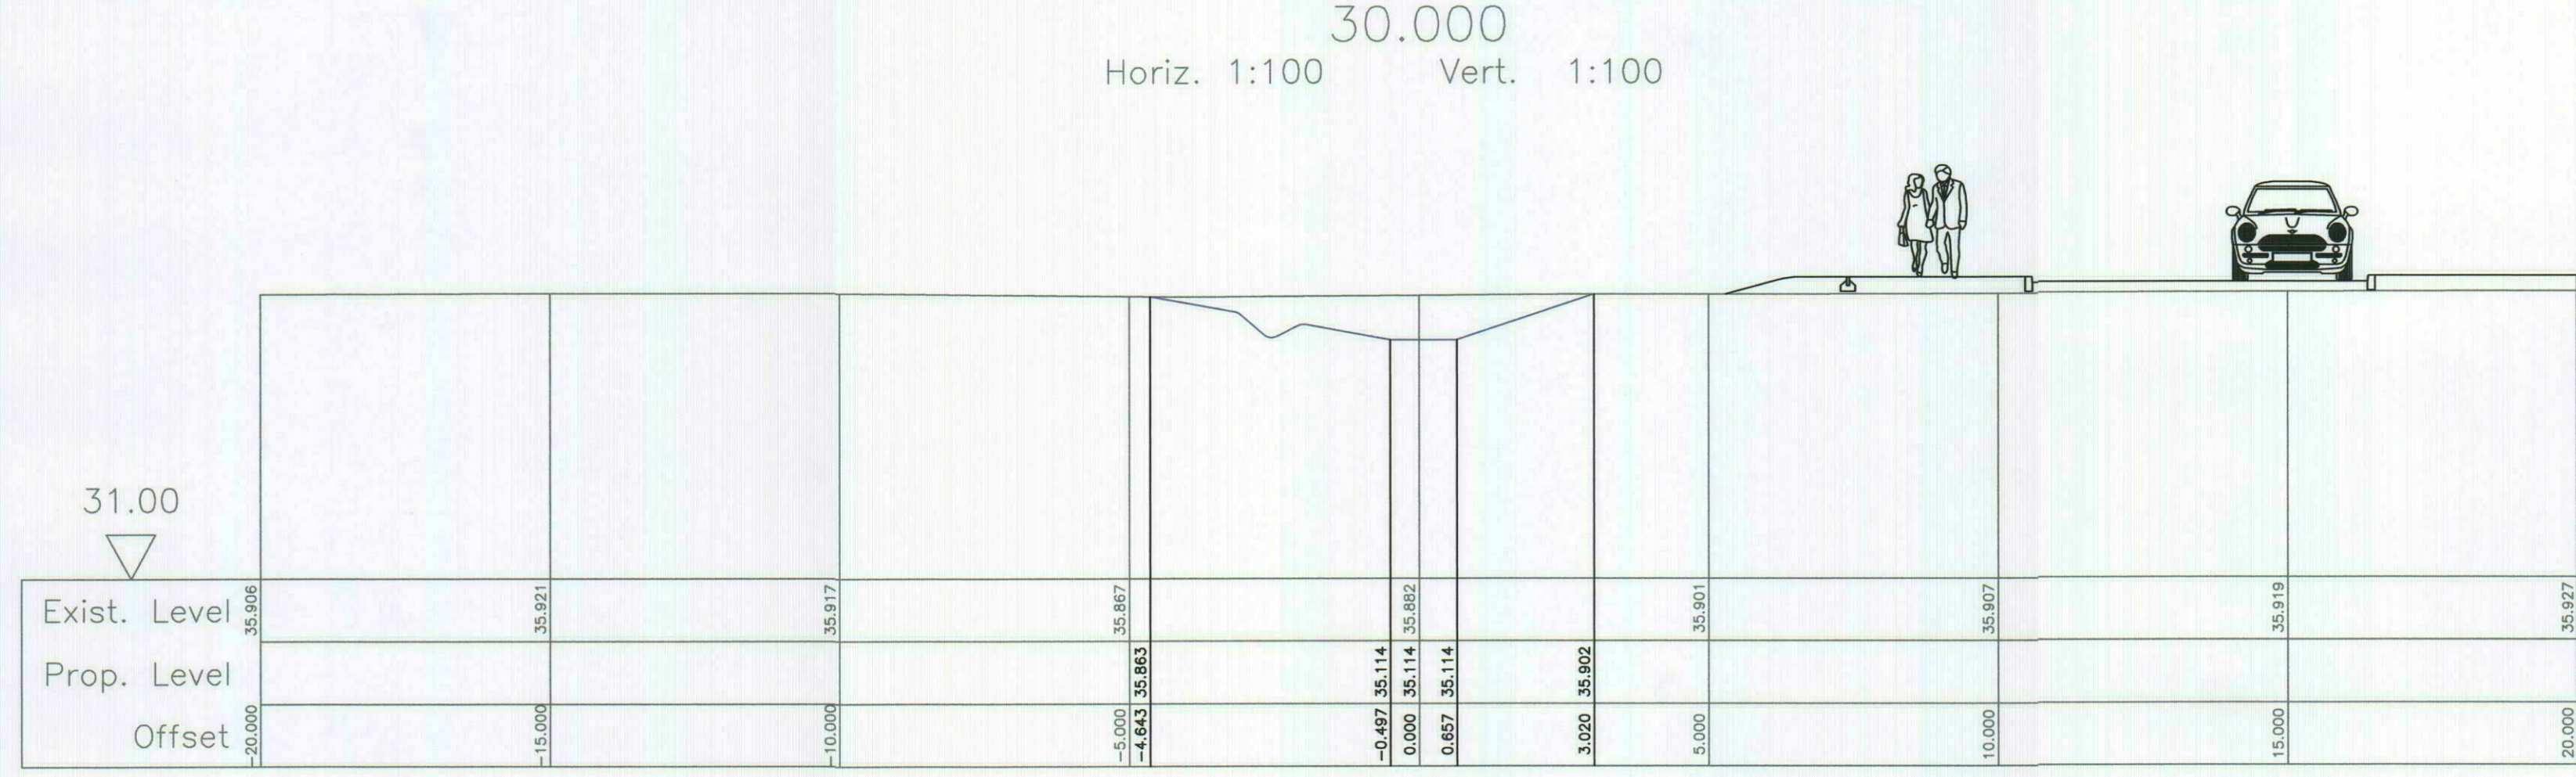
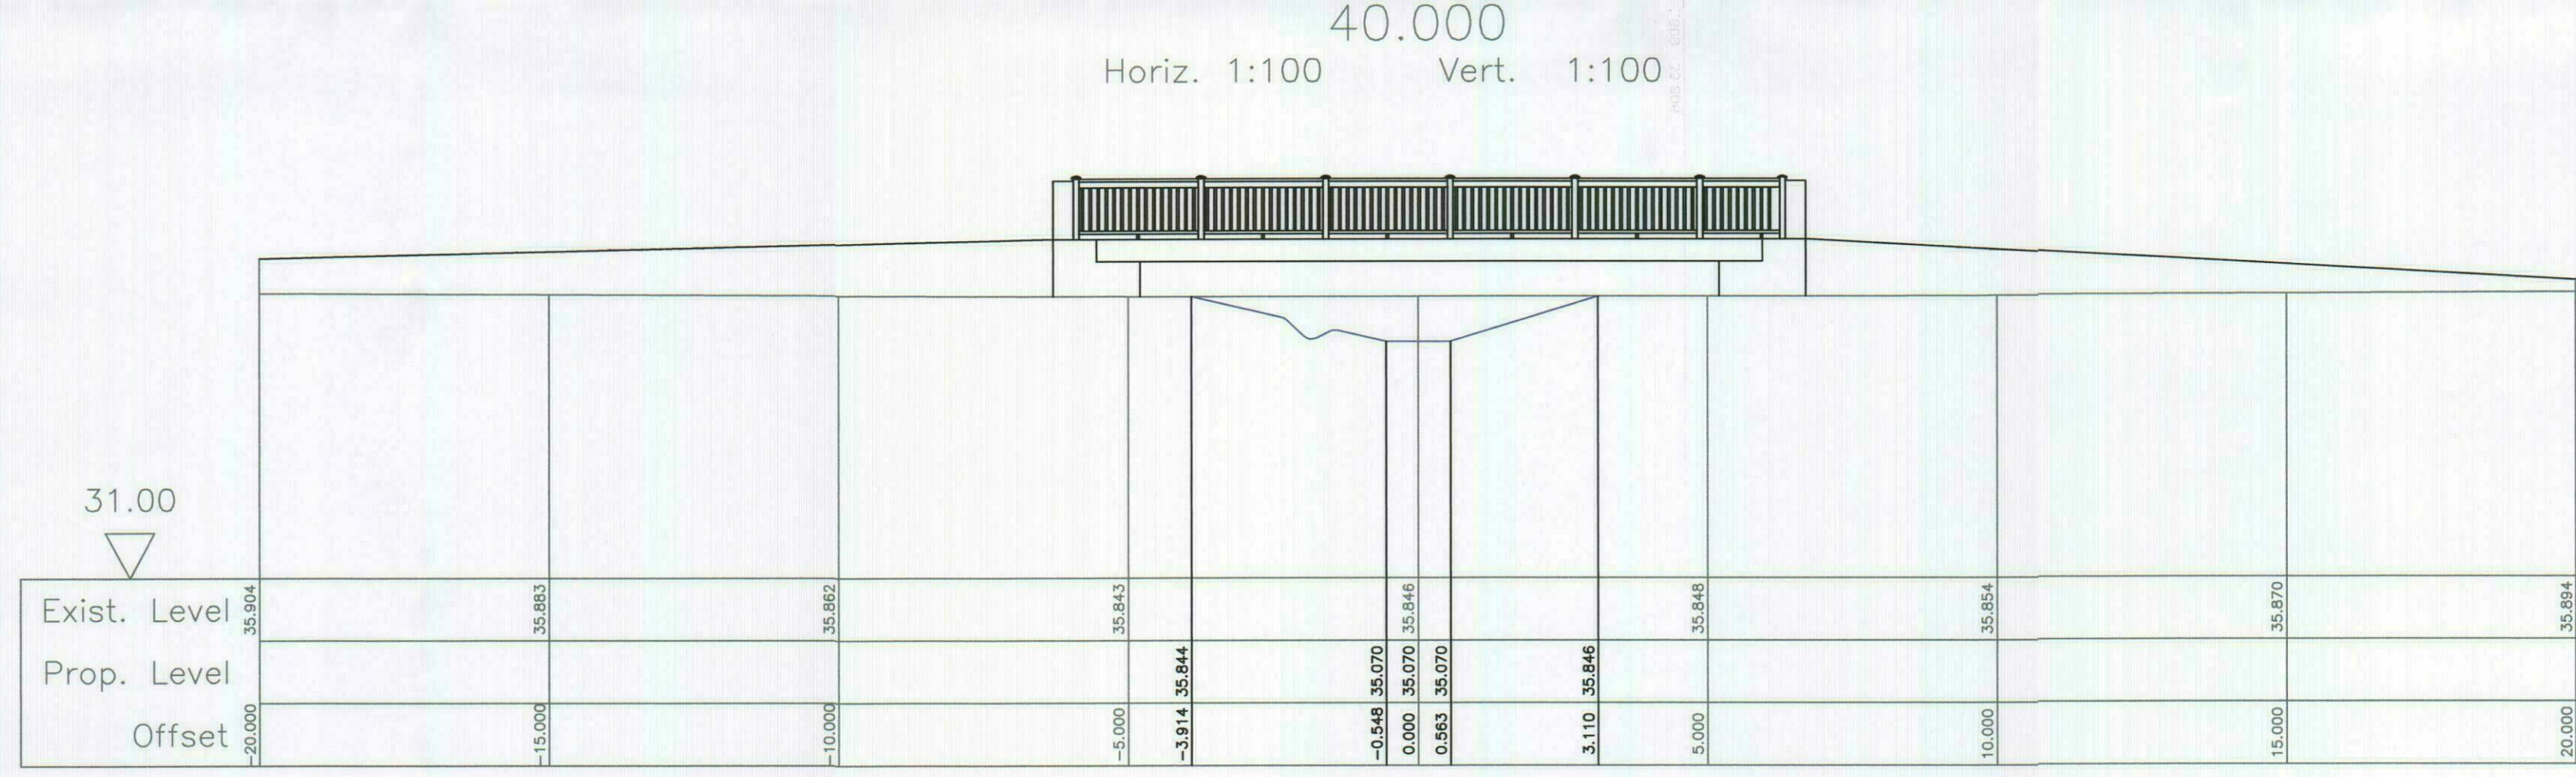
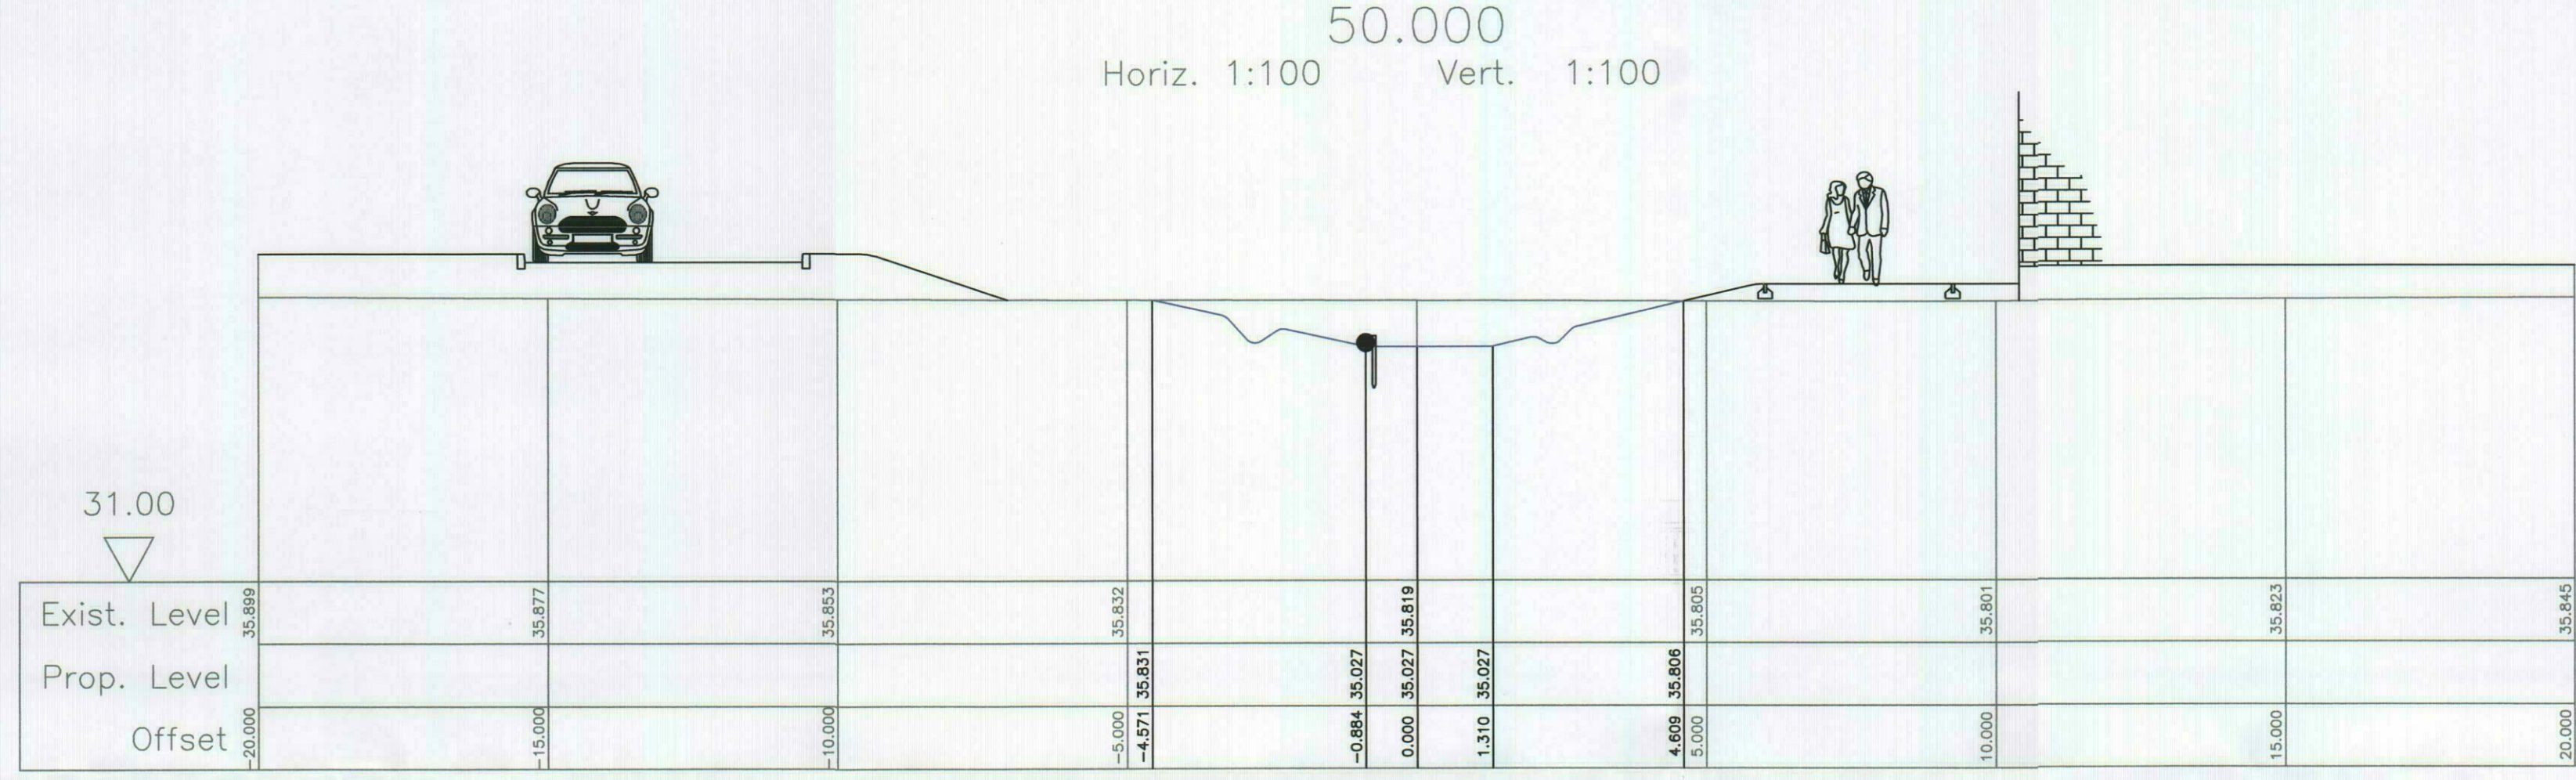
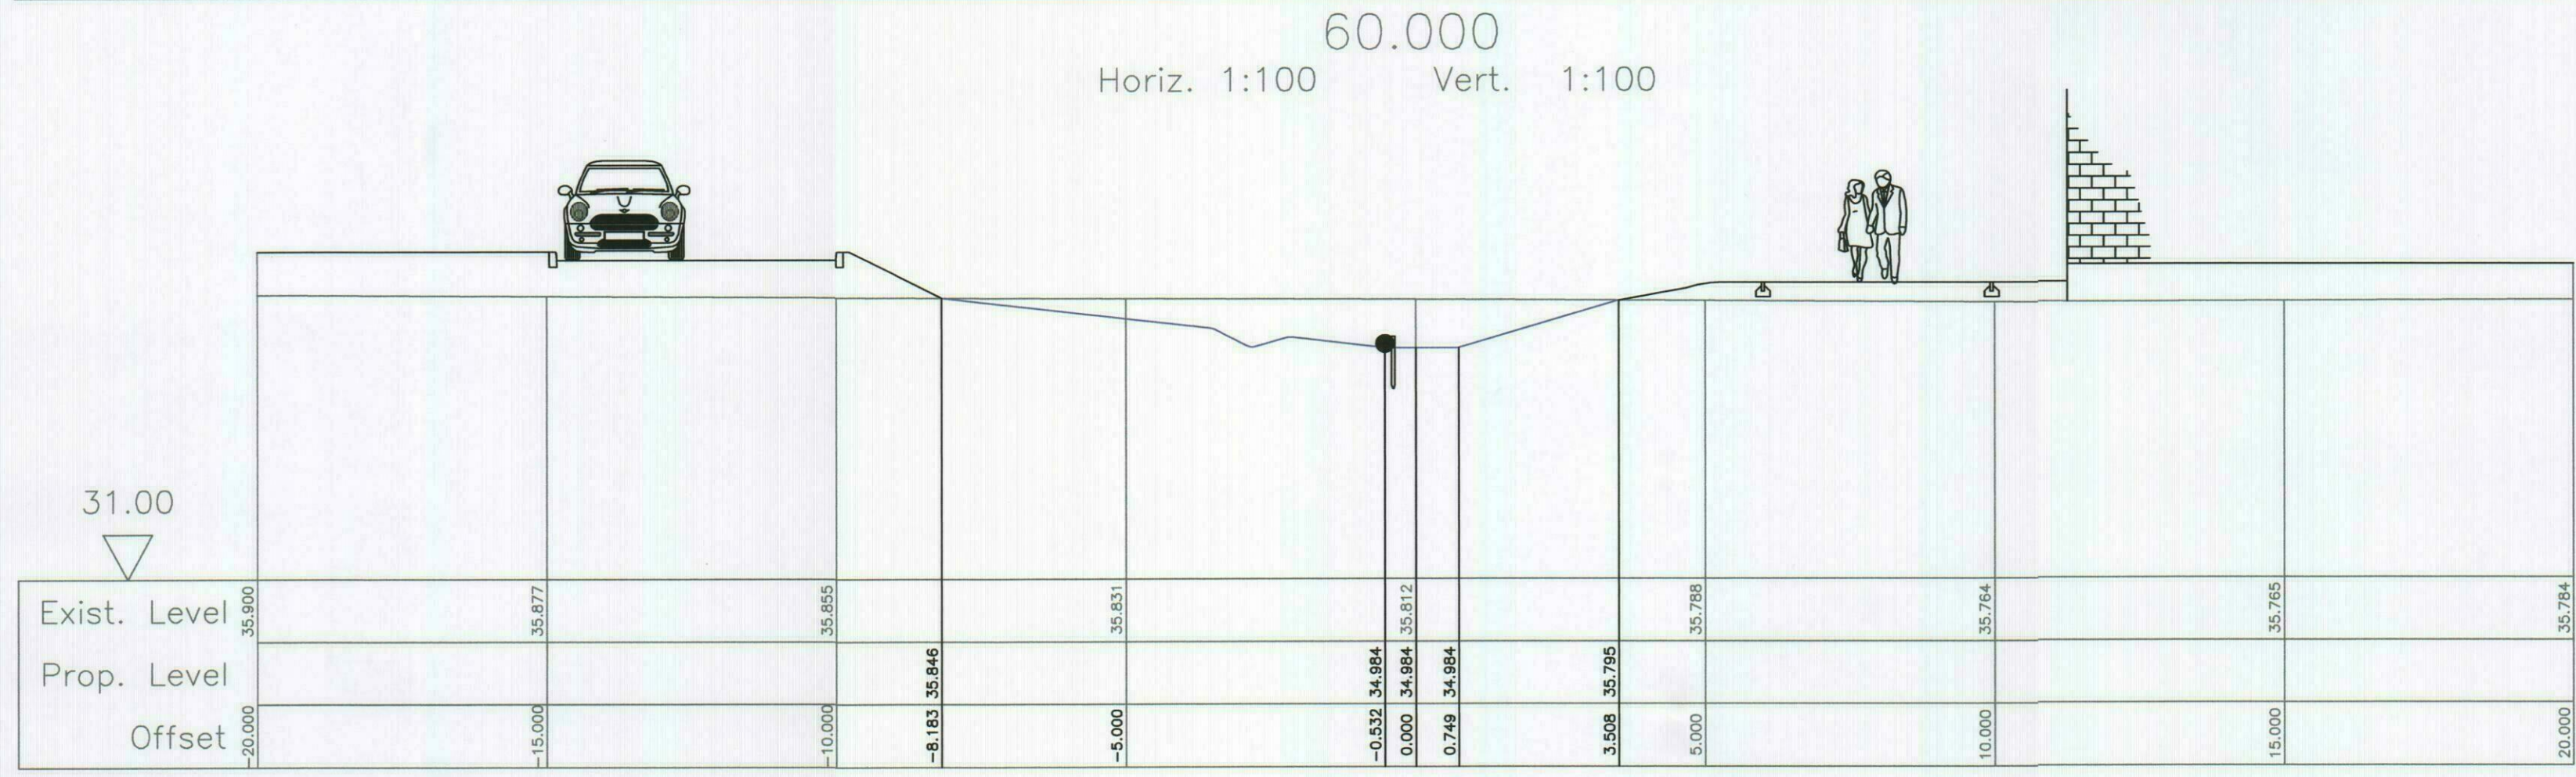
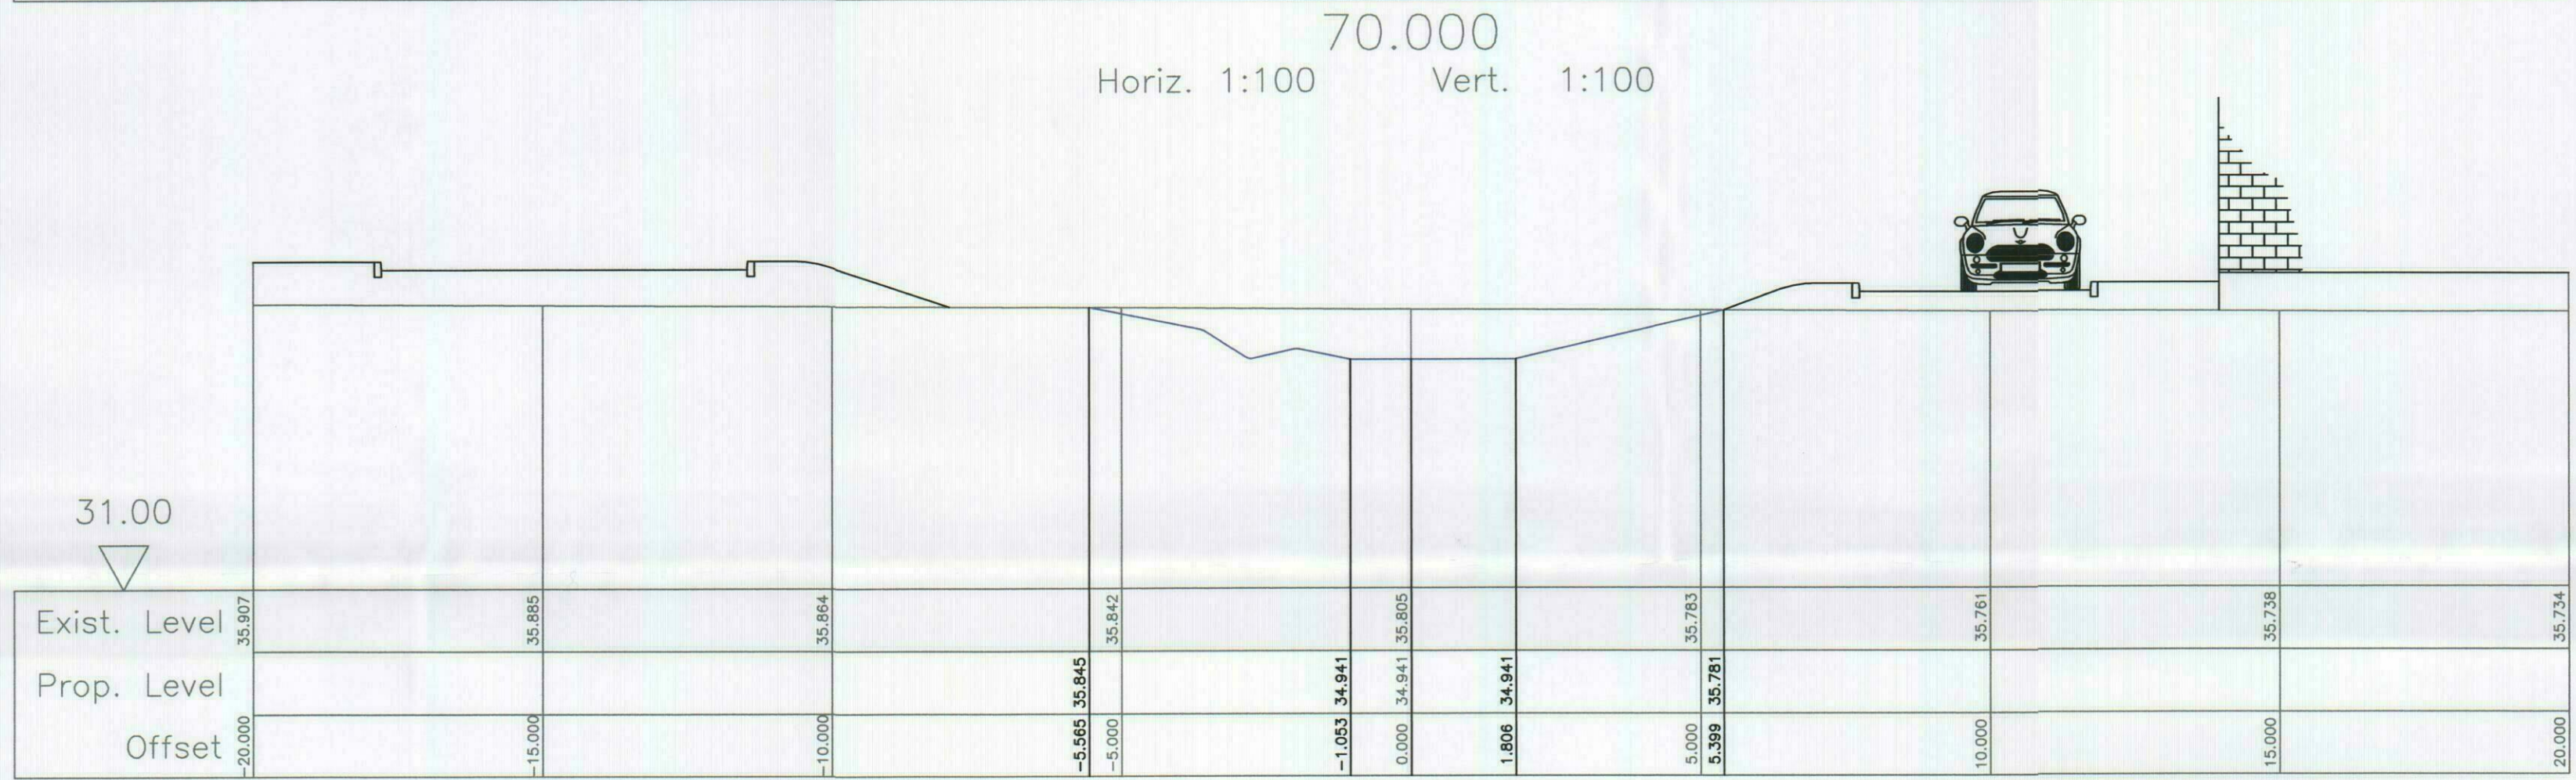


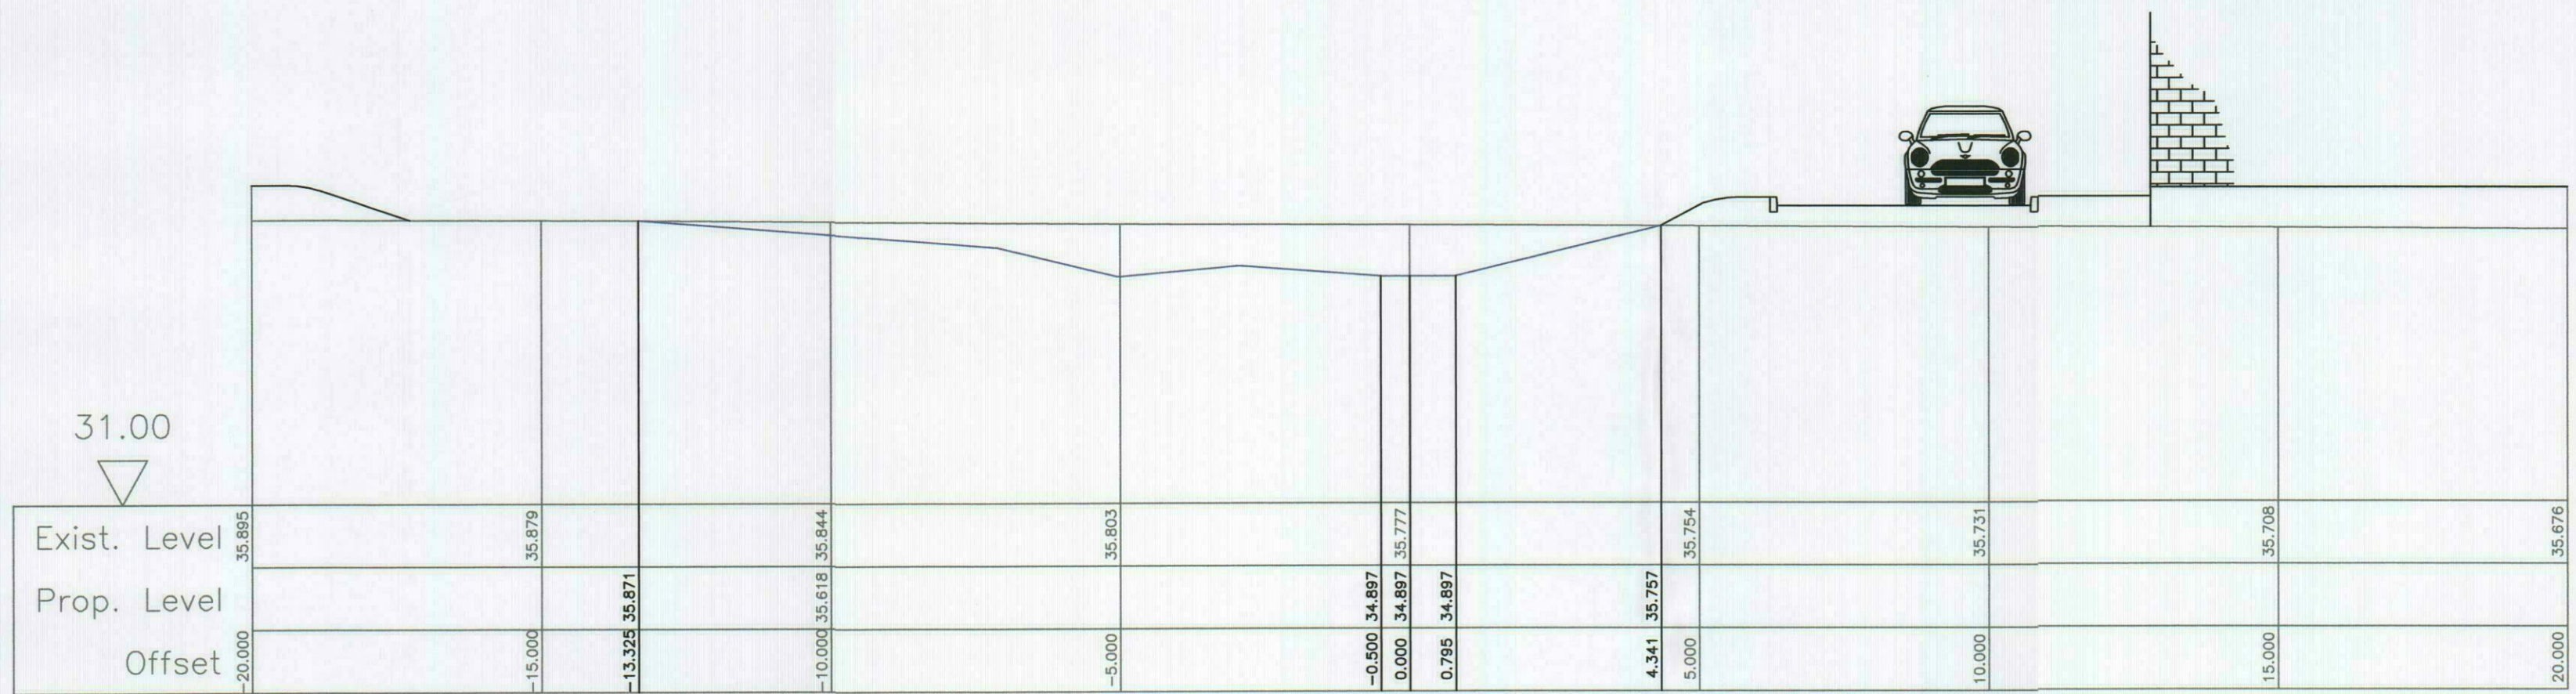

HAVANT BOROUGH COUNCIL
23 FEB 2012
R1000

Construction Notes:
1. Do not scale from this drawing.
2. All dimensions in metres.
3. All levels relate to ordnance datum.

REV. No.	DATE	DESCRIPTION	INITIALS
Client	Taylor Wimpey plc		
Project	Waterlooville Phase 3 & 4		
Title	Watercourse Diversion Cross & Long Sections (2 of 7)		
Scale	1:100	Checked	AMc
Date	23.01.12	Drawn	CP
Drawing No.	4576:72	Rev	—

MJA CONSULTING
CIVIL AND STRUCTURAL ENGINEERS
58-62 Oak Street, Abingdon
Oxon, OX14 4BZ
Tel: 01235 555173
Fax: 01235 523226

