
HAVANT BOROUGH COUNCIL
18 JAN 2012
RECEIVED

© Crown copyright.
All rights reserved.
Reproduced by
permission.
Licence No. 100046837

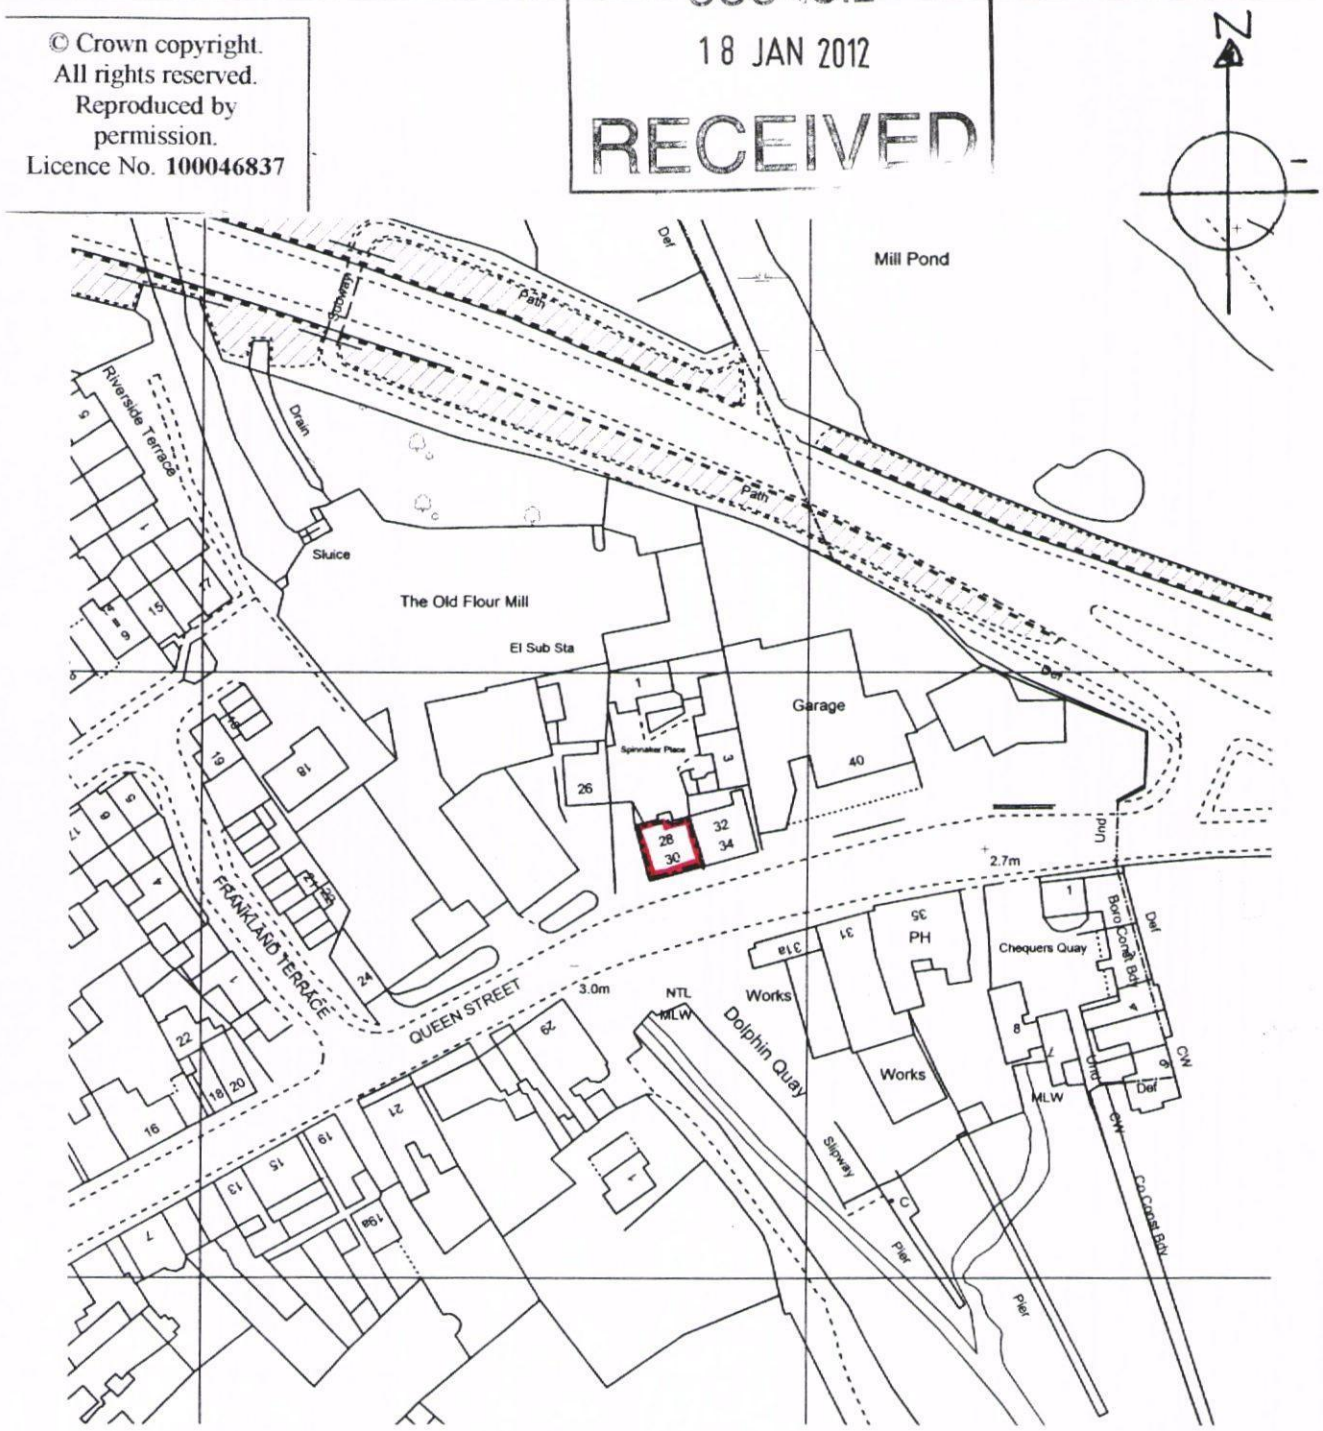

Martin Critchley Consultants Ltd.
Architectural and Design Services.

7, North Street, Havant,
Hampshire, PO9 1PW.
Tel. 02392 474 919
Fax. 02392 49 99 33

JOB
30, Queen Street, Emsworth.

Date 16/12/11

DRAWING
LOCATION PLAN

Scale 1:1250

Drawn P.C

Job No.
1142

Drg.No.
201