


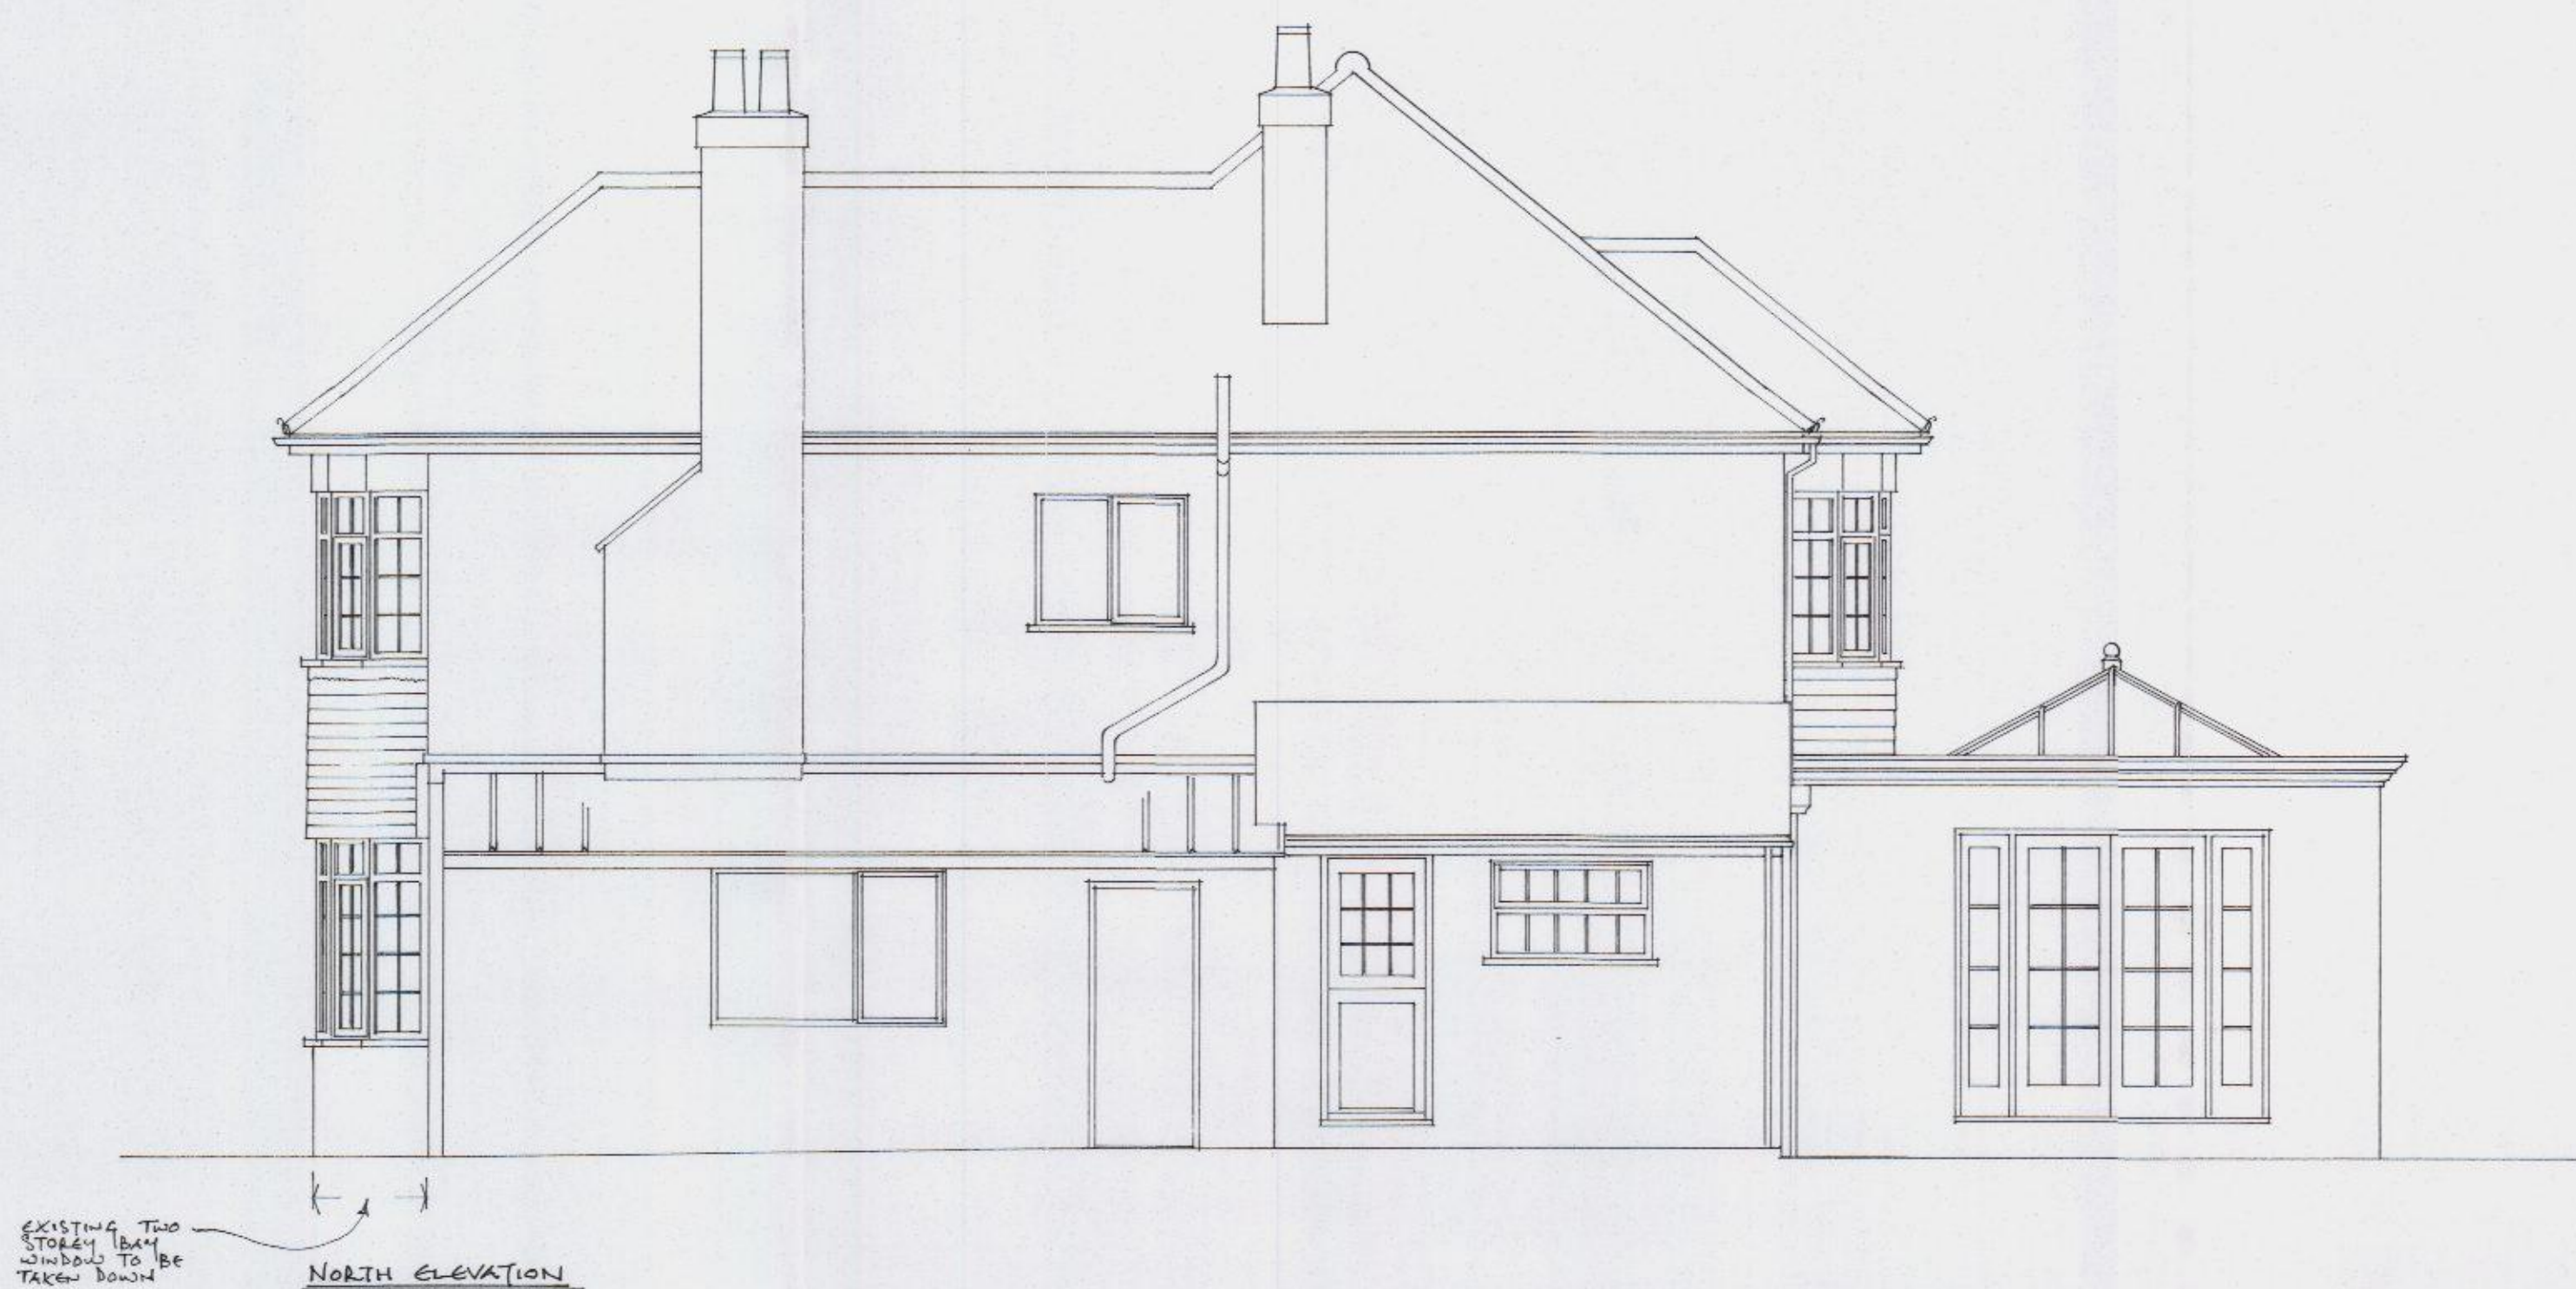

HAVANT BOROUGH COUNCIL
27 NOV 2012
RECEIVED

JOB
REPLACEMENT OF EXIST. ENTRANCE PORCH
WITH 2 STOREY EXTENSION, AND OF EXIST.
FRONT BAY WINDOW TO NEW DESIGN AT
49 BATH ROAD, EMSWORTH, PO10 7ER

CLIENT
ANNA WILDMAN AND DAVID GRAY

TITLE
SURVEY AS EXISTING - ELEVATIONS

SCALE 1 : 50
DATE NOVEMBER 2012

DRAWN BY
PSH

RAY DUDMAN ASSOCIATES
ARCHITECTS
LAVANT HOUSE
37 LAVANT STREET
PETERSFIELD
HAMPSHIRE, GU32 3EL
TELEPHONE : 01730 262222

DRAWING No.
81/402 [E] 02

REV.