EXISTING WEST ELEVATION

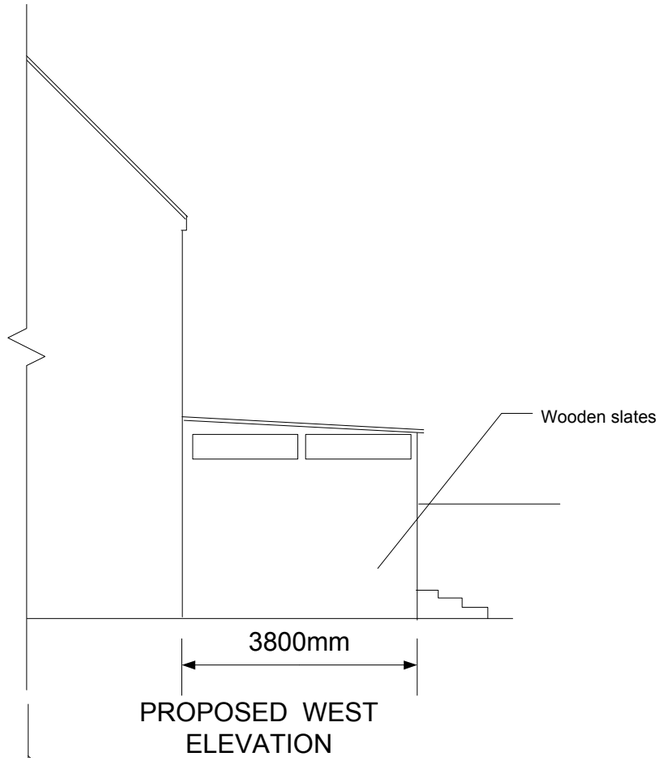

PROPOSED WEST ELEVATION

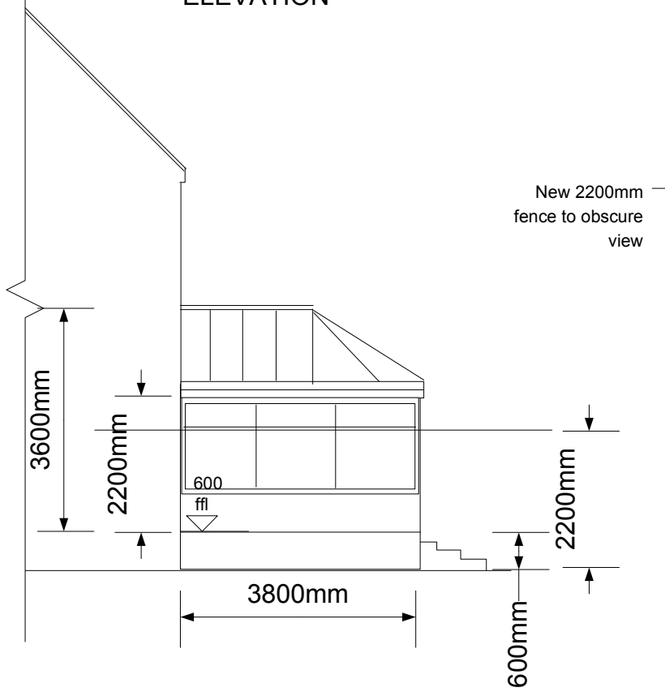

EXISTING SOUTH ELEVATION

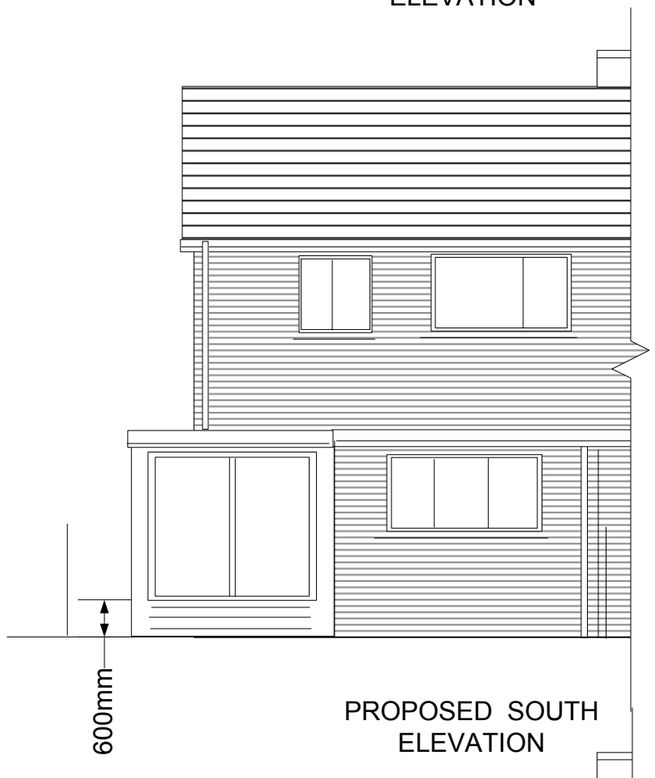

PROPOSED SOUTH ELEVATION

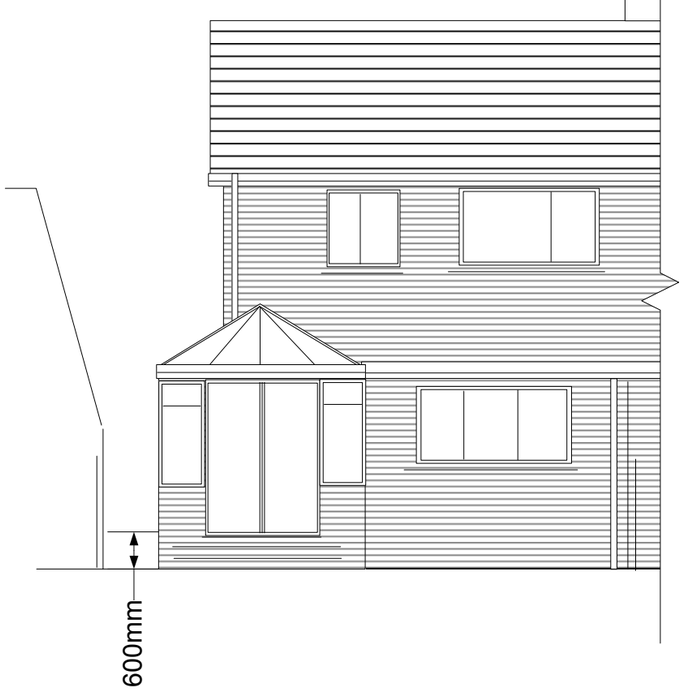

EXISTING EAST ELEVATION

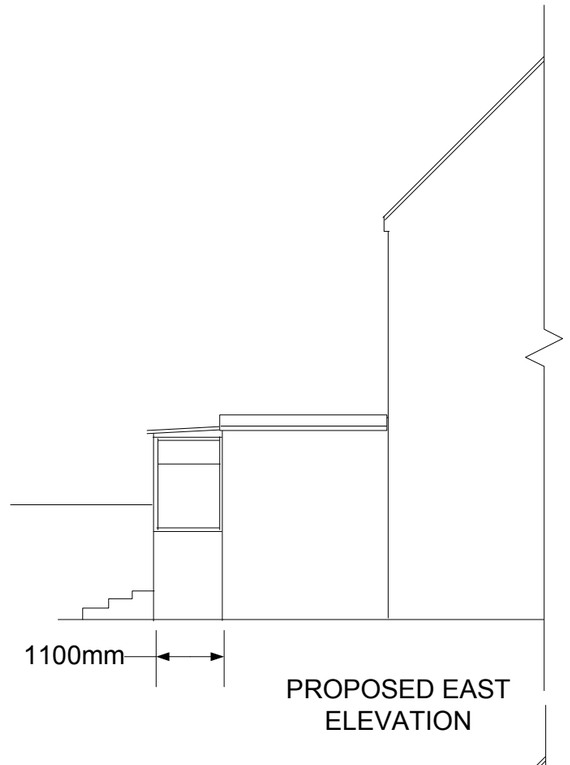

PROPOSED EAST ELEVATION



HSB PLANNING & DESIGN
A Complete Planning Service

Tel: 01329 312516
Mobile: 07944563632
E-mail: info@hsbplanning.co.uk
www.hsbplanning.co.uk

MRS BECK
49B SILVESTER ROAD
COWPLAIN

PLANS PRODUCED FOR LOCAL AUTHORITY PLANNING APPROVAL ONLY. ALL DIMENSIONS ON SITE TO BE CHECKED BY CONTRACTOR PRIOR TO THE COMMENCEMENT OF WORK.

CONSERVATORY

06/01/12

SIZE	FSCM NO	DWG NO	REV
A3		01	

SCALE 1:100

SHEET 2 OF 3