


0 10 20 30 40 50

PHYSICAL SCALE IN METERS @ 1:500

0 25 50 75 100 125

PHYSICAL SCALE IN METERS @ 1:1250

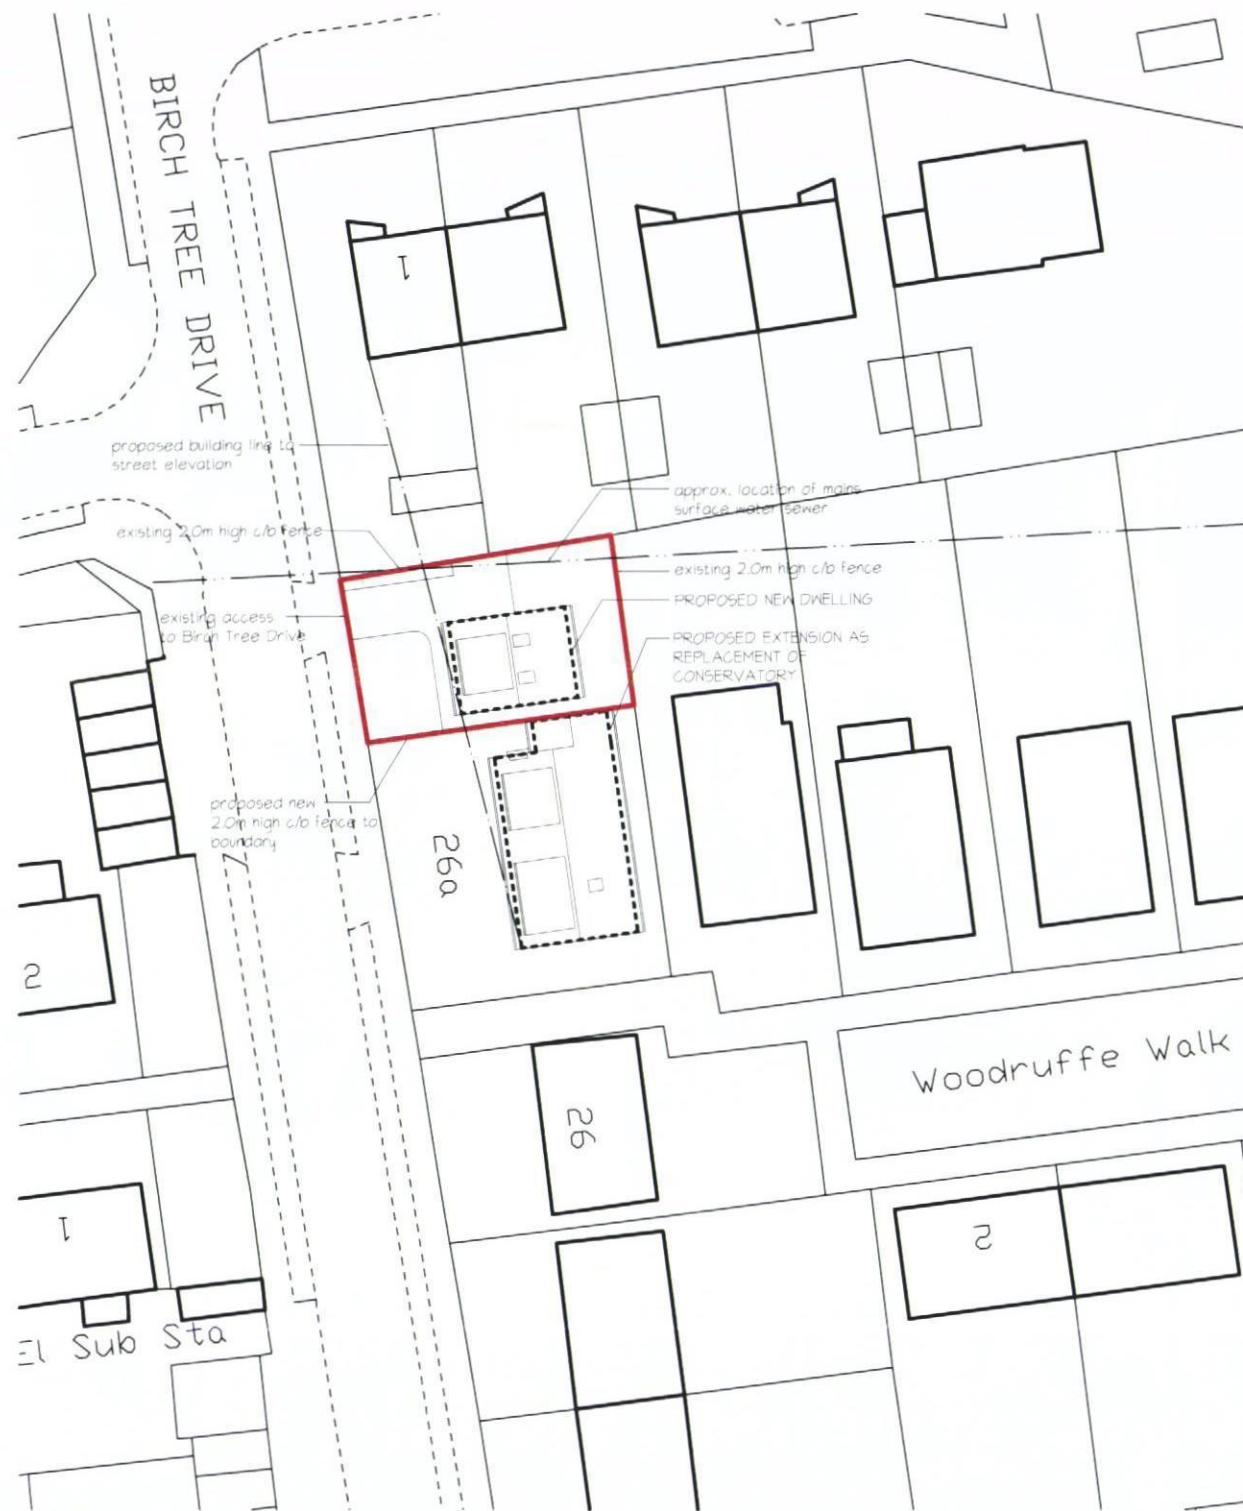

Proposed Block Plan



Location



PROPOSED NEW DWELLING - BLOCK AND LOCATION PLANS

Land Adjacent to 26a Birch Tree Drive, Emsworth

NOTES:
This drawing has been produced solely for PLANNING/DESIGN.
Do not Scale from this Drawing except for planning purposes.
This drawing is the copyright of MF Designs Ltd.

A, 19.10.12 - revised design

mf designs ltd

Chartered Architects



12 Wensley Gardens • Emsworth • Hampshire • PO10 7RA U/I 01243 377766
Director: Martin Farrer RIBA • Co Registration No.4507379 e admin@mfdesigns.org.uk
Date: July 2012 Job No: 3051
Scale: 1:1250/500 Drg No: 004 A