


PERMIT

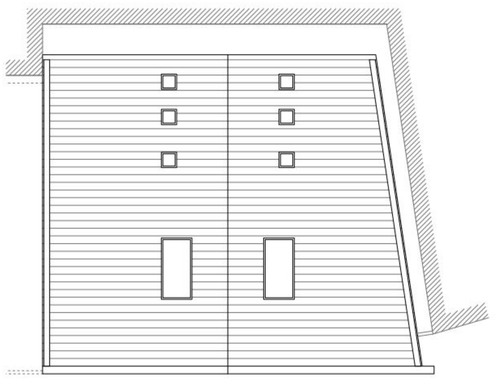


Roof Floor Level
SCALE 1:100

Estairs Detail
SCALE 1:20

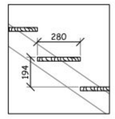


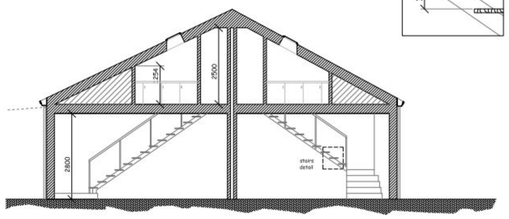


B:B Section
SCALE 1:100

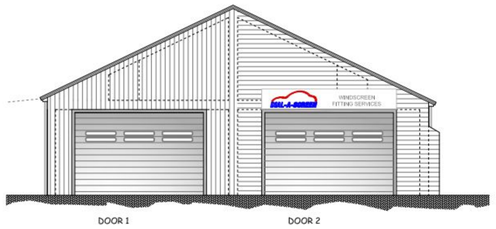


Front Elevation
SCALE 1:100

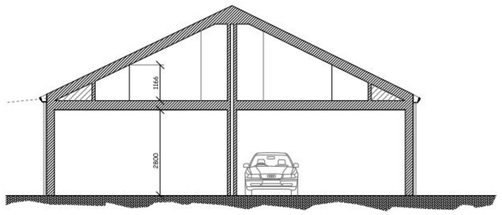


A:A Section
SCALE 1:100

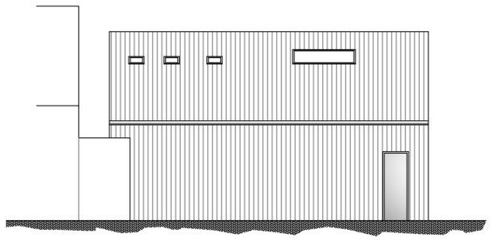


Side Elevation
SCALE 1:100

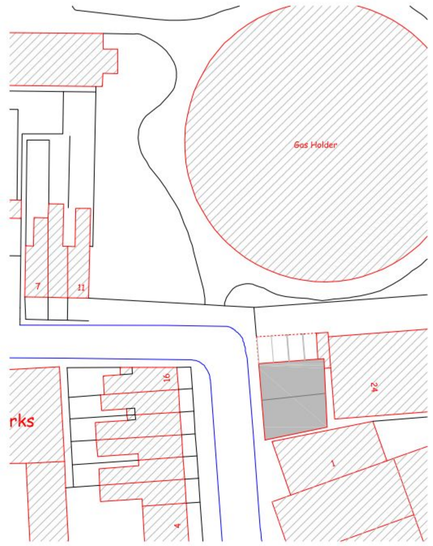

Site Location Plan
SCALE 1:500

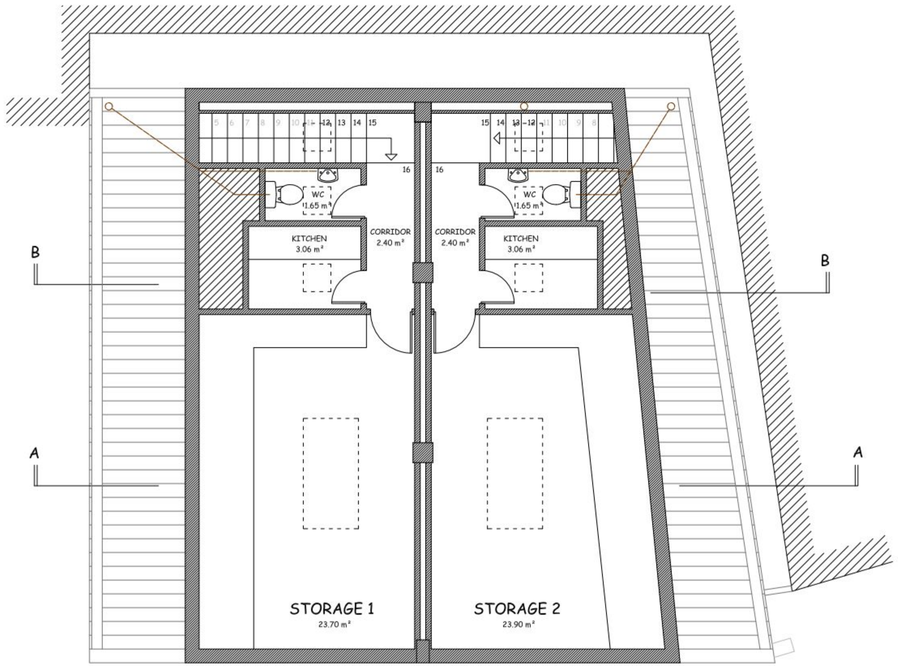

First Floor Level
SCALE 1:50

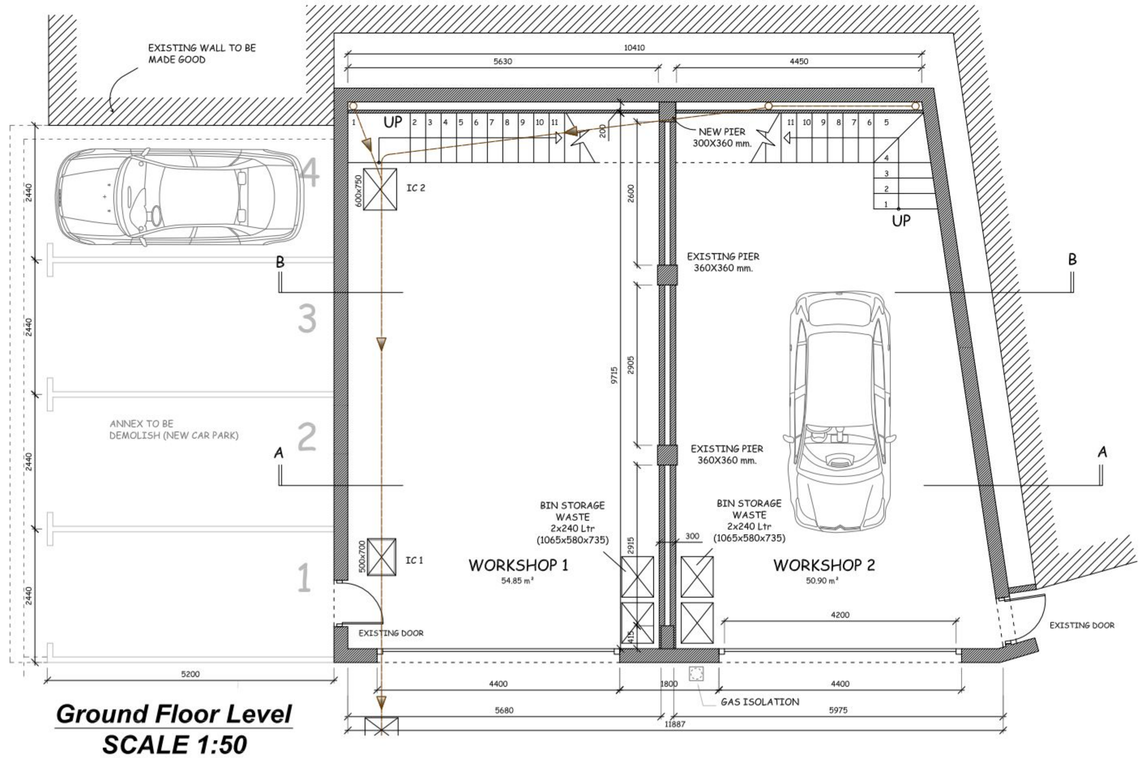

Ground Floor Level
SCALE 1:50

NOTES

This drawing is the property of McAndrew Martin and must not be reproduced in part or whole or used for the execution of works without their permission.

All dimensions to be checked on site prior to commencement of any construction works and McAndrew Martin notified of any discrepancy via the Supervising Officer.

Figured dimensions are to be used in preference to scaled dimensions. However for Planning purposes scaling is permitted.

No deviation from this drawing will be permitted without the express consent of McAndrew Martin via the Supervising officer.

All works are to comply with the current edition of the Building Regulations and British Standards.

CLIENT
Mr. D. Ness & Mr. T. Donn
Unit 23 Challenge Enterprise Centre
Sharps Close
Portsmouth
Hampshire
PO3 5RJ

PROJECT
Demolition of annex, replacement of existing metal profiled roof covering and subdivision to form two smaller industrial units.

The Workshops
Unit 3 Palmers Road
Emsworth
Hampshire
PO10 7DH

DRAWING TITLE
Proposal Plan & Elevations

DATE	DRAWN BY
12.10.2010	DMV
SCALE	CHECKED BY
1:50, 1:100, 1:500	WICM

AMENDMENTS	DATE	CHECKED BY

DRAWING NO.	REVISION
101/P/297.03	A1

ONE LINKS HOUSE
FAIRWAY BUSINESS CENTRE
DUNDAS LANE
PORTSMOUTH
HAMPSHIRE
PO3 5BL

TEL. 023 9269 7193
FAX. 023 9266 4678
office@mcandrewmartin.com

RICS
ISO 9001
Chartered Building Consultancy

WWW.MCANDREWMARTIN.COM