



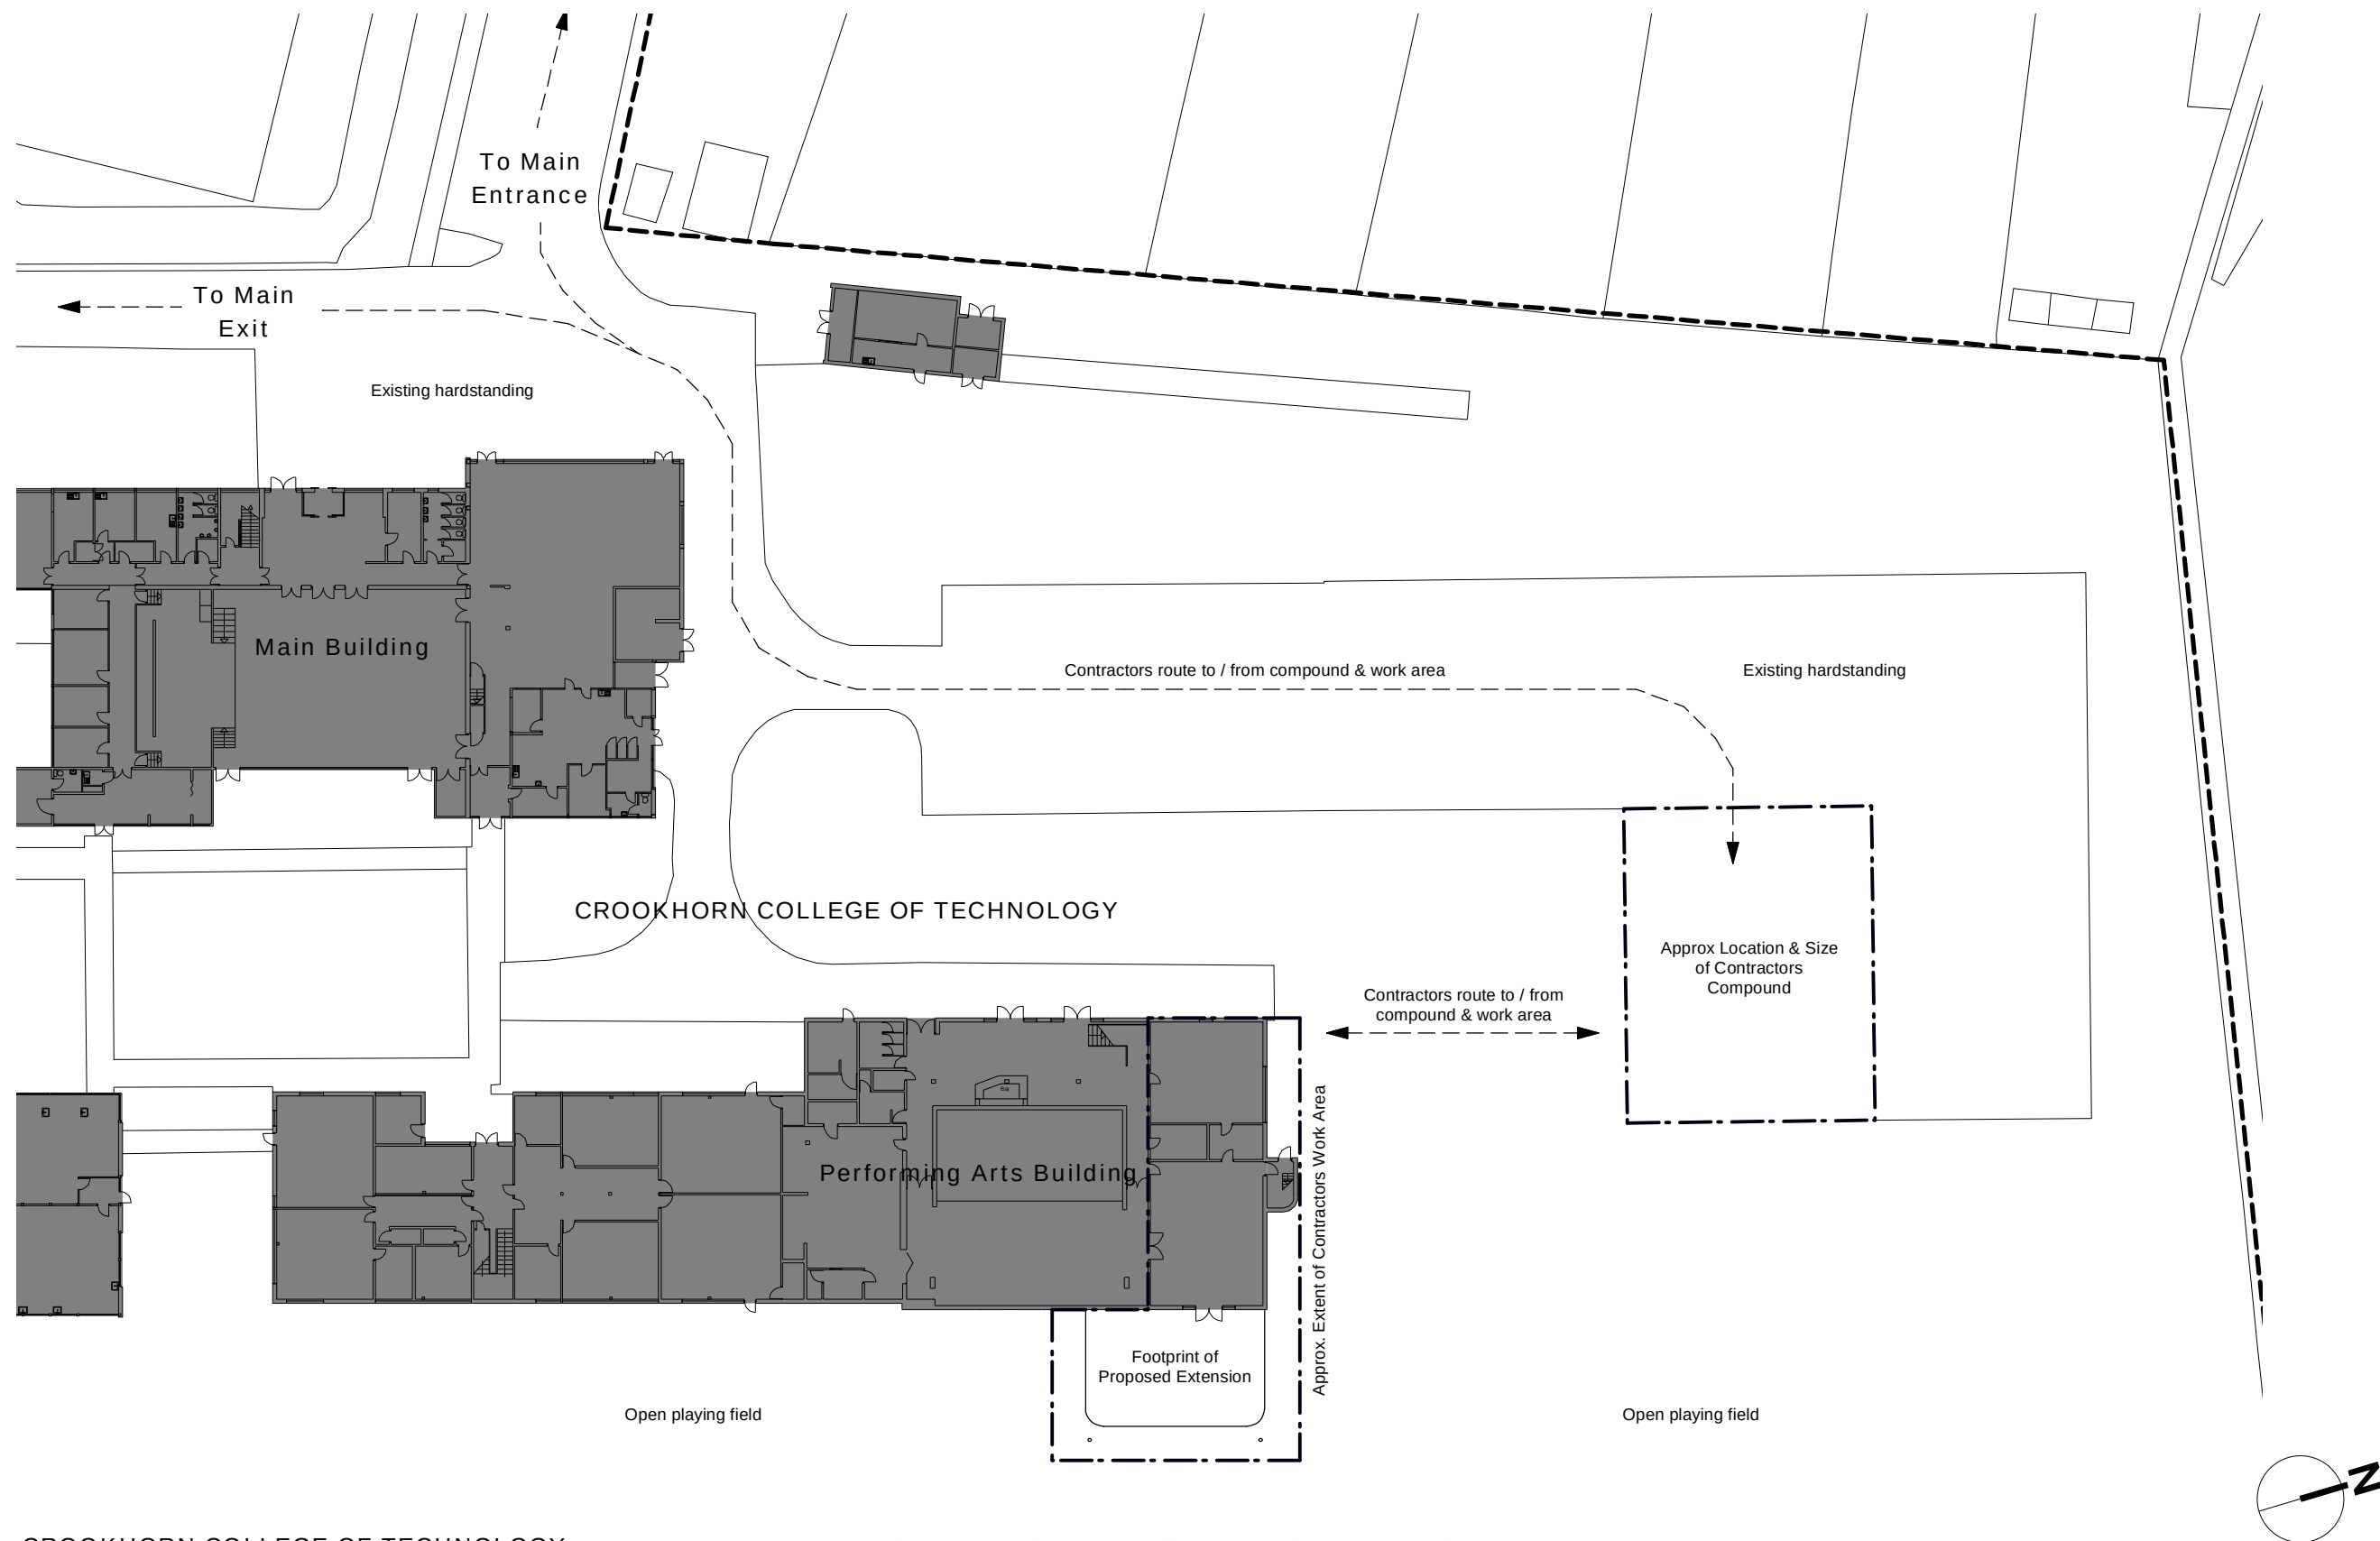

CROOKHORN COLLEGE OF TECHNOLOGY:
Provision of Dance Studio, Block Plan.
Scale 1:500.

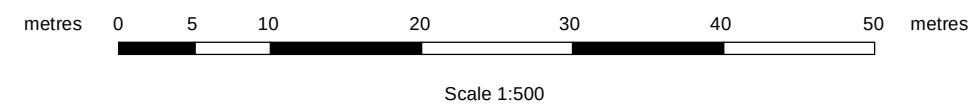

PLANNING

 **Hampshire**
County Council

HCC Property Services,
Three Minsters House,
76 High Street, Winchester SO23 8UL.
tel: (01962) 847801

Notes	
1 This drawing is © copyright Hampshire County Council 2012. No unauthorised reproduction permitted. All rights reserved.	3 This map is reproduced from Ordnance Survey material with the permission of Ordnance Survey on behalf of the controller of Her Majesty's Stationery Office © Crown Copyright. Unauthorised reproduction infringes Crown Copyright and may lead to prosecution or civil proceedings. (100019180), (2012)
2 No dimensions are to be scaled from this drawing	

rev	description	date	by
A	Planning	02.01.13	LGN

PROJECT CROOKHORN COLLEGE OF TECHNOLOGY Provision of Dance Studio				SHEET CONTENTS BLOCK PLAN	
SCALE 1:500 @ A3	DATE 02 Jan 13	DRAWN. LGN	CHKD. ---	DRAWING No. P09958-4159-15	REVISION A
				FILE REF. P09958 - Planning Block	

