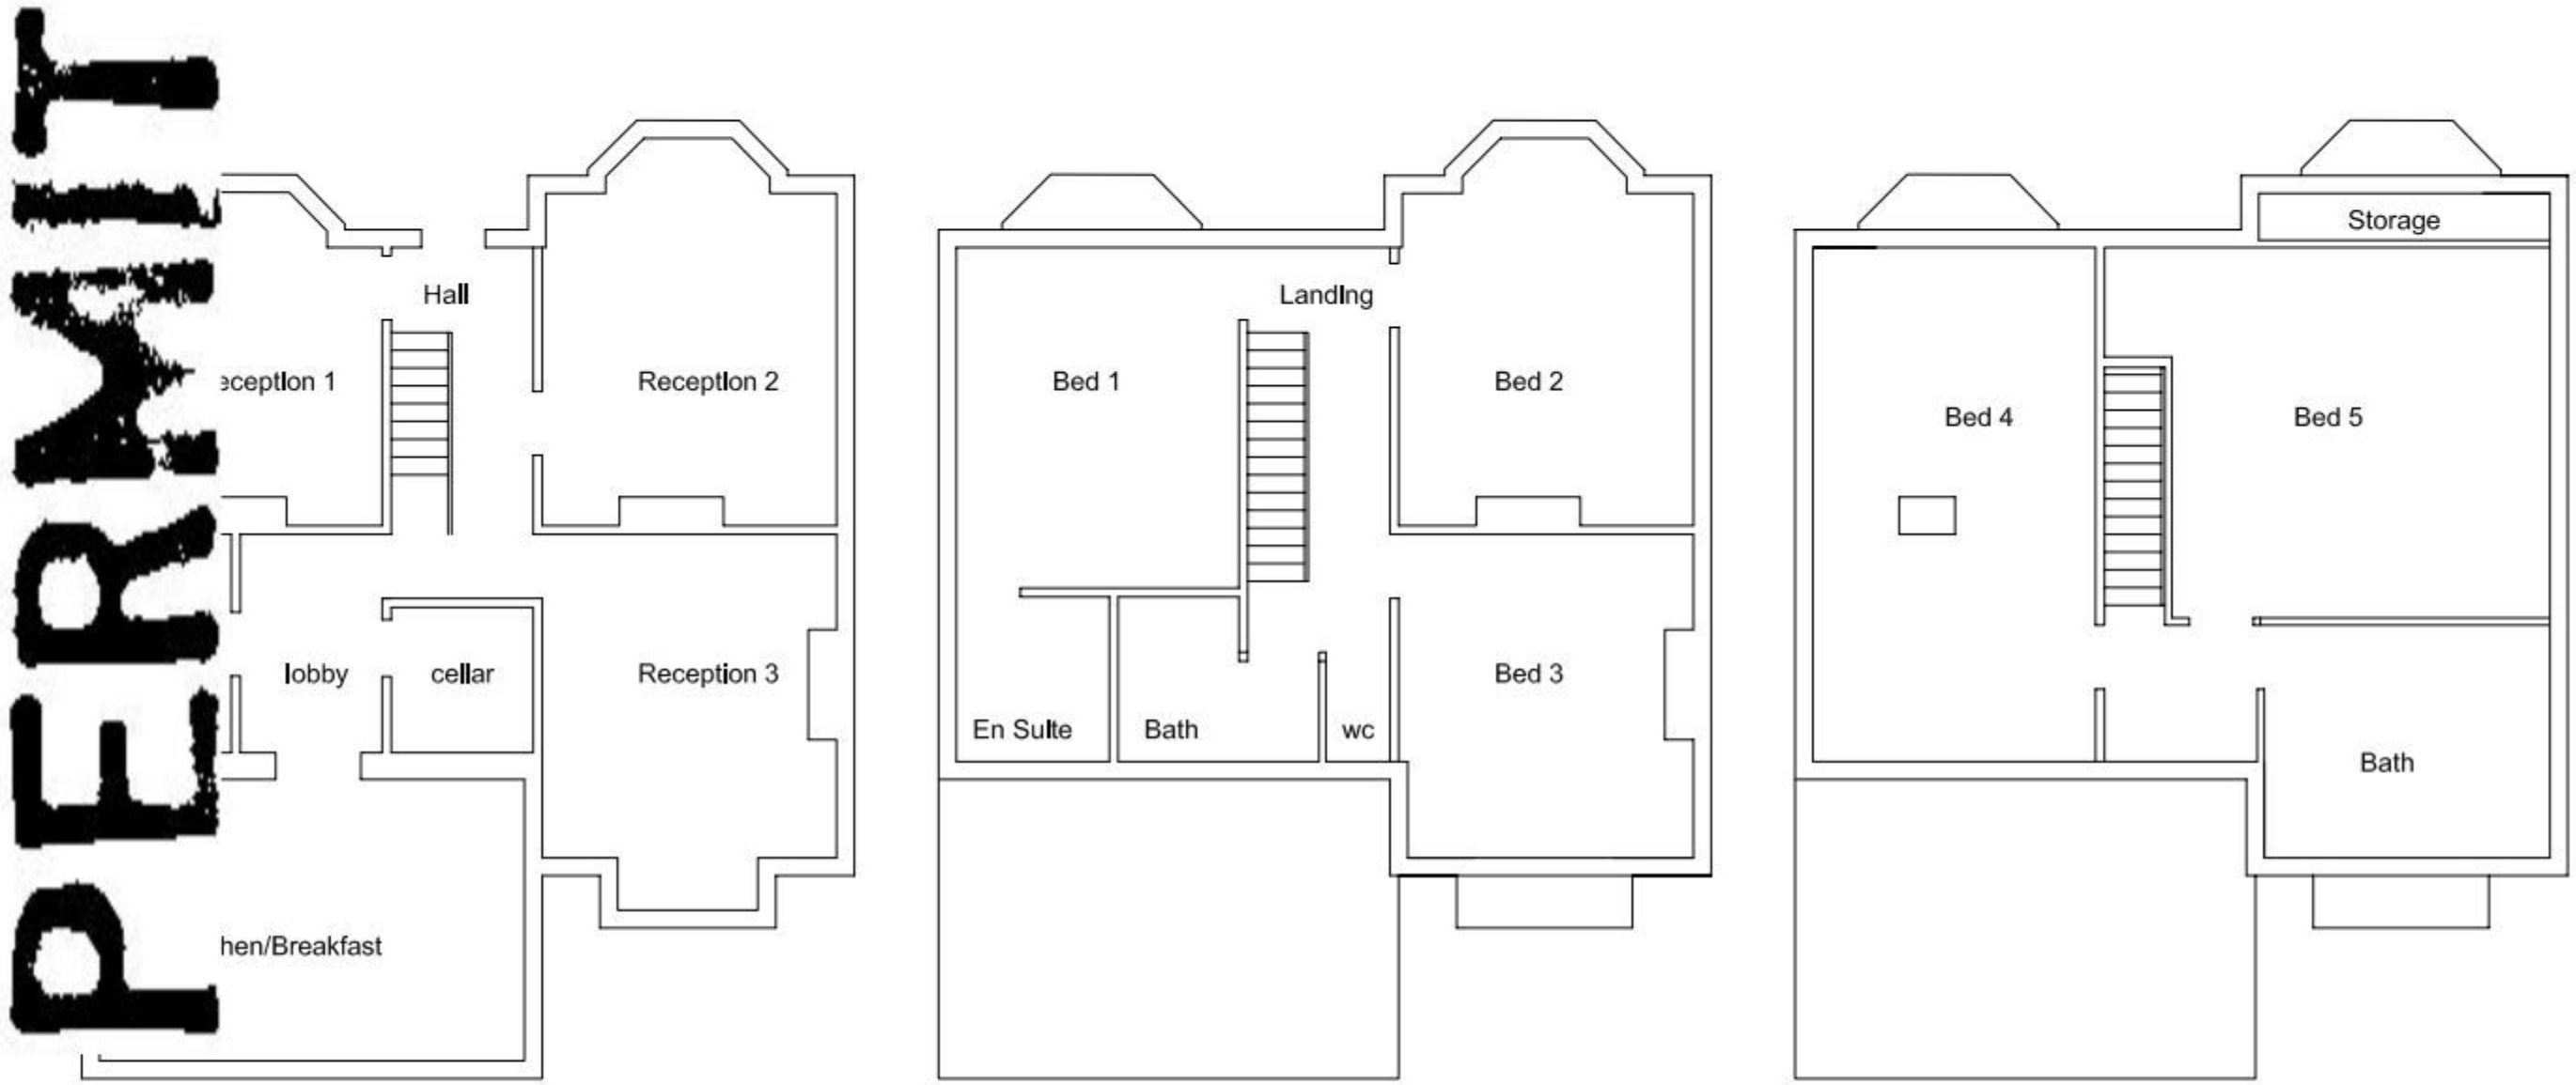

GROUND FLOOR
(existing)

FIRST FLOOR
(existing)

SECOND FLOOR
(existing)

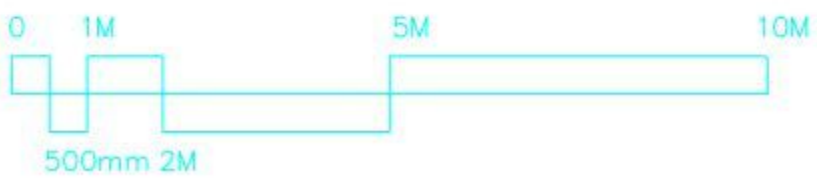

SCALE 1/100	TITLE Proposed Garage	PETER GALLOWAY PARTNERSHIP pgp ARCHITECTS
DATE Mar. 2012	40, Grove Road, Havant	
CONTRACTOR MUST CHECK ALL DIMENSIONS ON SITE ONLY FIGURED DIMENSIONS ARE TO BE WORKED FROM DISCREPANCIES MUST BE REPORTED TO THE ARCHITECT BEFORE PROCEEDING © COPYRIGHT	DETAIL Existing Floor Plans	
AUTHOR PG	DRAWING No 09/101/02 A B C D E F G H J K L M N P Q R S T U V W X Y Z	BURGAN HOUSE, 8/10 EAST STREET, HAVANT, HAMPSHIRE PO9 1AQ TEL 02392 472650 FAX 02392 472702