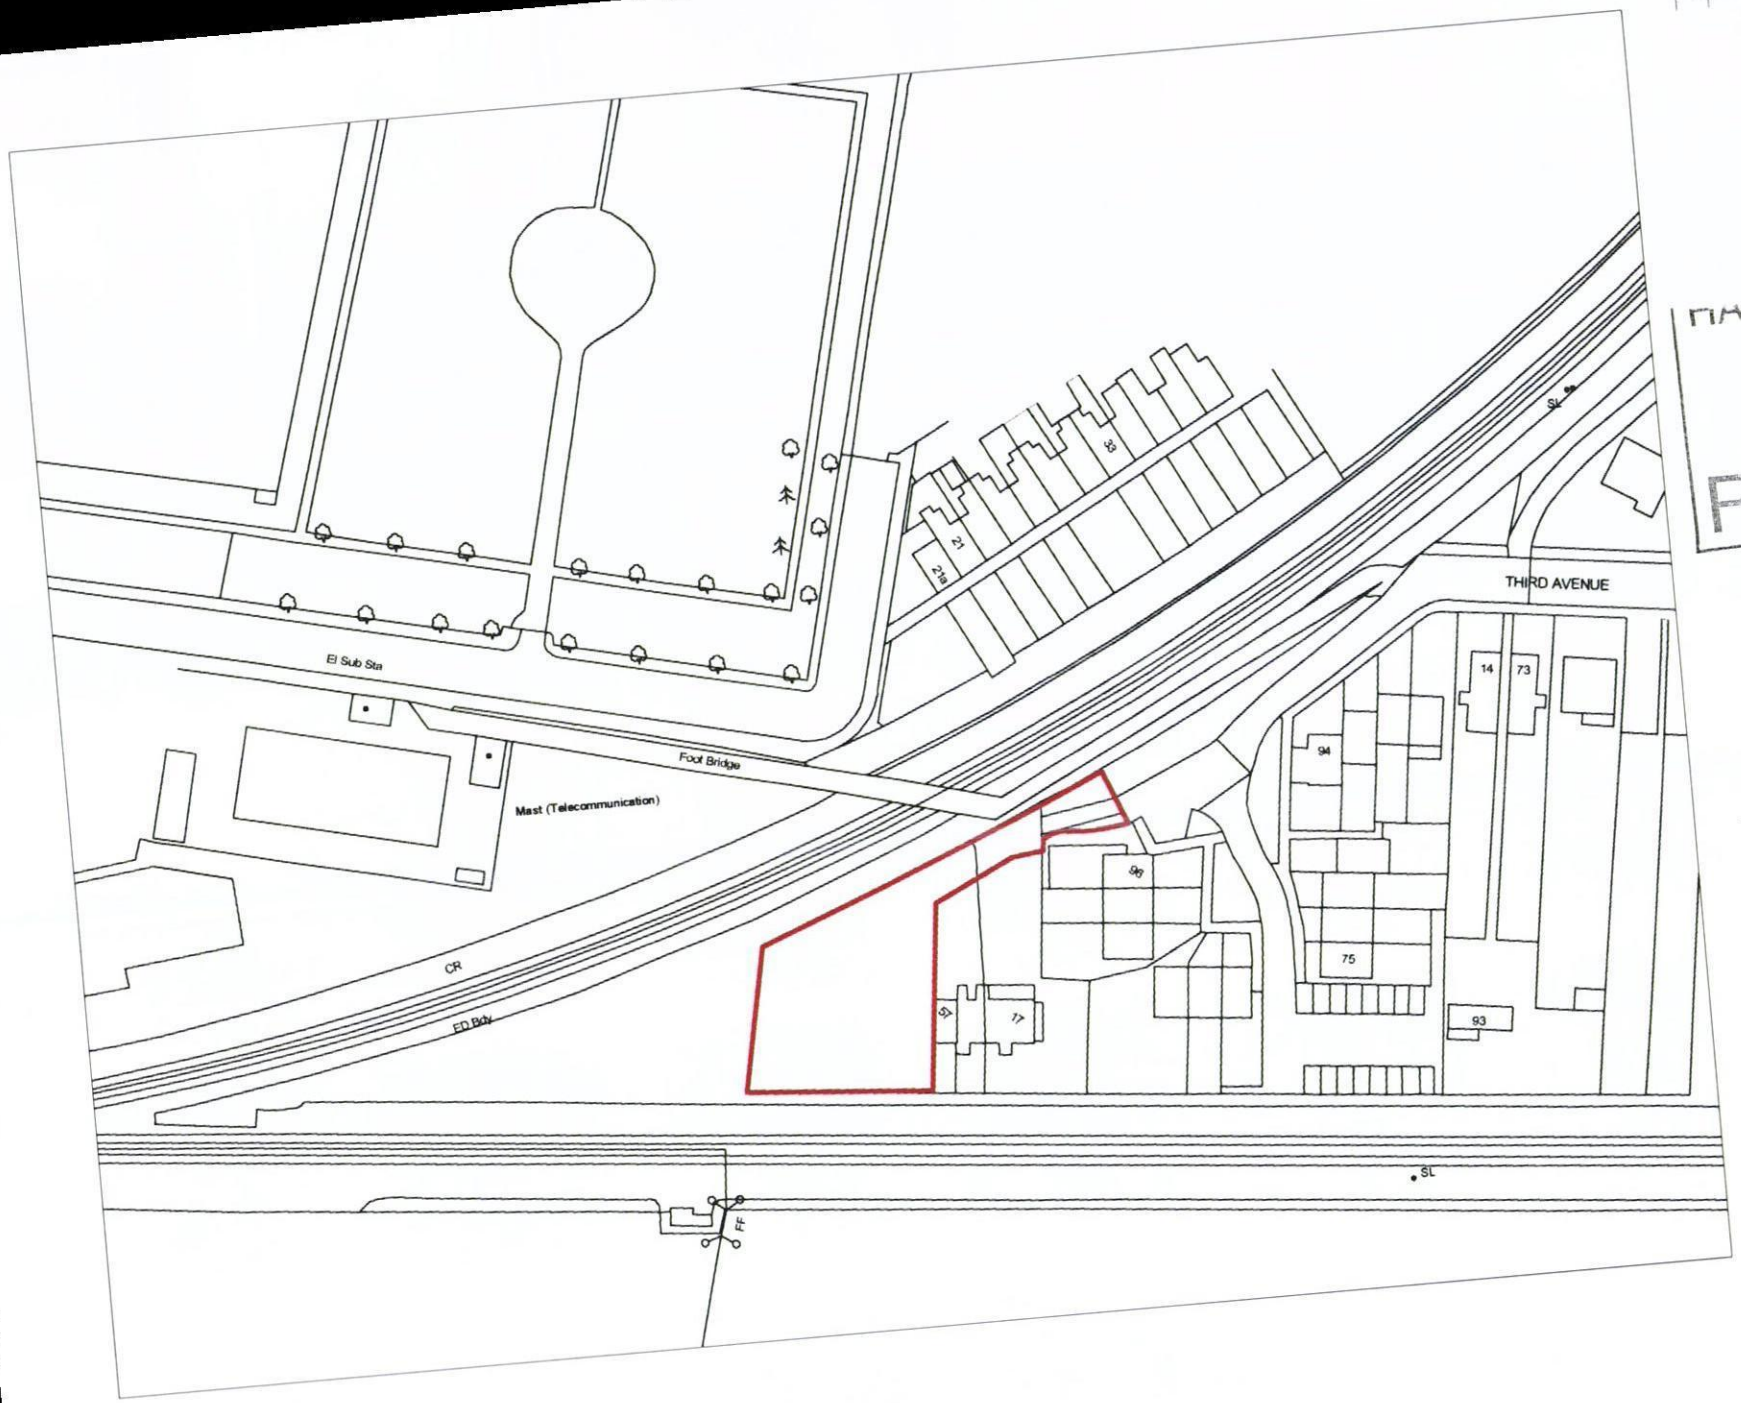


Ordnance Survey data used under license
© Crown Copyright 2009. All rights reserved.

HAVANT BOROUGH COUNCIL
21 OCT 2011
RECEIVED

N

CLIENT:
Tectonica Ltd

PROJECT:
Land adjacent to
73 Third Avenue
Havant

DRAWING:
Site Location Plan

SCALE: 1:1250@A4 DWG NO: 1152/P01

DATE: Oct 11 REV: #

PRO VISION
PLANNING & DESIGN
Grosvenor Court, Winchester Road, Ampfield, Winchester, Hants. SO51 9BD
Tel: 01794 368 698 Fax: 01794 368 637
Market House, Commarket, Wimborne, Dorset. BH21 1JL
Tel: 01202 840405 Fax: 01202 840406
51 Mary's House, 40 London Road, Newbury, Berkshire, RG14 1LA
Tel: 01635 40164 Fax: 01635 41459