


PERMIT

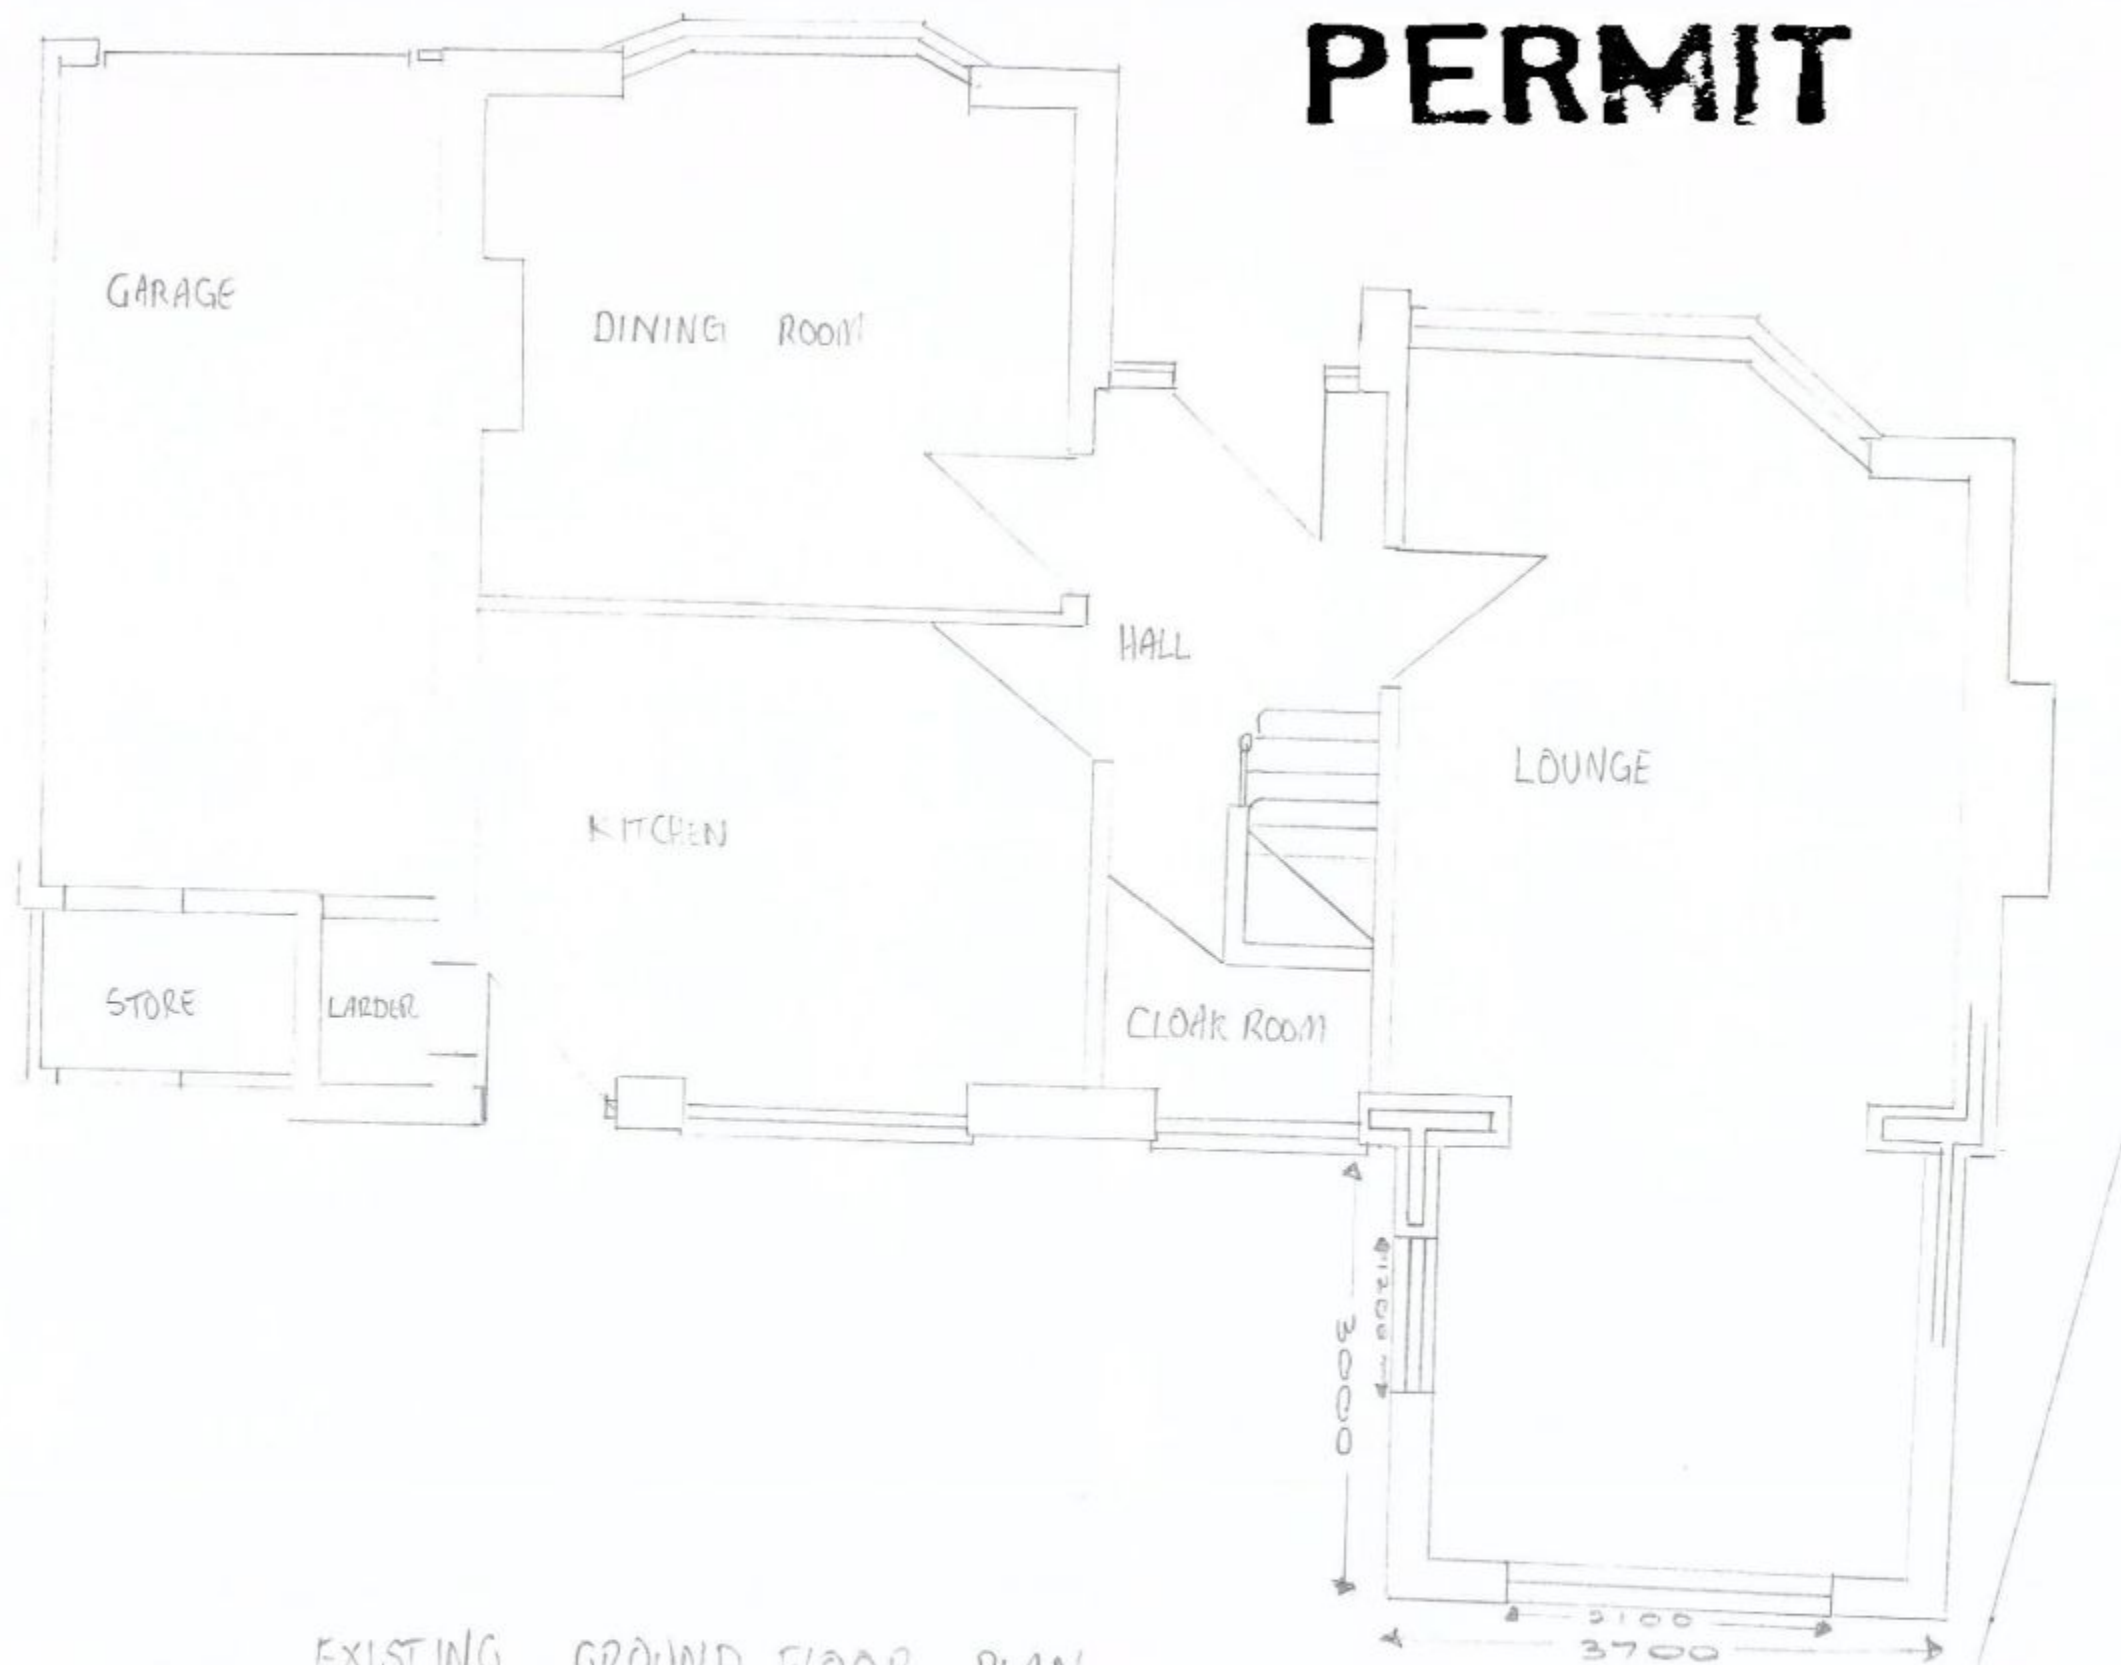

EXISTING GROUND FLOOR PLAN

15 Ferndale
Waterlooville
PO7 7NZ

SCALE

1:50

