

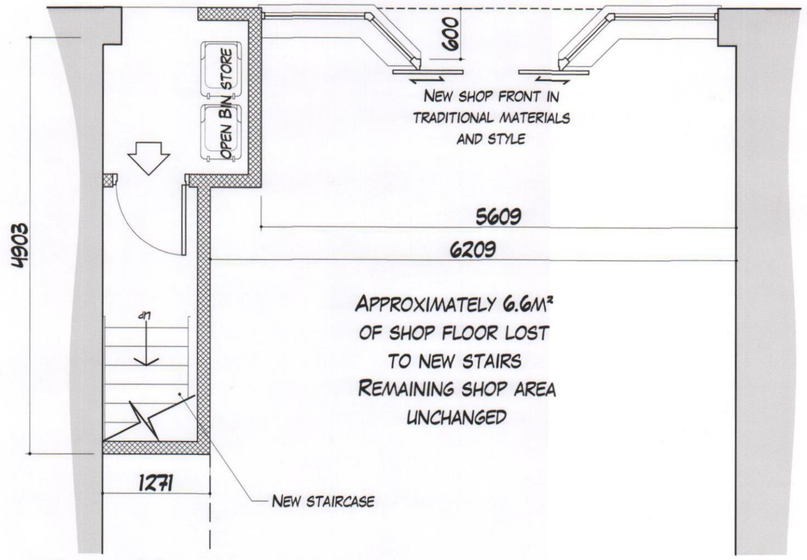



Ground floor as proposed 1:50

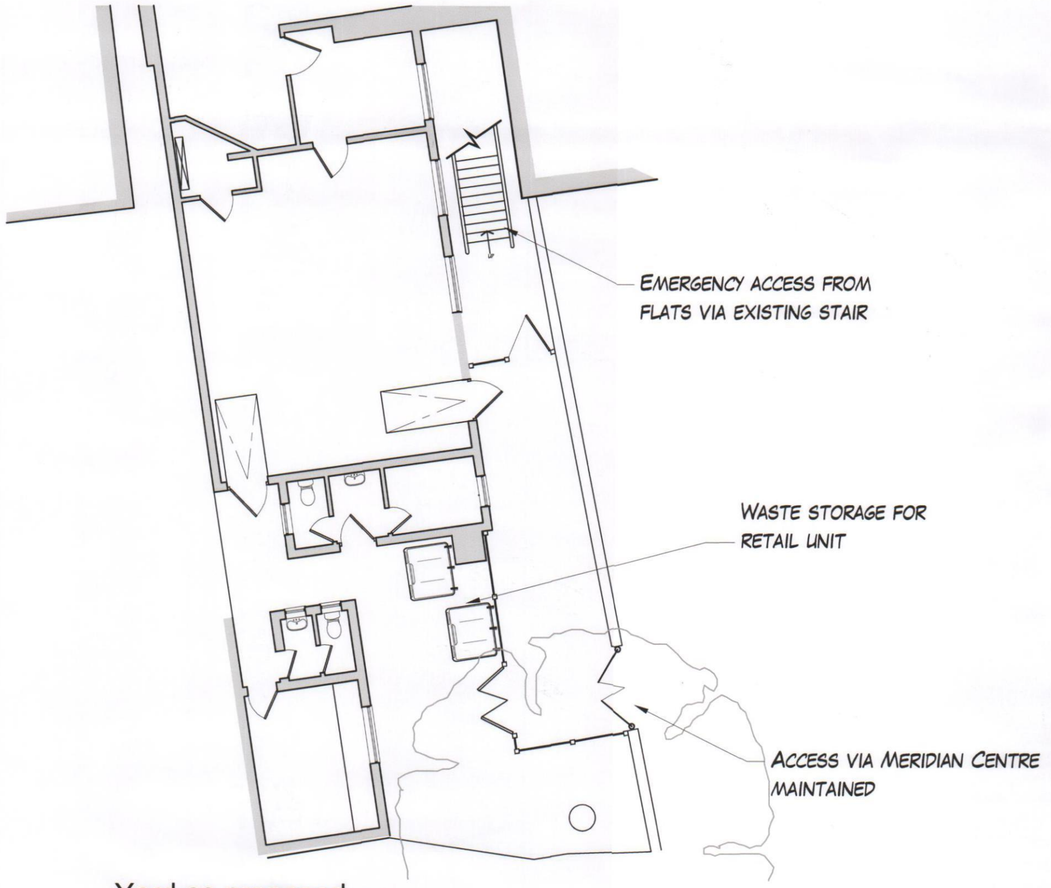


Yard as proposed 1:100

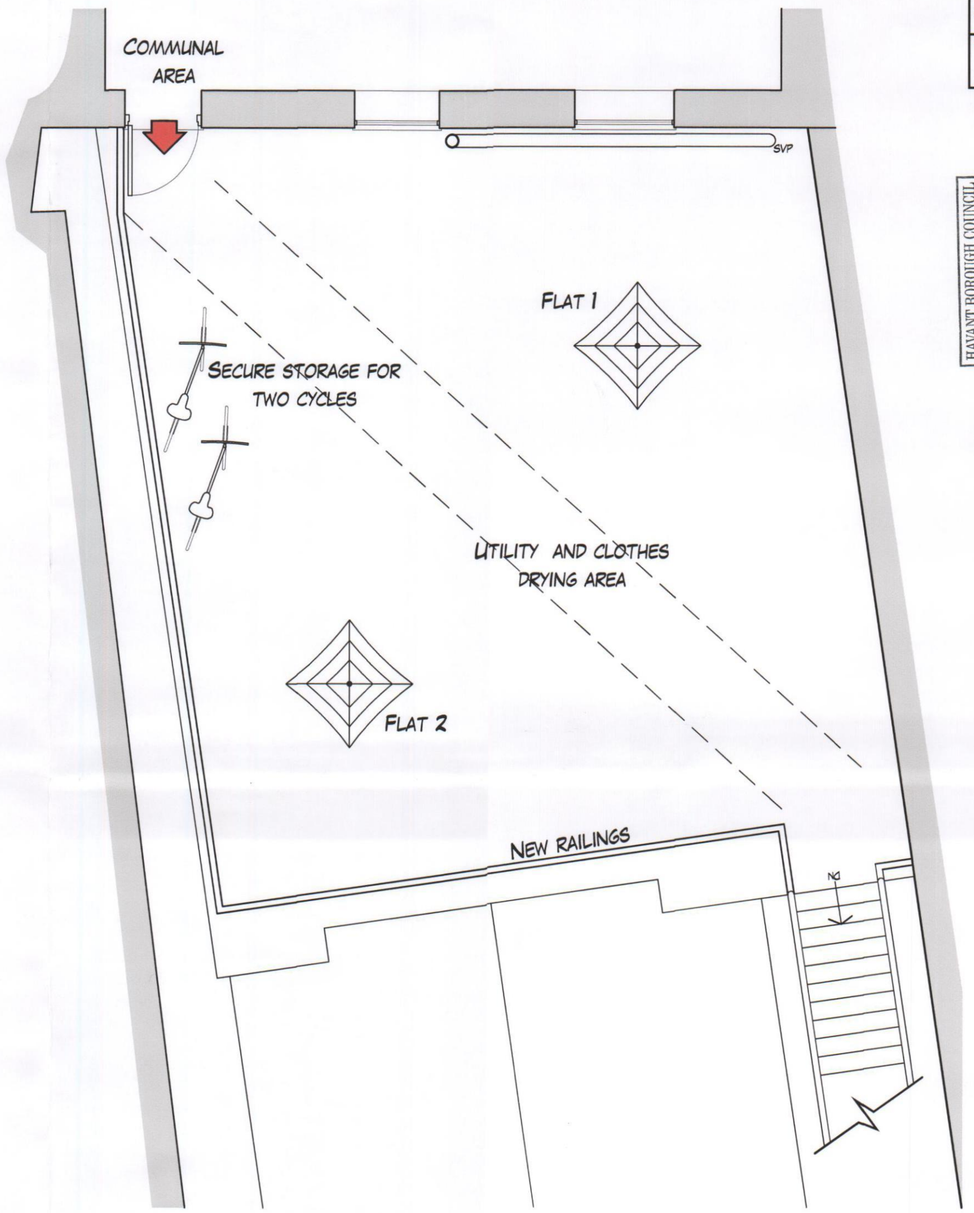


Flat roof area as proposed 1:50

0 1 2 3 4 5 METRES
SCALE AT 1:50

0 1 2 3 4 5 METRES
SCALE AT 1:100

DRAWN BY: DJK
CHECKED BY:

HAVANT BOROUGH COUNCIL
DEVELOPMENT CONTROL
11 AUG 2011
RECEIVED

This drawing has been produced for a particular purpose. To ensure that this purpose is fulfilled and a high quality project is achieved, please observe the following:
- All dimensions shown are to be checked on site before work commences. Any discrepancies are to be reported to the architect before work is undertaken. Figured dimensions are to be taken in preference to scaling.
- This drawing is to be read in conjunction with all relevant consultants' and engineers' drawings and specifications.
- Any discrepancies are to be reported to the architect immediately, to comply with any insurances or guarantees.
- All goods, materials and workmanship are to comply with the current Building Regulations, British Standards and Codes of Practice. Non-satisfactory work or materials which in the opinion of the building control authorities' enforcement officer may consider necessary, shall be removed and replaced to their satisfaction.

IF IN DOUBT ABOUT ANY ELEMENT OF THIS DRAWING, CALL SPITFIRE

REVISIONS:
A - 22nd SEP - Revised site access location - JDK

CLIENT: SOUTH ALLIANCE INVESTMENTS

PROJECT: PROPOSED CONVERSION TO TWO FLATS @ WEST STREET, HAVANT

DRAWING: GROUND FLOOR AND ROOF AREA AS PROPOSED

DRAWING NO: 1202.08 A

SCALE: AS SHOWN @ A2

DATE: JUNE 2011

© COPYRIGHT SPITFIRE ARCHITECTURAL CONSULTANTS LTD.

22A CORNFIELD ROAD, EASTBOURNE, BN21 4QE - 01323 431 892 - WWW.SPITFIREARCHITECTURE.CO.UK

SPITFIRE ARCHITECTURE