

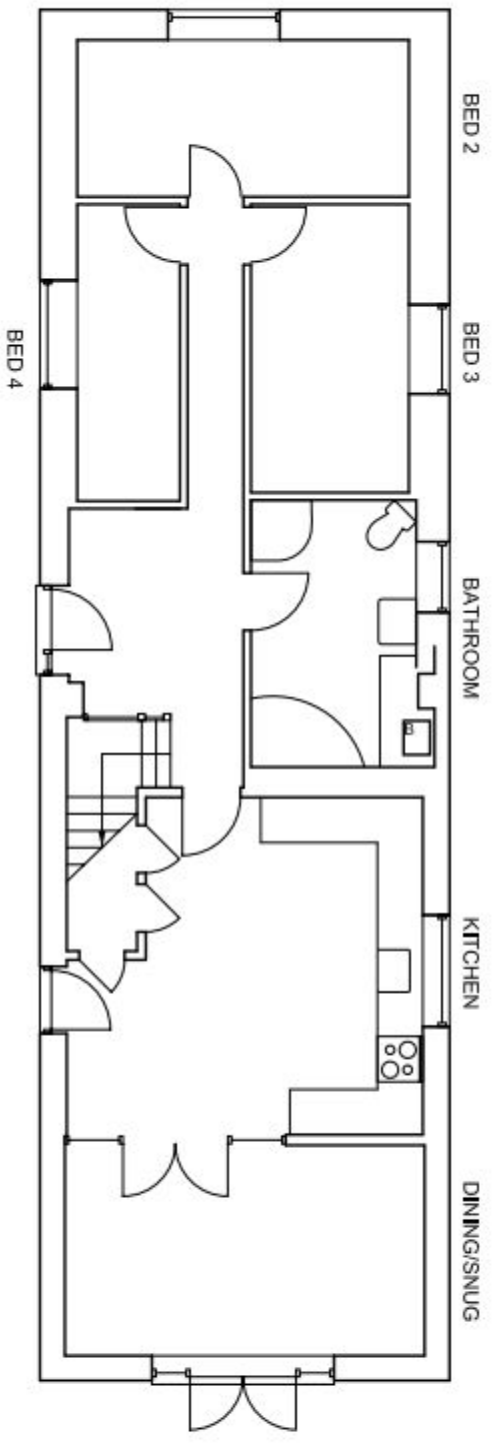


Ground
1:100@A3

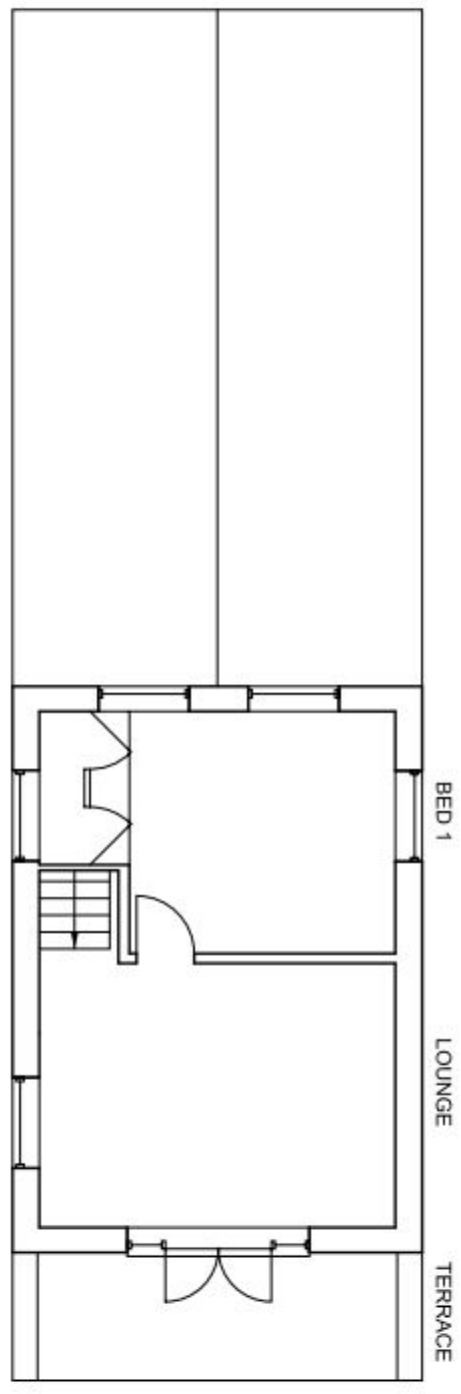

First
1:100@A3

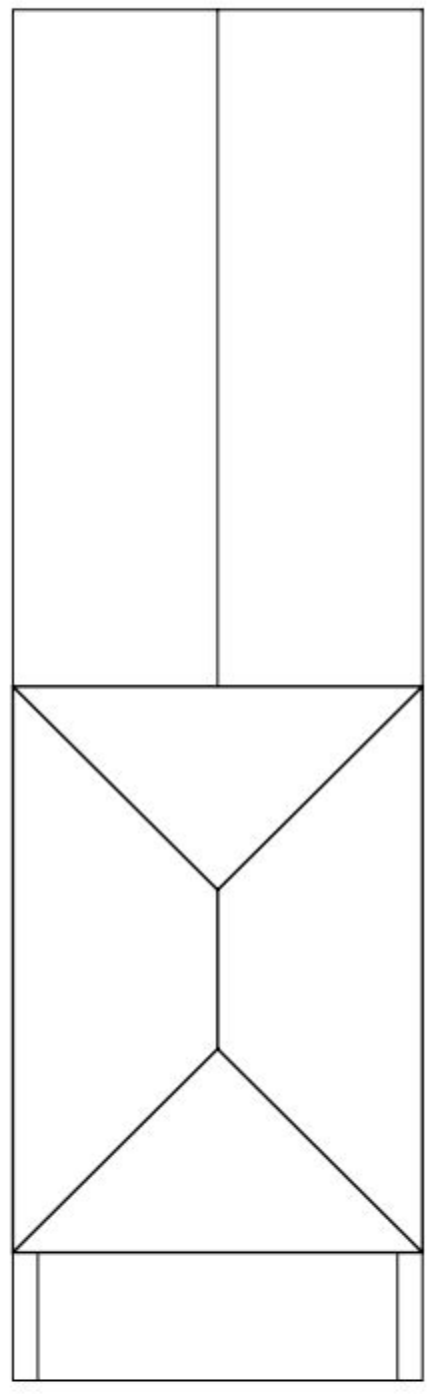

Roof
1:100@A3

lilleyarchitecture
232 southwood road hayling island hampshire PO11 9QQ
02392 460974 07734 899673 mail@lilleyarchitecture.com

PROJECT:	DRAWING:	DRAWING REFERENCE:	REVISION:
146 Southwood Road, Hayling Island	Existing plans	149 PL03	P2