



FOR ADVERTISEMENT PURPOSES

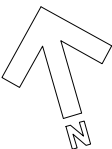

1. NOTES

1.1. All dimensions must be checked on site with only figured dimensions worked from. Any discrepancies must be reported to the Architect or Engineer immediately. This drawing is copyright.

1.2 This drawing is prepared to scale although the limitations of the printing process mean only figured dimensions should be used.

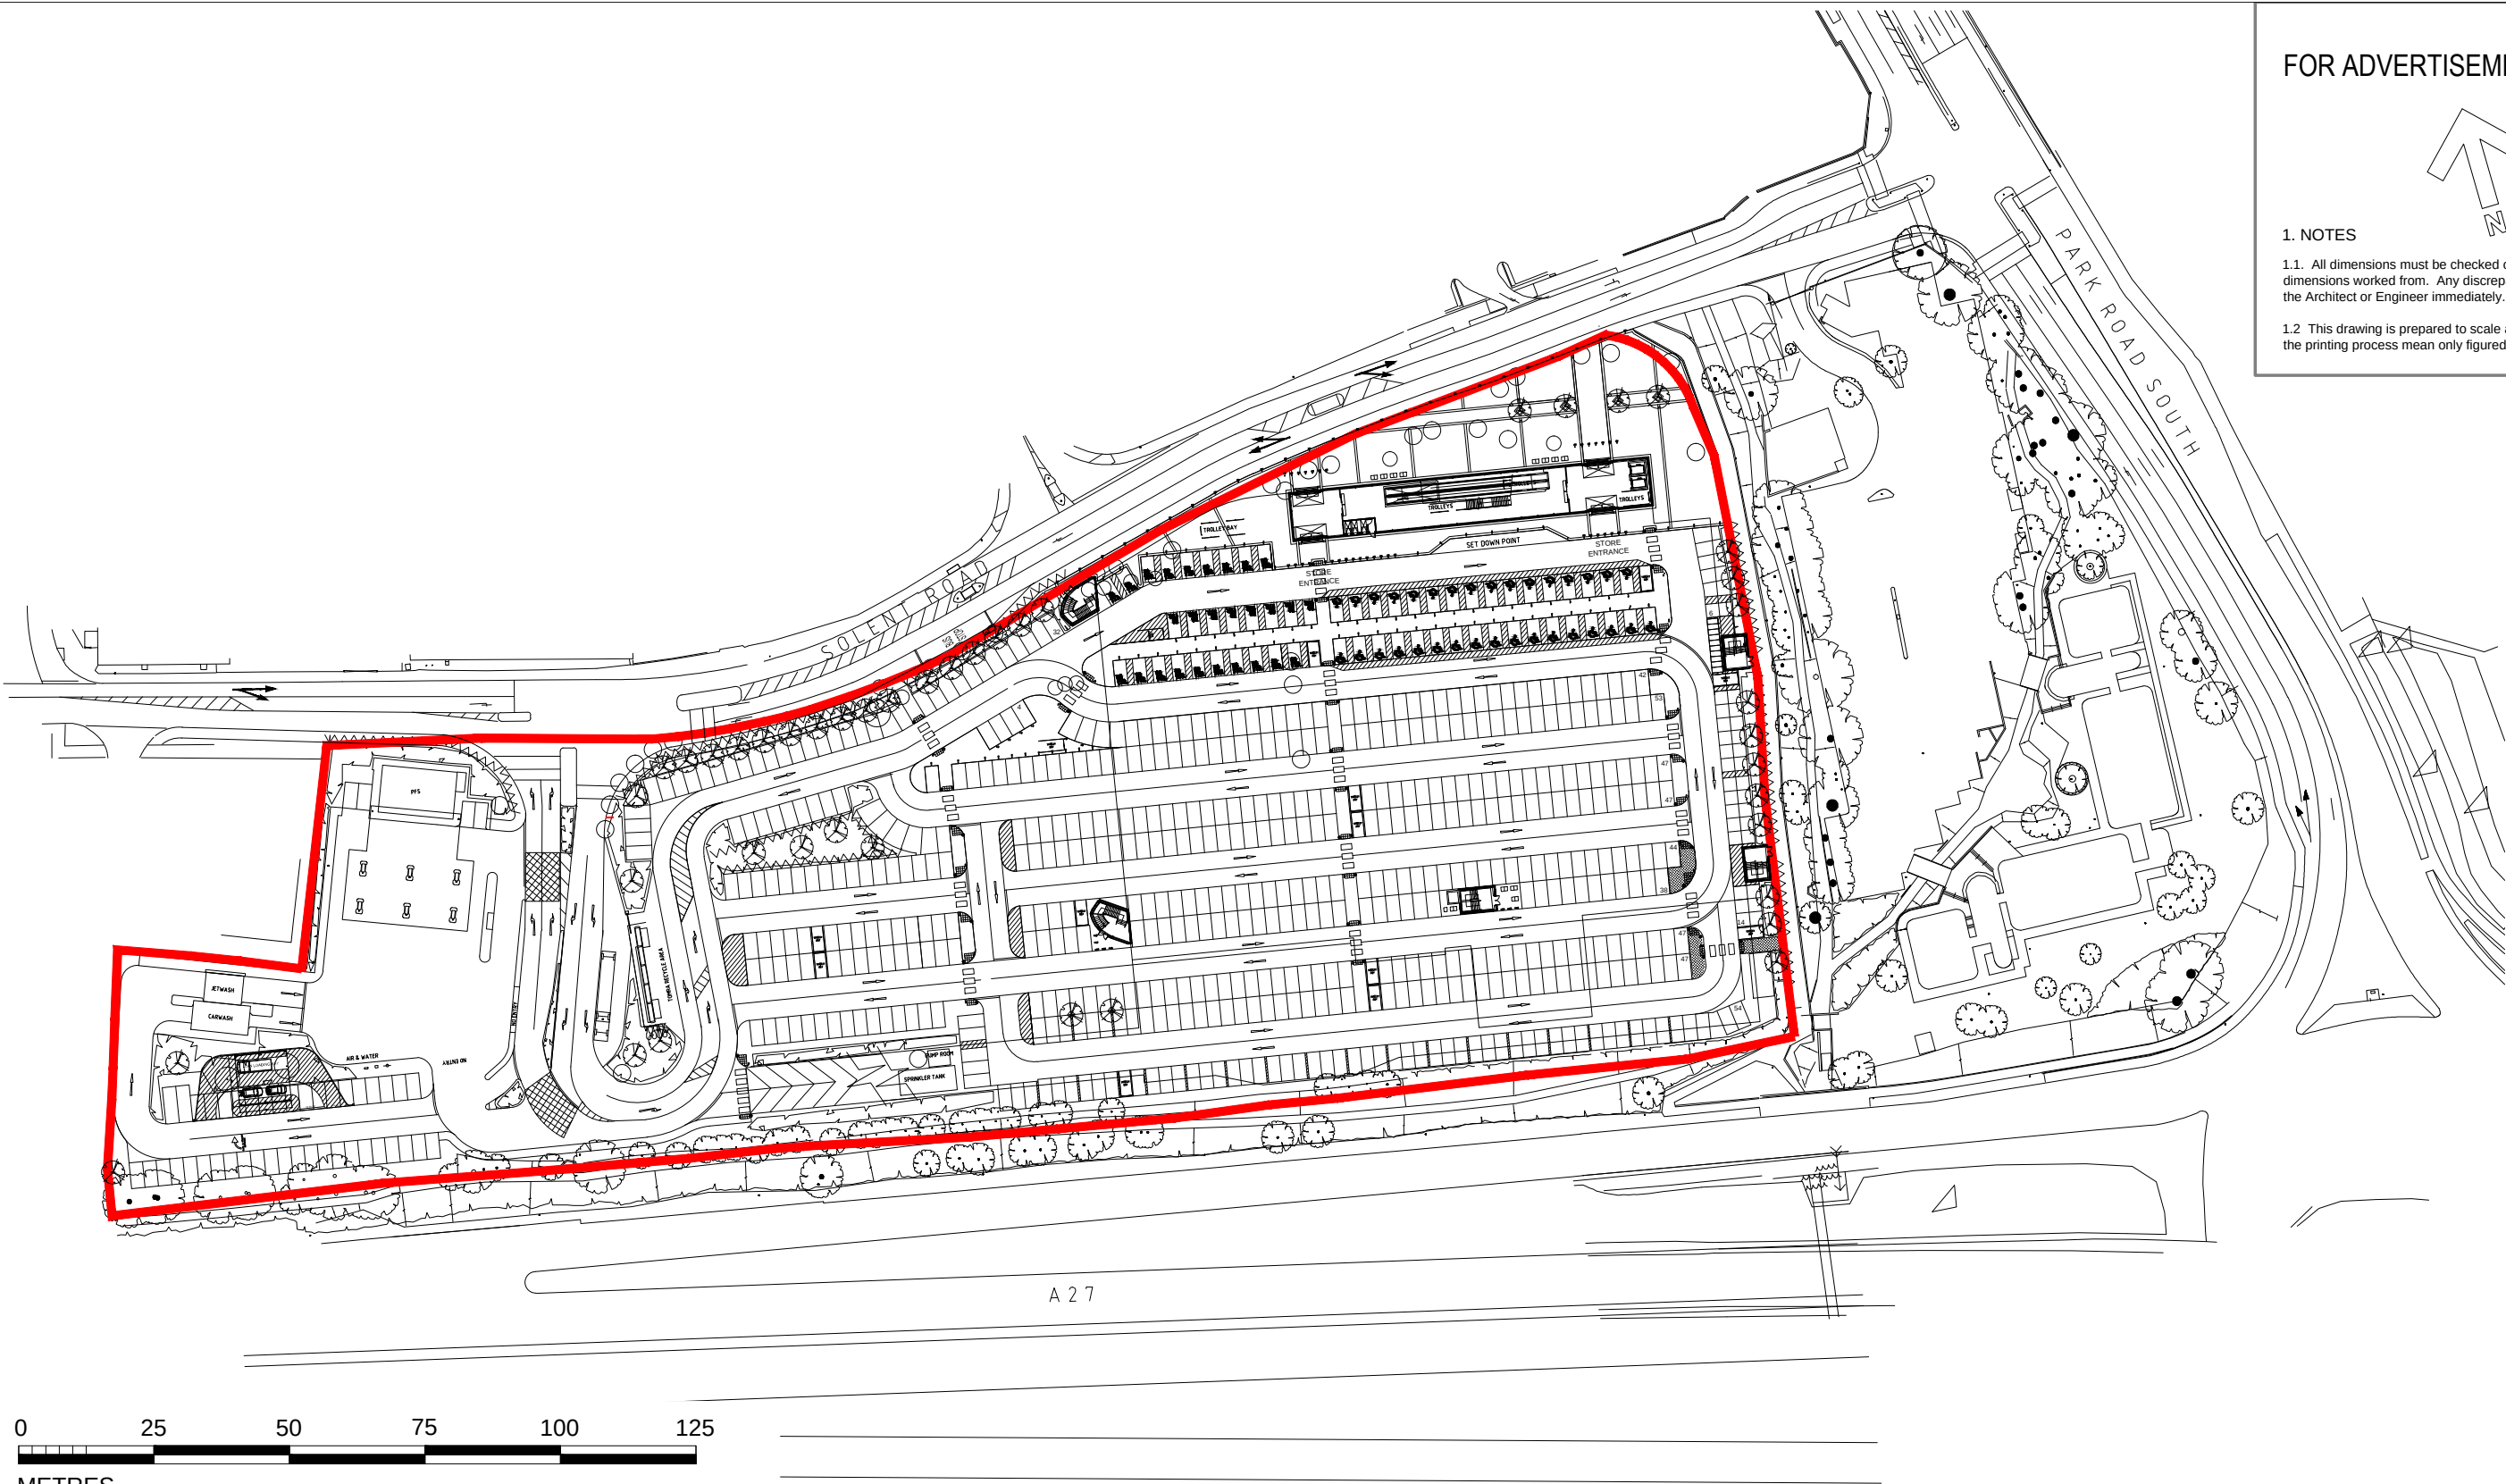

METRES

Ordnance Survey, (c) Crown Copyright 2011. All rights reserved. Licence number 100020449

Revision:

-

Description:

PROPOSED CLICK & COLLECT
TESCO STORE No. 6002,
HAVENT, HAMPSHIRE, PO9 1TR

LOCATION PLAN

Client:



Scale:
1:1250@A3

Date:
September 2012

Drawn By:
MRL

CAD file name:
M:\2026\2026-P\2026(6002) P21

Checked By:
DNF

© bmd ARCHITECTS 2012



CHARTERED ARCHITECTS
5 MAIDSTONE BUILDINGS MEWS
72-76 BOROUGH HIGH STREET
LONDON SE1 1GN

Tel. 020 7357 6885 Fax. 020 7357 6887 E-Mail. mail@bmdarchitects.co.uk

Drawing Number:

2026(6002)/P/21

Rev.:

-