



Notes

1. This drawing is to be read in conjunction with the following drawings/ documents;
 - 32118/001/B Block & Location Plan
 - ENC/29/05/2012 Existing Topographical Survey
 - P648/61/C Proposed Car Park Layout
 - Lighting Assessment documents; 32118-Hevacomp Lux Levels - Lighting Assessment.
2. All dimensions are in millimetres unless noted otherwise. All levels, chainages & co-ordinates are in metres unless noted otherwise.
3. Any discrepancies in dimensions or details should be drawn to our attention.
6. OS License Number: 100020449
Downloaded: 06/08/12 (24month Licence)

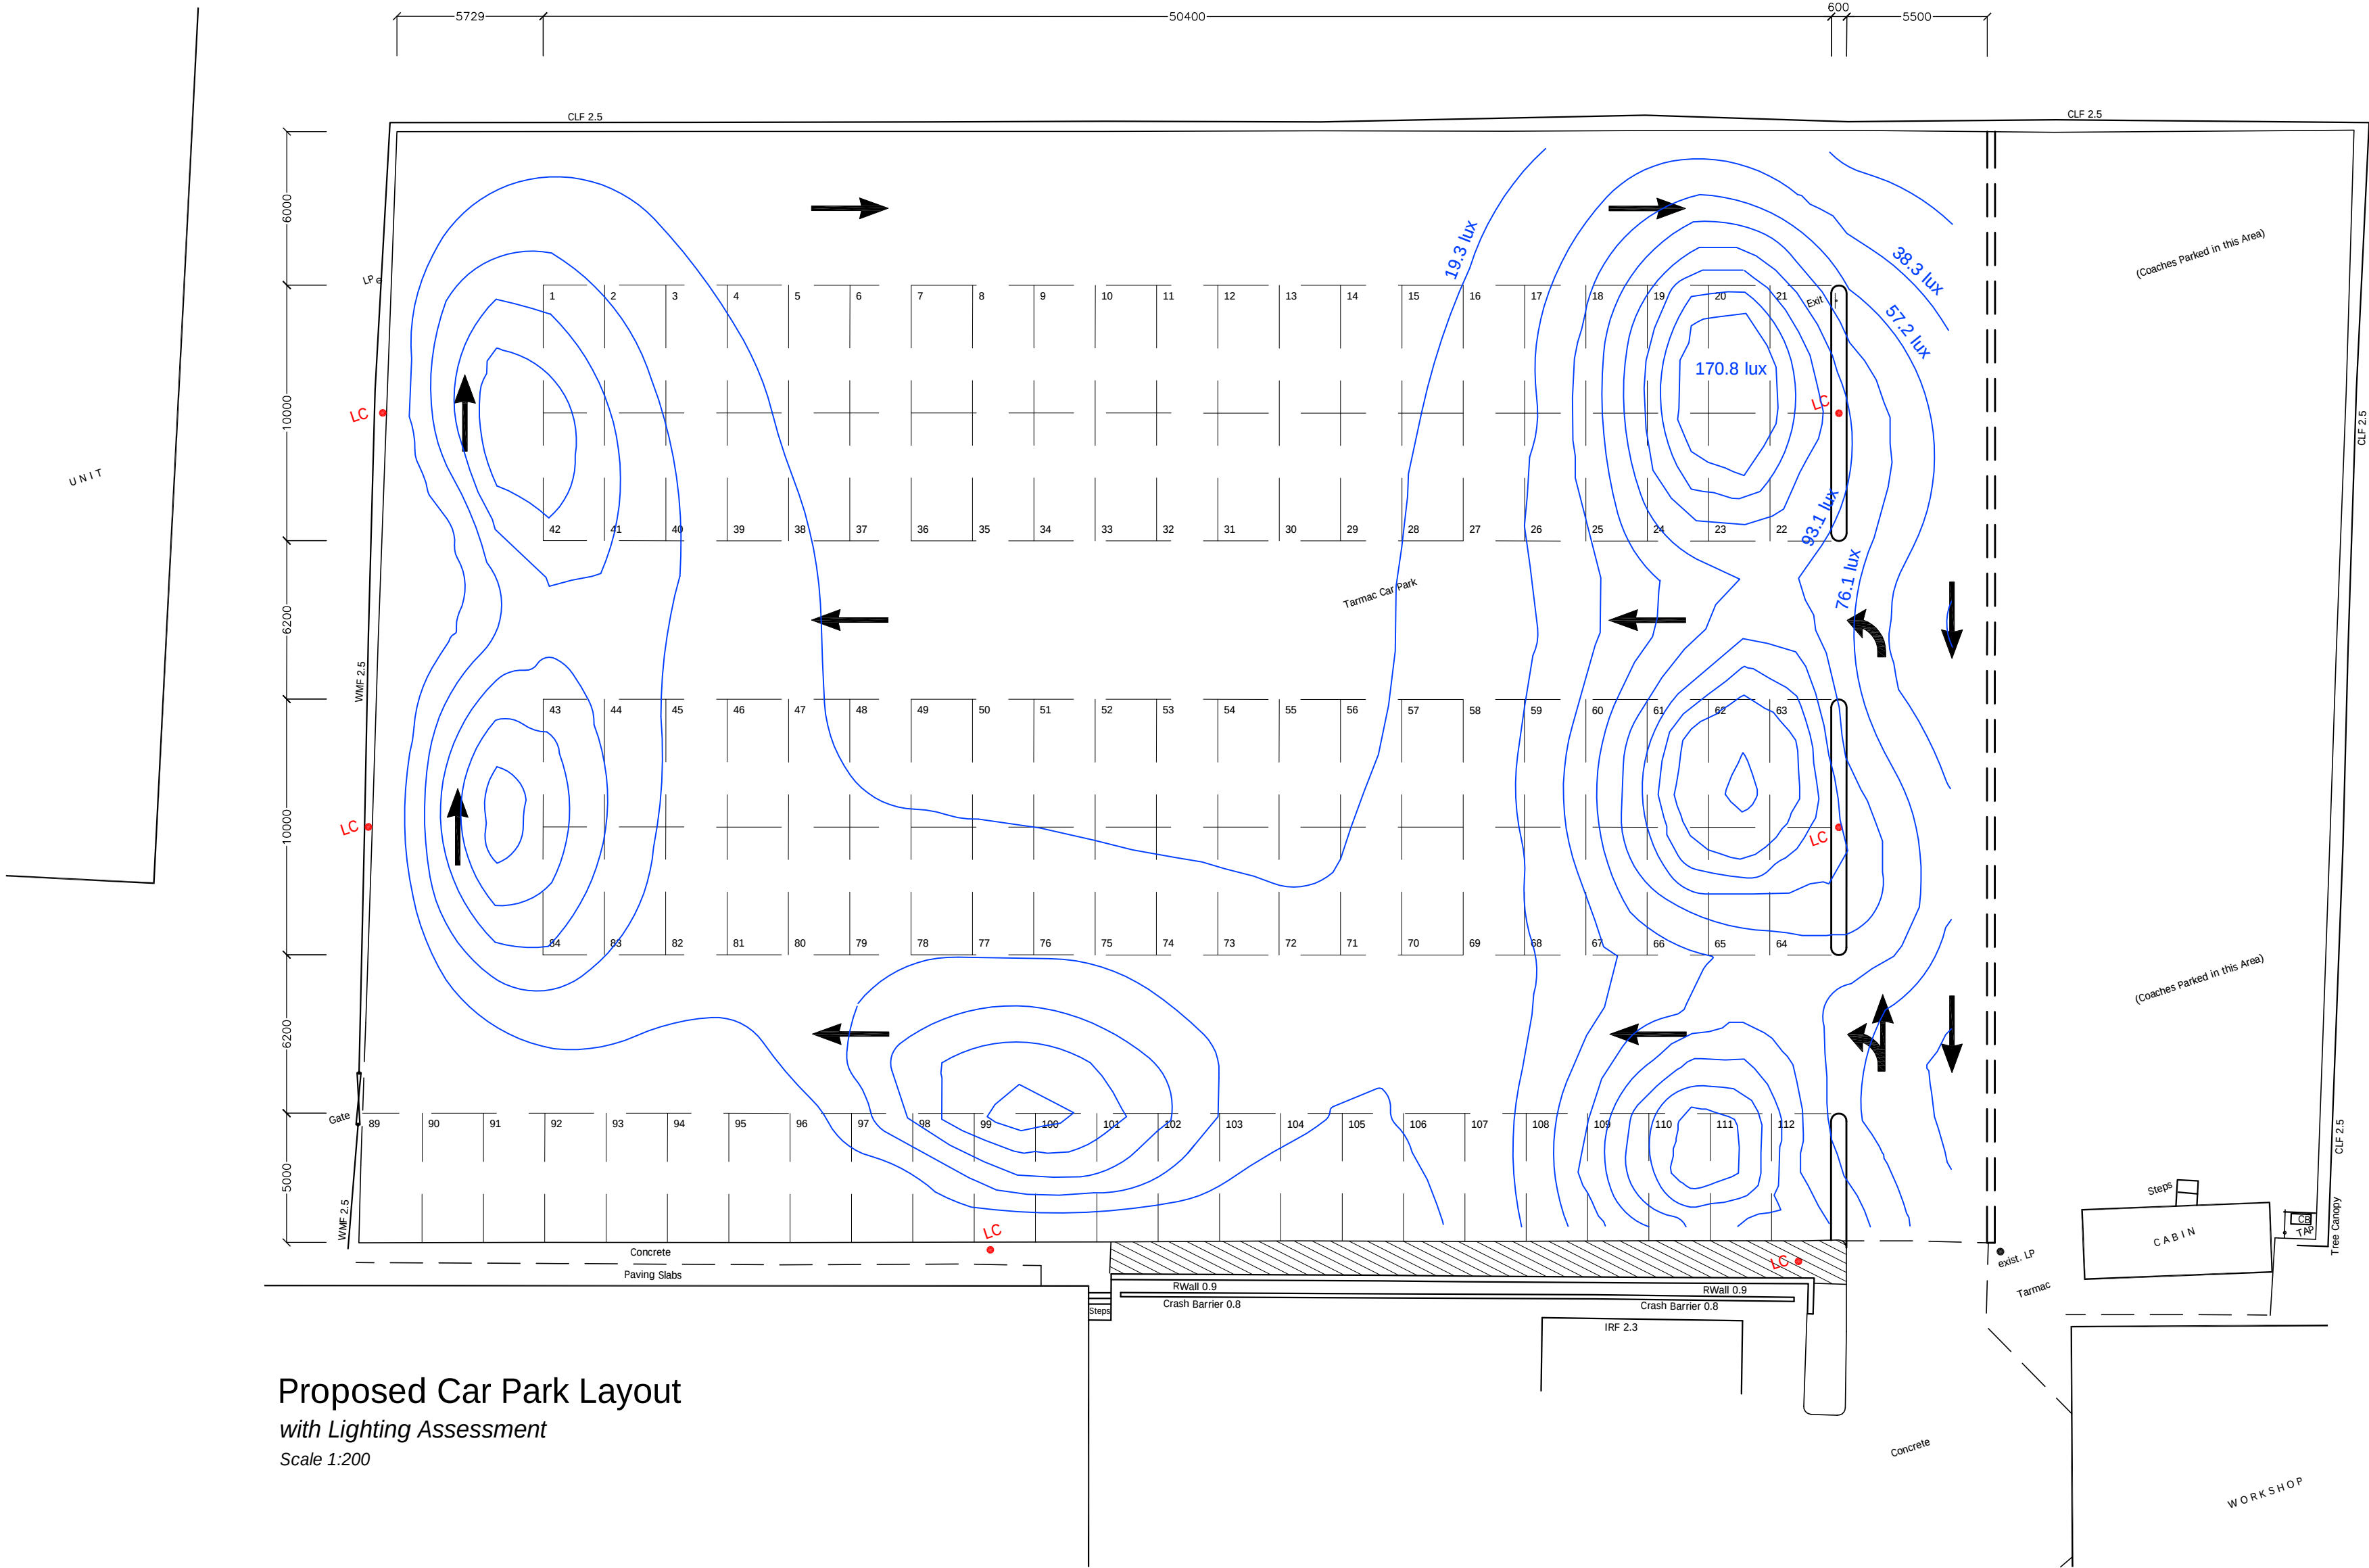

Proposed Car Park Layout
with Lighting Assessment
Scale 1:200

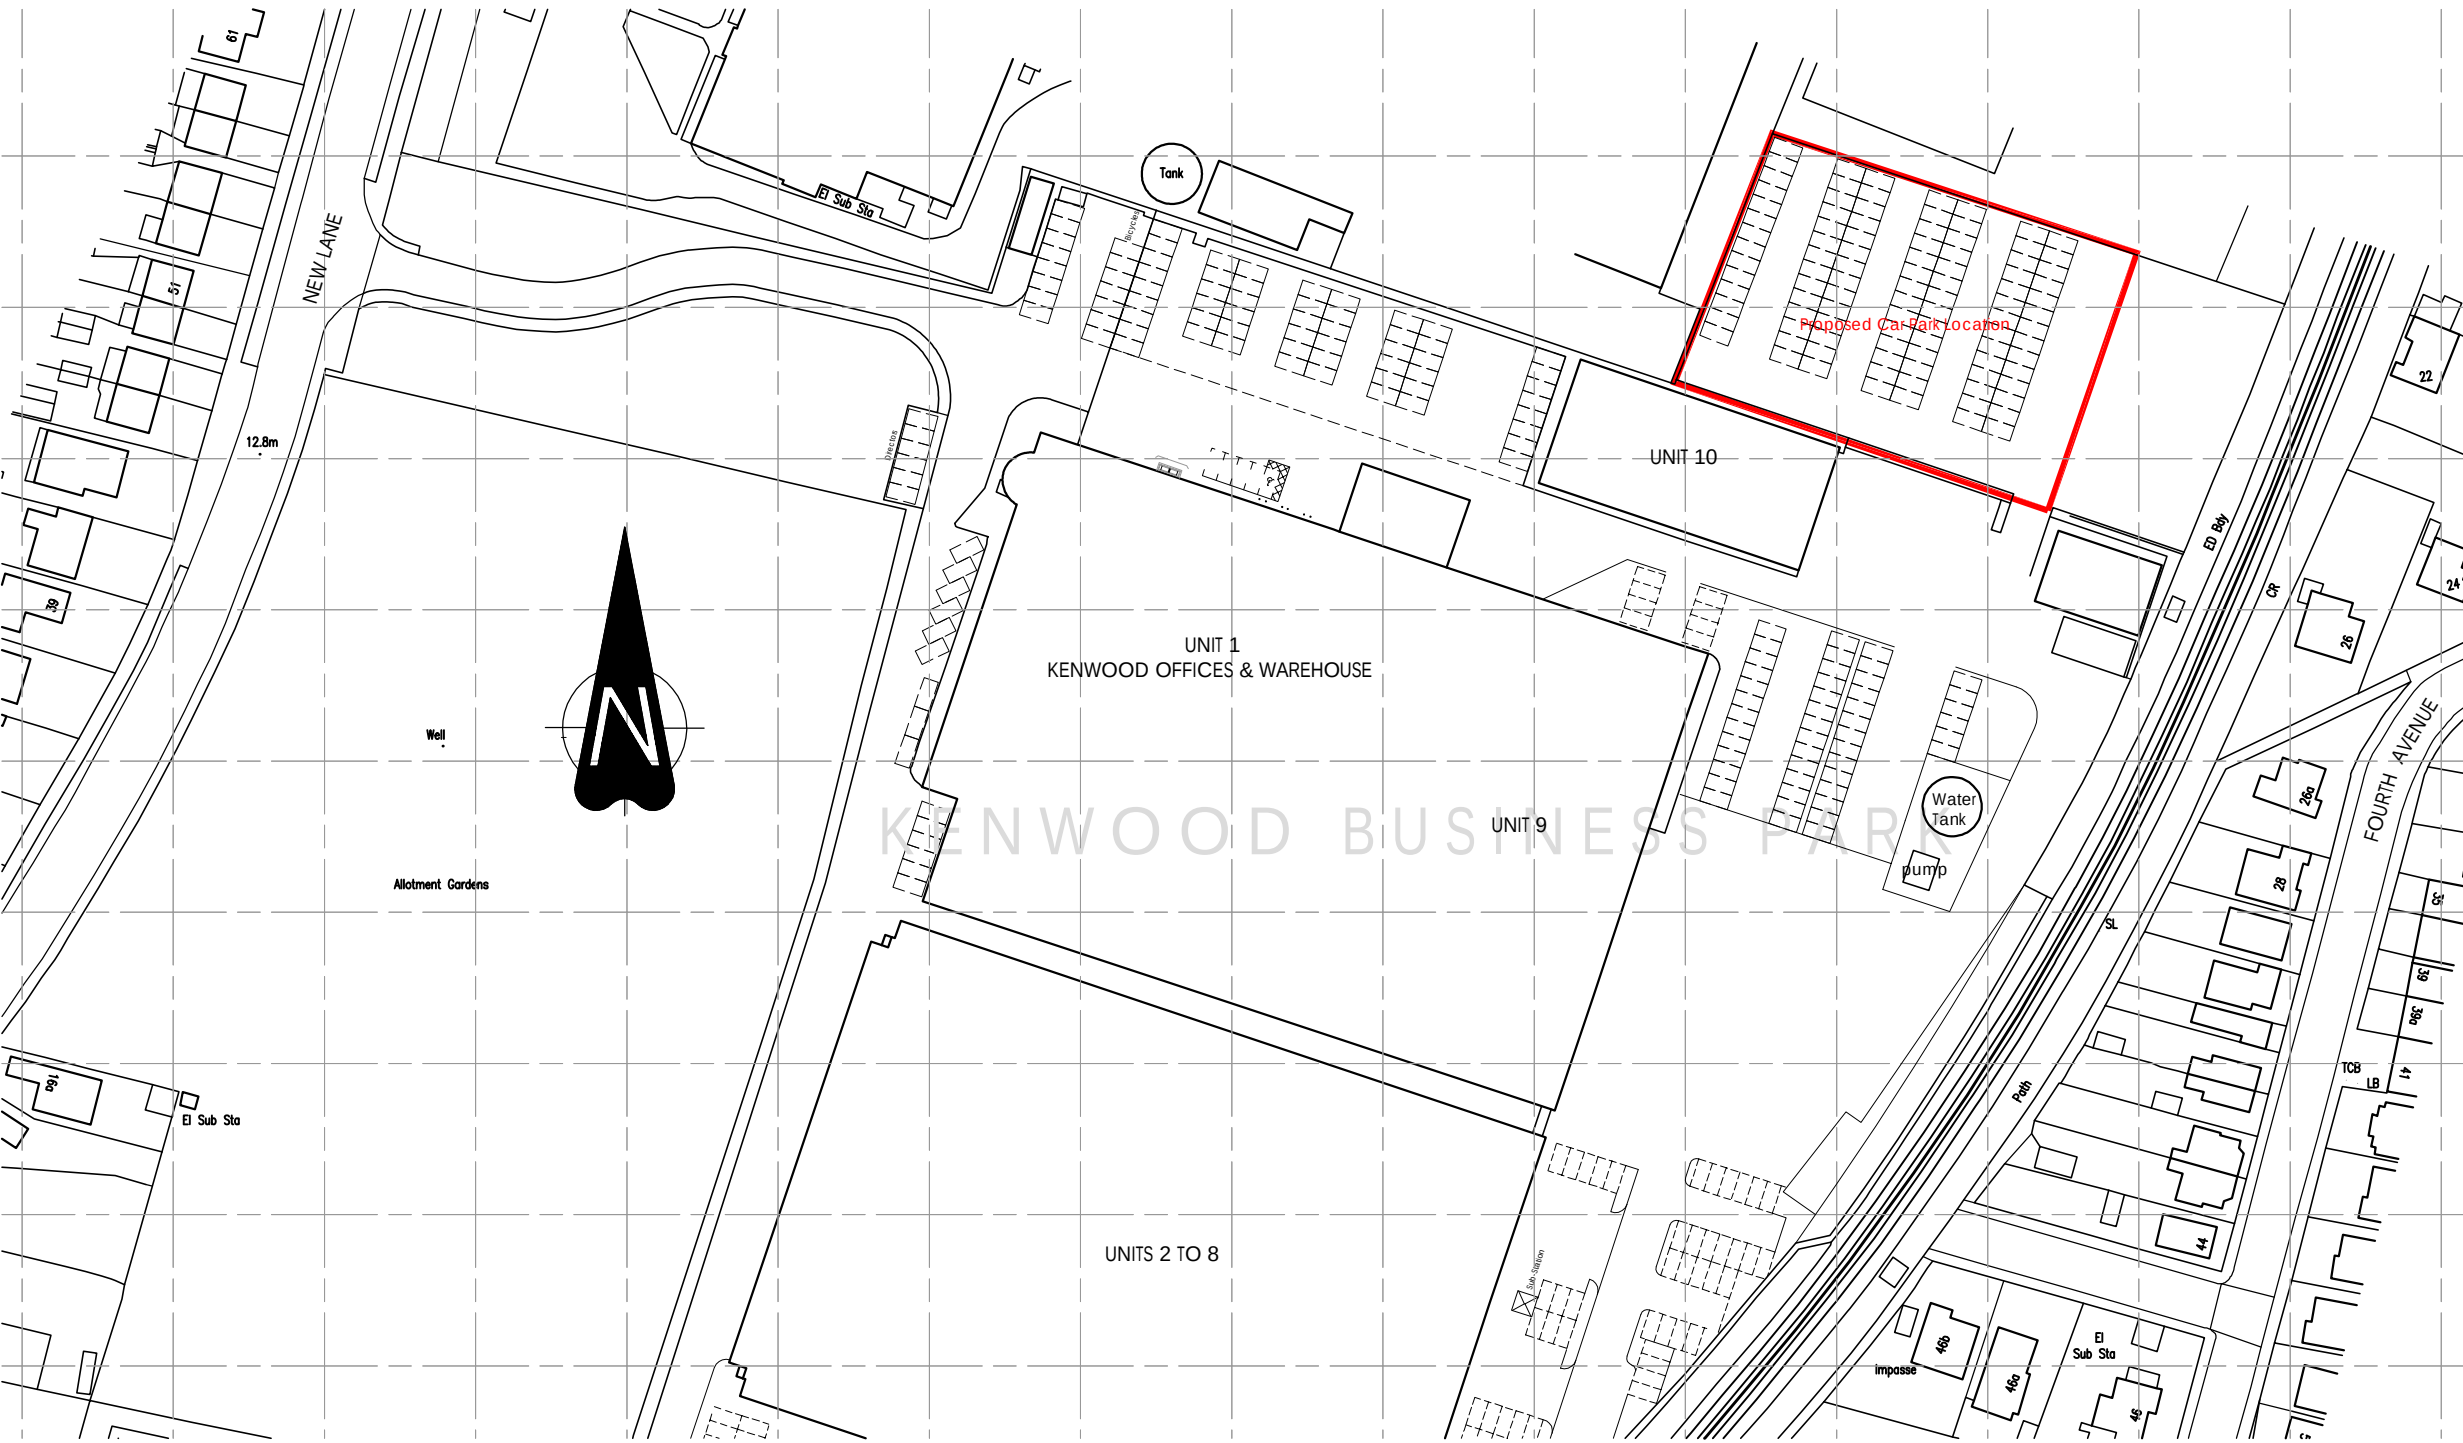

Location Plan
for Lighting Assessment; red demarcation
Scale 1:1250

A 24/08/12 Issued for Planning. by SJT checked PGA

PLANNING
studio four
architects ltd

Tollgate Estates, Stanbridge Earls, Romsey SO51 0HE
t: 01794 511255 f: 01794 511215
admin@studiofourarchitects-romsey.co.uk
www.studiofourarchitects.com

client	Kenwood Limited
project	Kenwood North East Car Park Additional Lighting Columns
title	Lighting Assessment

date	scale/paper size	drawn	checked
Sept '12	As Shown @ A1	SJT	PGA
job no.	dwg. no.	rev. no.	
32118	002	A	

PL 32118 002 - Lighting Assessment