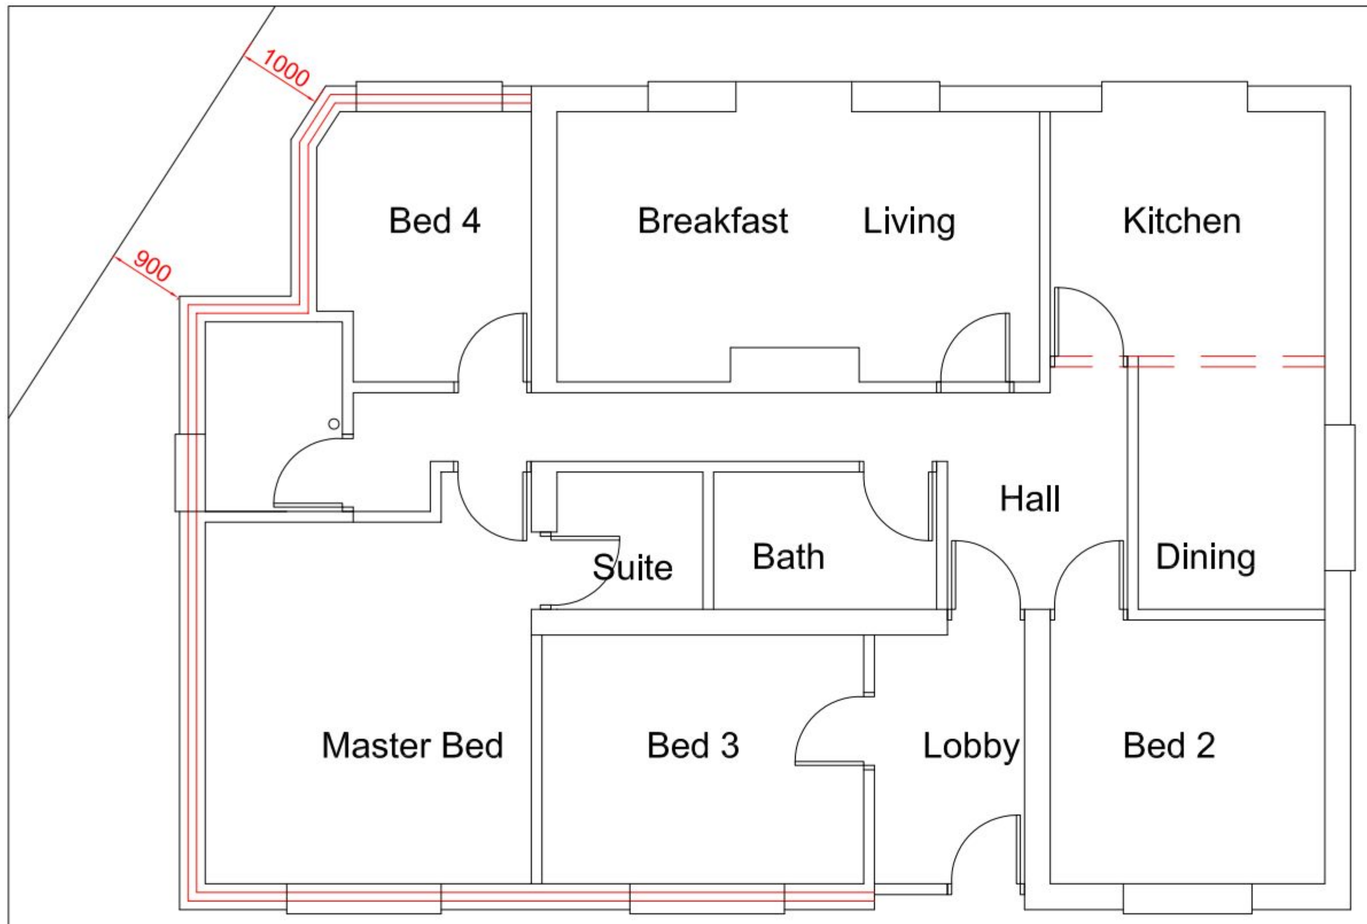

Proposed Plan

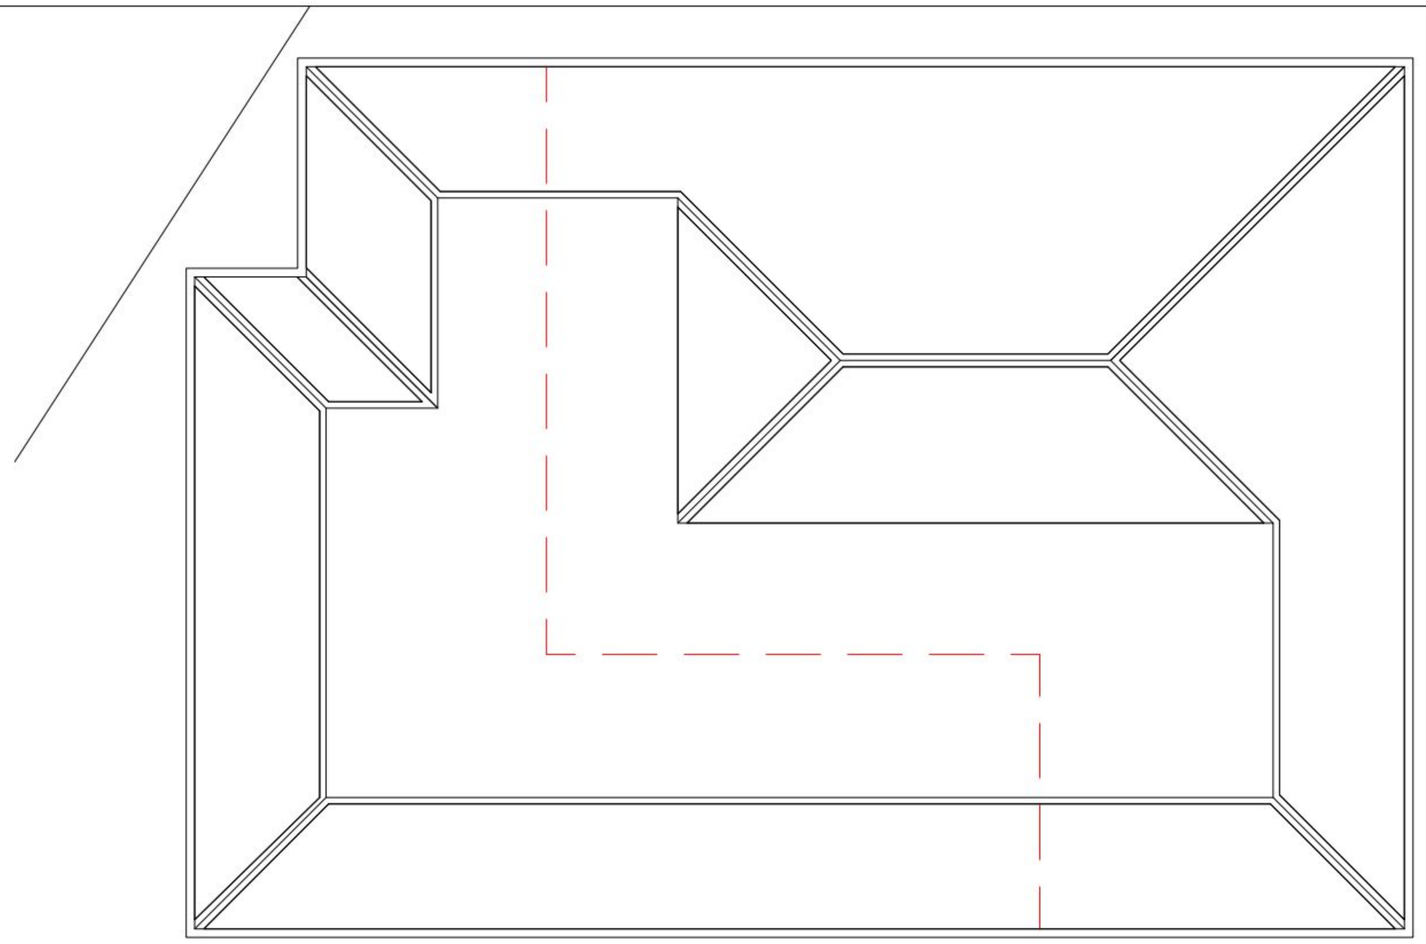

Proposed Roof Plan



Proposed East Elevation

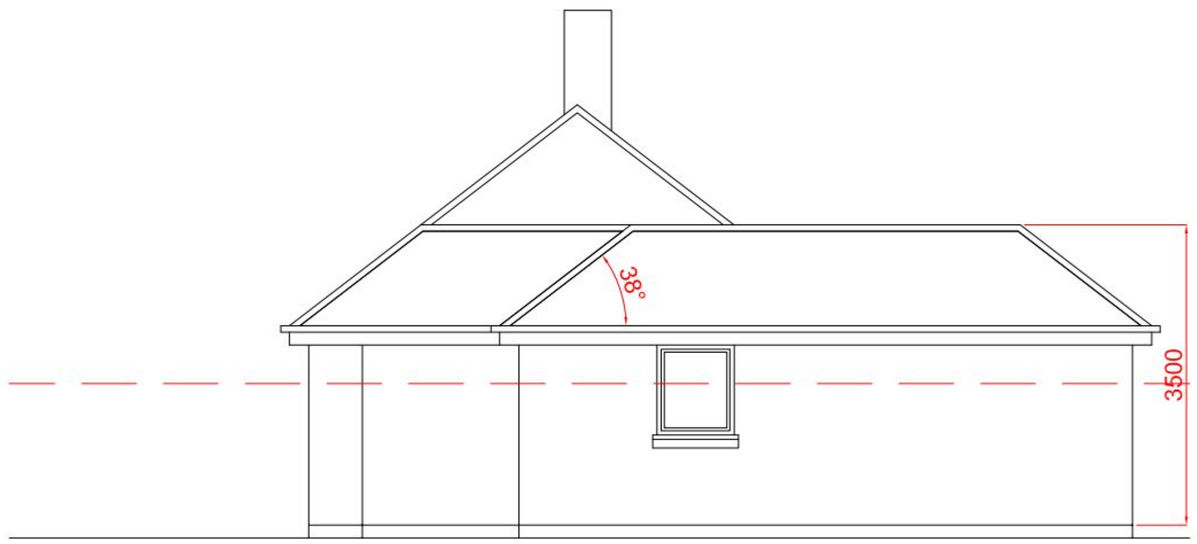

Proposed South Elevation

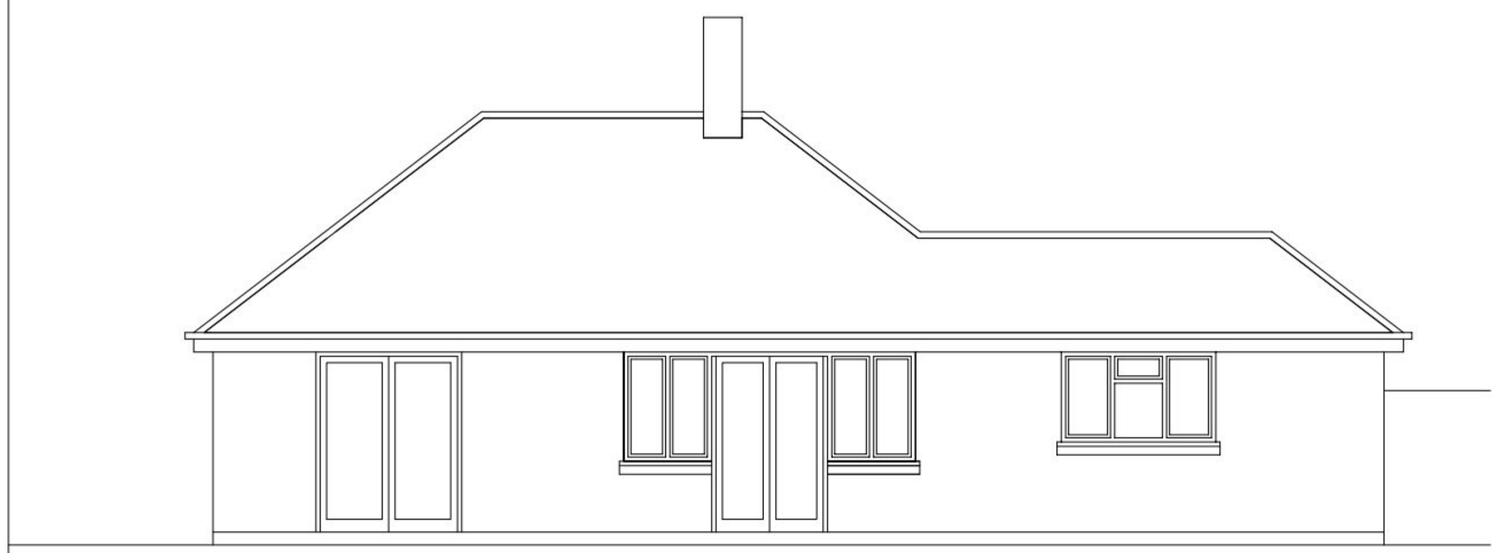

Proposed West Elevation

PERMIT

SCALE 1/50	TITLE Proposed Extensions	PETER GALLOWAY PARTNERSHIP
DATE NOV. 11	1, North Shore Road Hayling Island	pgp ARCHITECTS
CONTRACTOR MUST CHECK ALL DIMENSIONS ON SITE BEFORE PROCEEDING WITH THE WORKS. THIS DRAWING MUST NOT BE SCALED FROM DIMENSIONS WITH THE ARCHITECT BEFORE PROCEEDING © COPYRIGHT	DETAIL General Arrangement	BURGAN HOUSE, 8/10 EAST STREET, HAVANT, HAMPSHIRE PO9 1AQ
AUTHOR PG	DRAWING No 11/60/01	TEL 02392 472650 FAX 02392 472702