

EXISTING ROOF PLAN SCALE @ 1:200

PERMIT

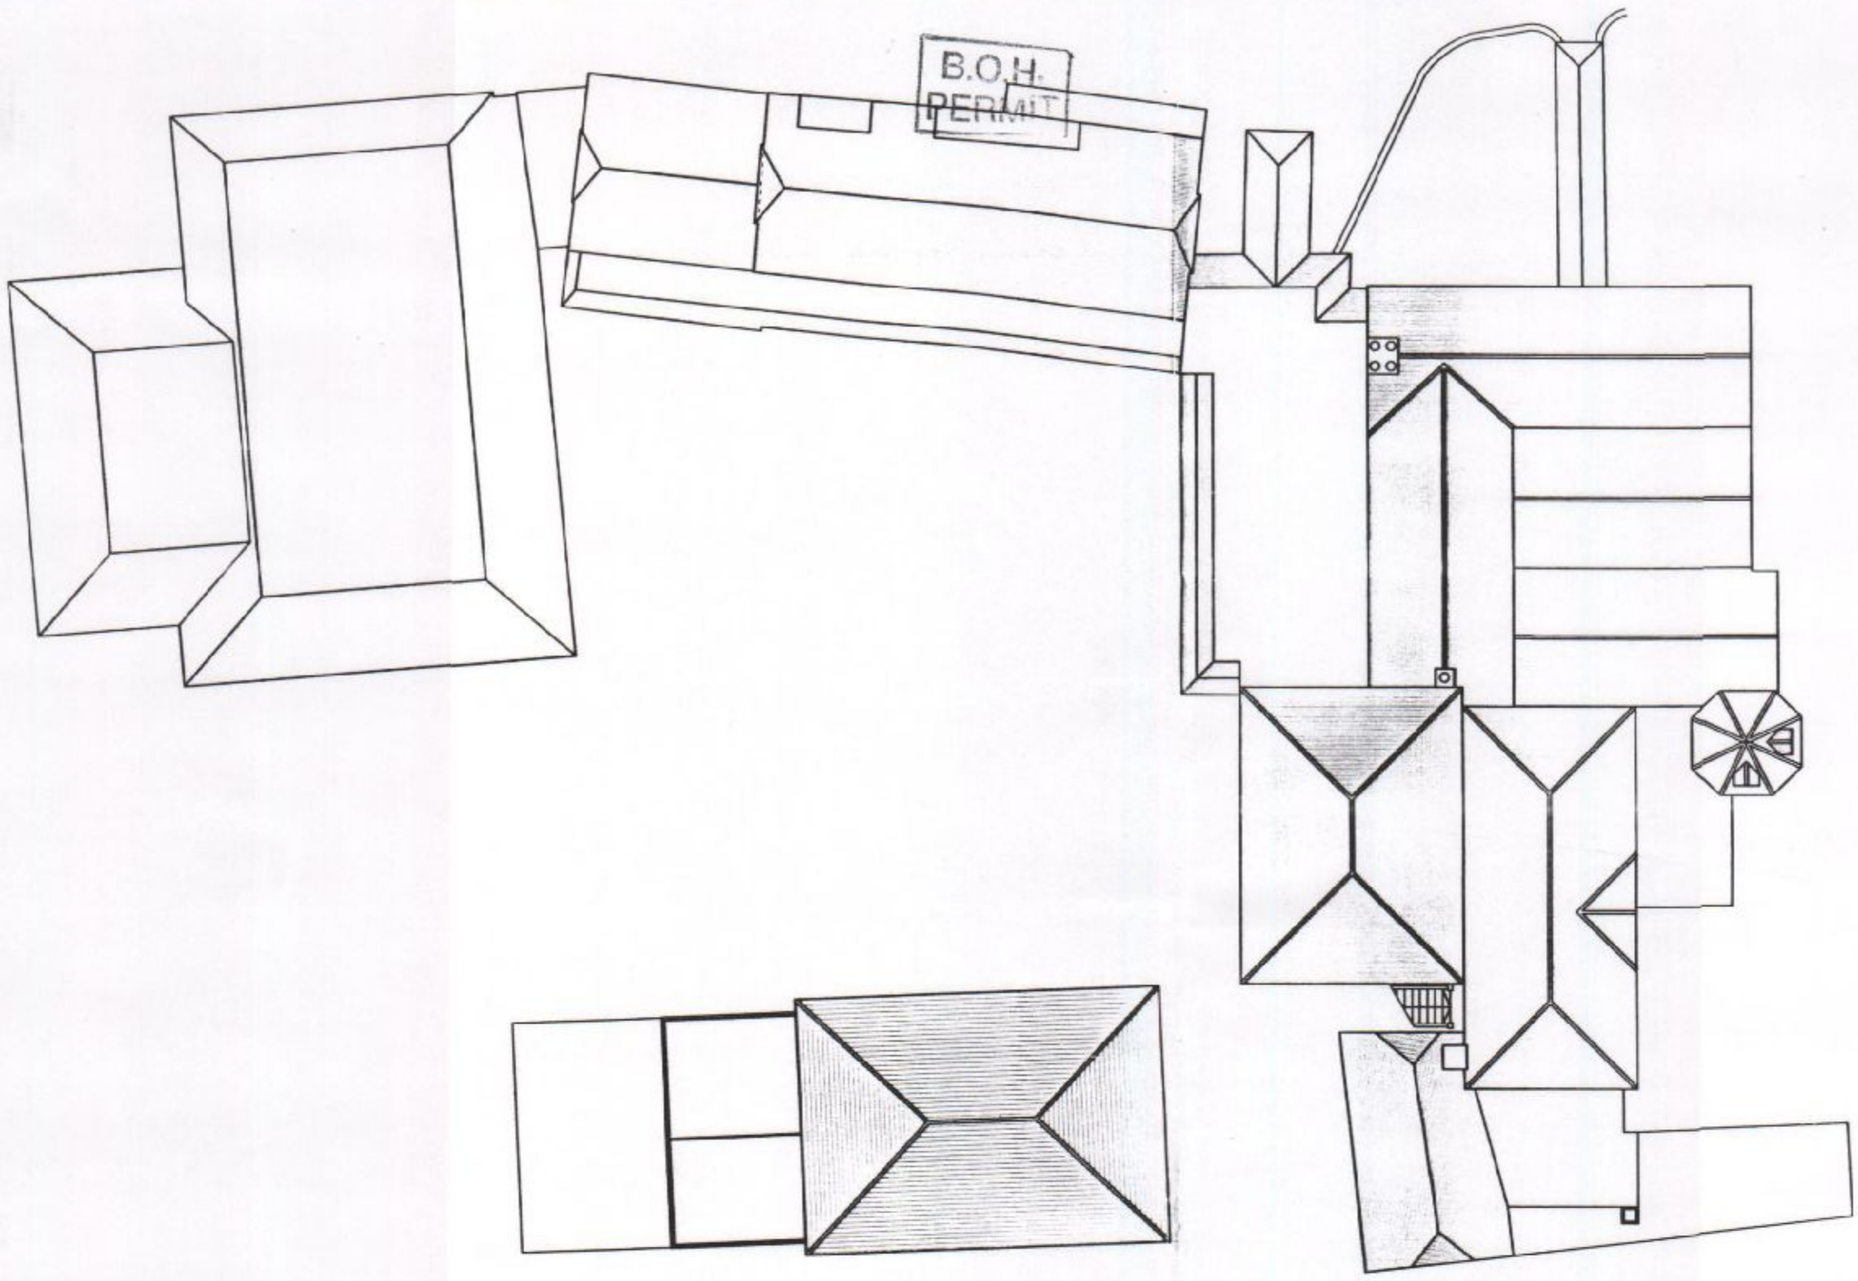

PROPOSED ROOF PLAN SCALE @ 1:200

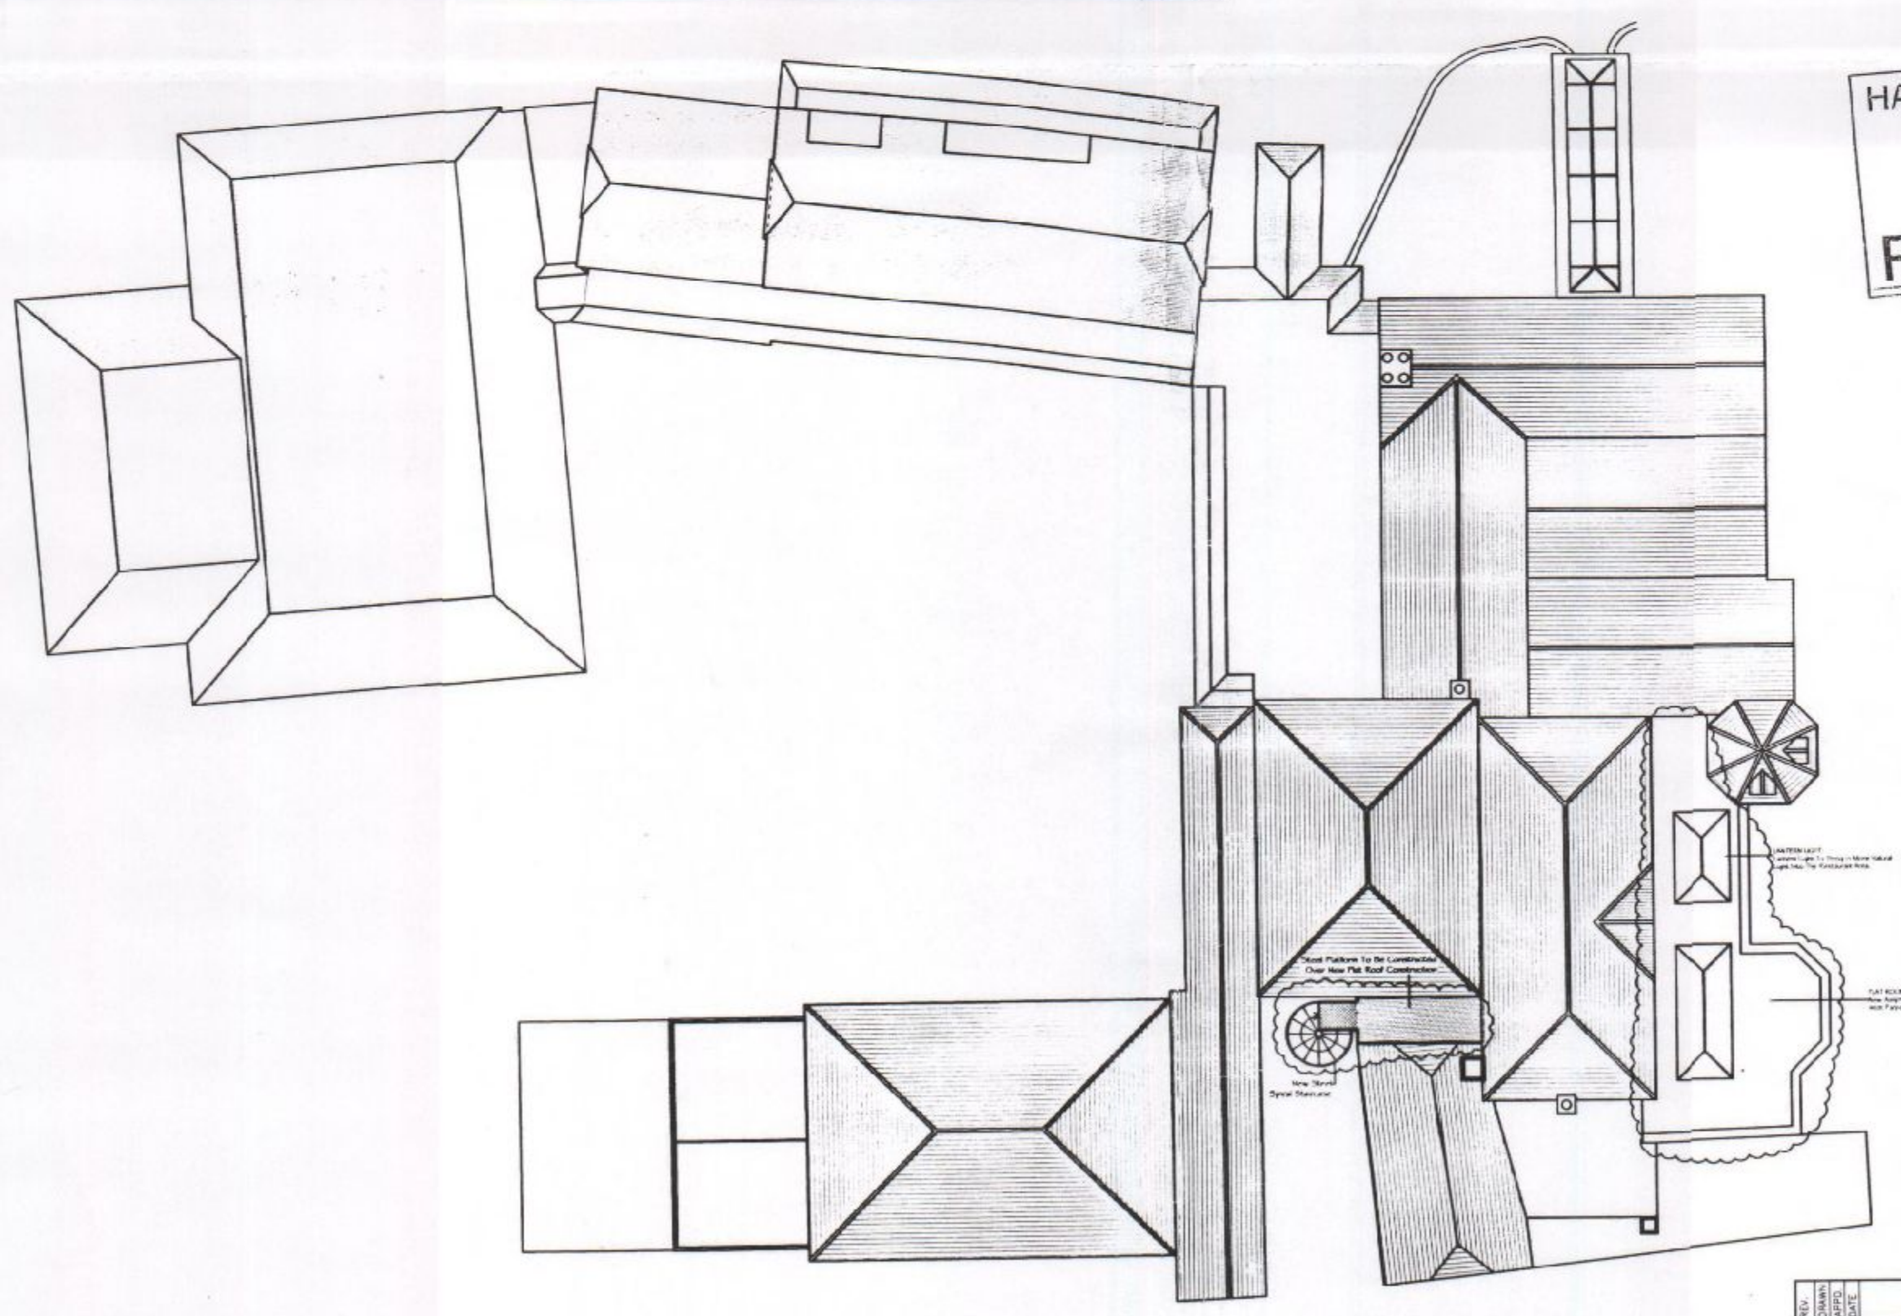

HAVANT BOROUGH COUNCIL
15 SEP 2008
RECEIVED

HAVANT BOROUGH COUNCIL
15 NOV 2011
RECEIVED

REV.	DRAWN	APPD	DATE	COMMENTS

NOTES:

This drawing is copyright and remains the property of Graham Ash Architects. All dimensions are to be checked on site. Any discrepancies are to be reported to the Architect before work commences. The scheme is subject to town planning and all other necessary consents.

GRAHAM ASH ARCHITECTS
CHARTERED ARCHITECTS TOWN PLANNING CONSULTANTS
18A MARKET PLACE, ROMSEY, HAMPSHIRE, SO51 8NA.
TELEPHONE 01794 518706 FAX 01794 511054
EMAIL: ASH.PLANN@AOL.COM
WEBSITE: WWW.GrahamAshArchitects.com

CLIENT:

PROJECT:
Newtown House Hotel
Manor Road
Hayling Island

TITLE:
EXISTING & PROPOSED RESTAURANT & KITCHEN ROOF PLAN

DESIGNED BY	DATE	DRWN / DTALD BY:
GA	02-07-08	CA
SCALE: 1:200	PLOTTED: 07-08-08	REV:

CHECKED BY:
DATE:
SIGNED

PURPOSE OF ISSUE:
☑ information ☐ approval ☐ tender ☐ construction

DWG. NO.
05:043:39

C:\Documents and Settings\Graham Ash\Desktop\Chris's Files\JOBS\Newtown House\Newtown House_Regs V2.dwg, 07/08/2008 15:43:57, ISO A2 - 420 x 594 mm. (portrait),
Technician: Chris Aubin