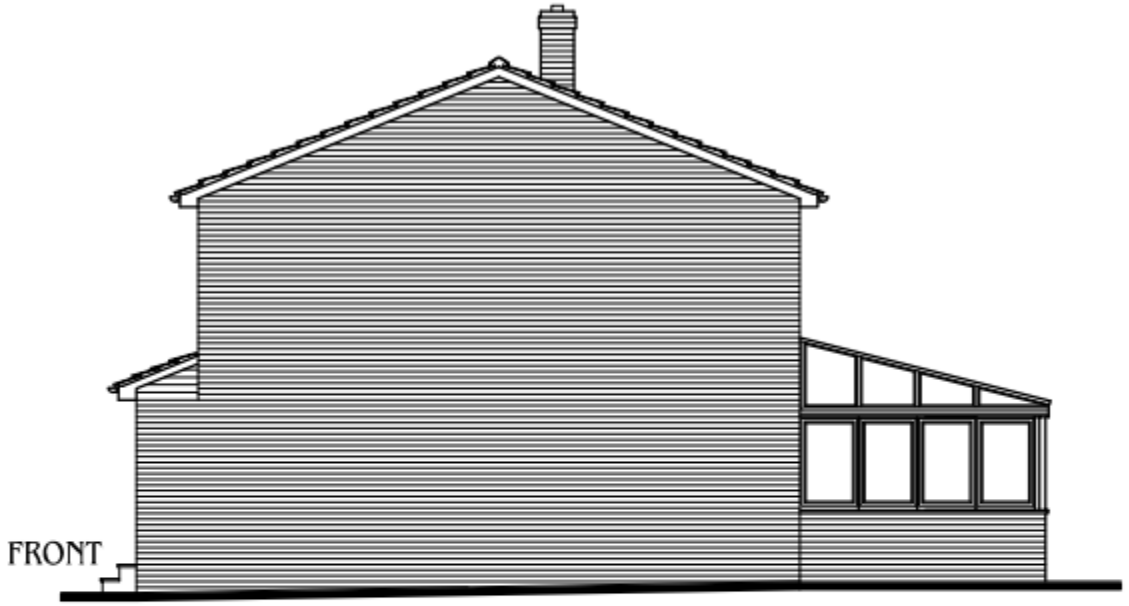
© COPYRIGHT. ADRIAN CAPLEN 2010



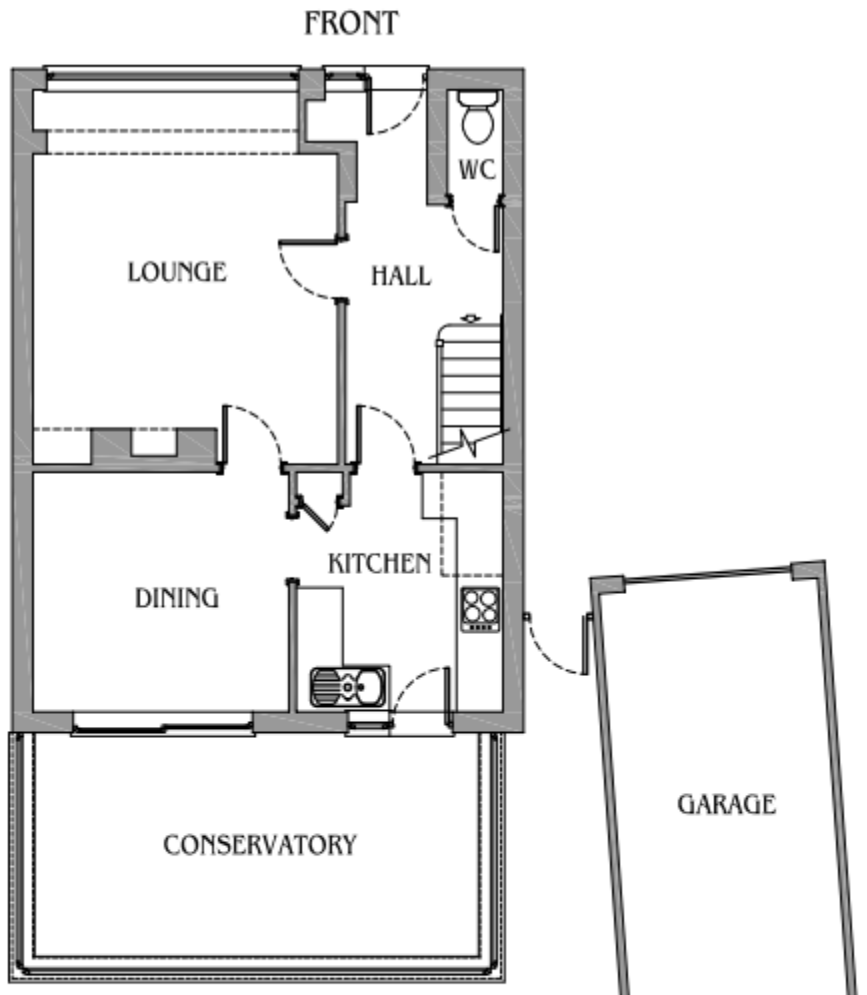

FRONT ELEVATION





SIDE ELEVATION




REAR ELEVATION





GROUND FLOOR PLAN

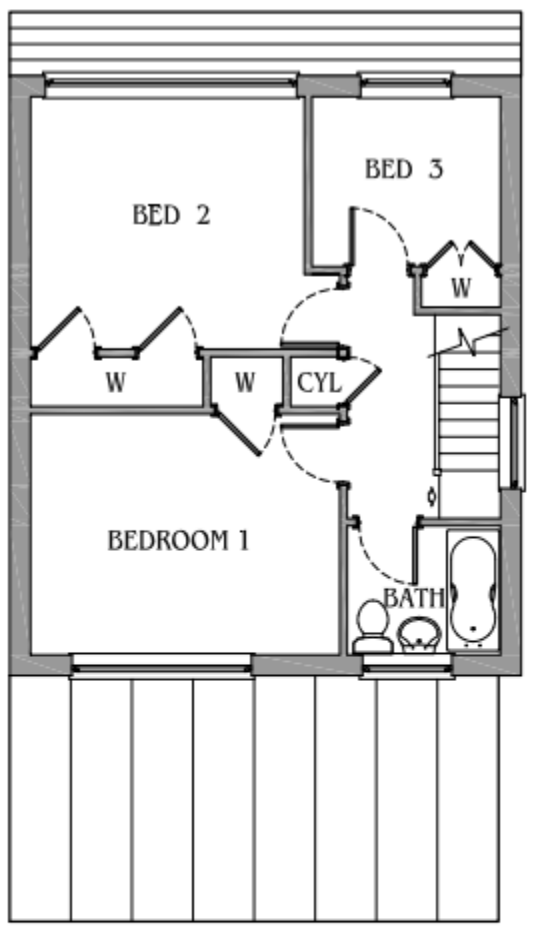


FIRST FLOOR PLAN

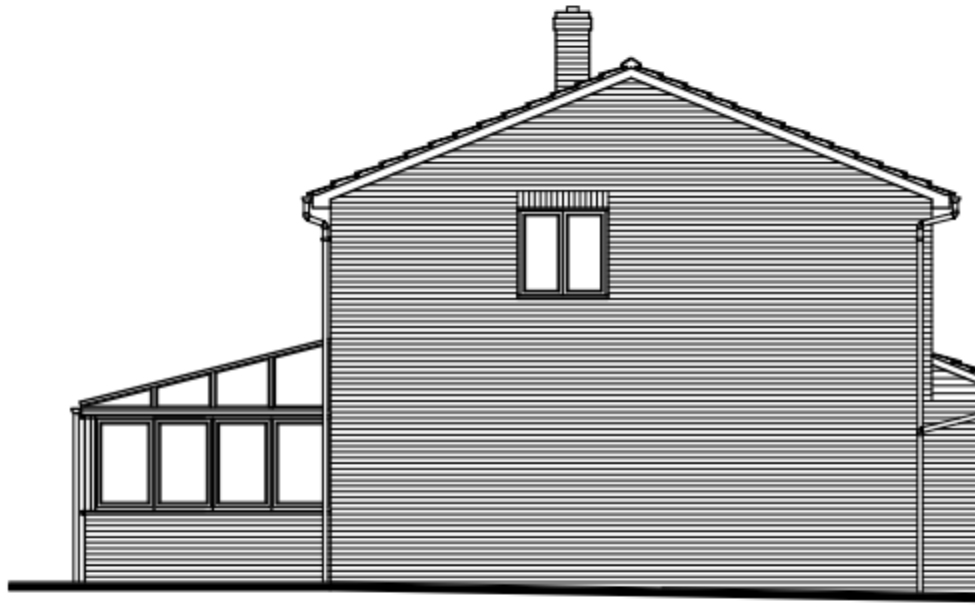


SIDE ELEVATION

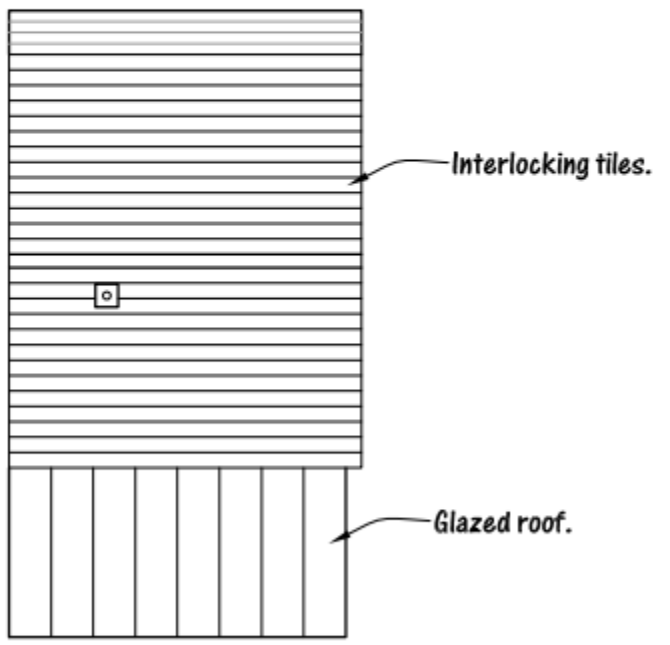


ROOF PLAN NTS

Adrian Caplen
ARCHITECTURAL DESIGN
Trooper Cottage
Honeycritch Lane
Froxfield
Hants. GU32 1BH
T: 01730 827897 E: adrian@troopercottage.co.uk
M: 07789 276310 W: troopercottage.co.uk

PROJECT
Mr. and Mrs. Jackson
2 ORCHARD GROVE,
COWPLAIN, HANTS. PO8 8TP

TITLE
EXISTING FLOOR PLANS,
ROOF PLAN AND ELEVATIONS.
.

DATE NOV 2010 SCALE 1:100@A3

DRAWING NO 2010-27-01