SCALE BAR METRES.
0 1 2 3 4 5

SCALE BAR 1:100 @ A3

Architectural Planning limited.
Building Designers & Surveyors.

PERMIT

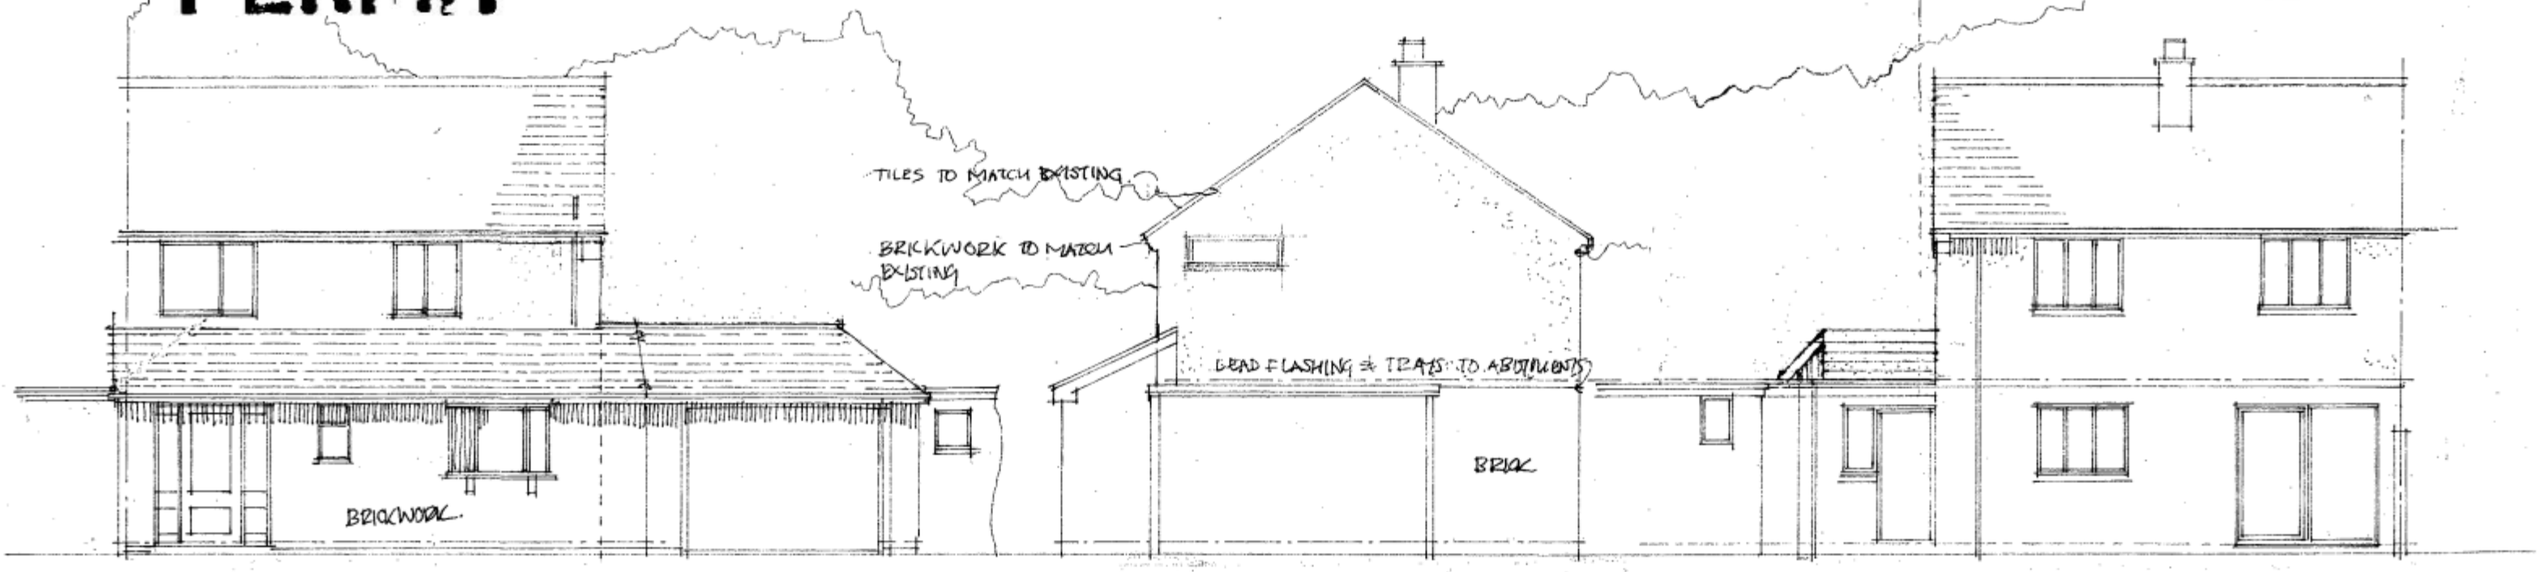

PROPOSED EAST ELEVATION. **PROPOSED NORTH ELEVATION** **PROPOSED WEST ELEVATION**

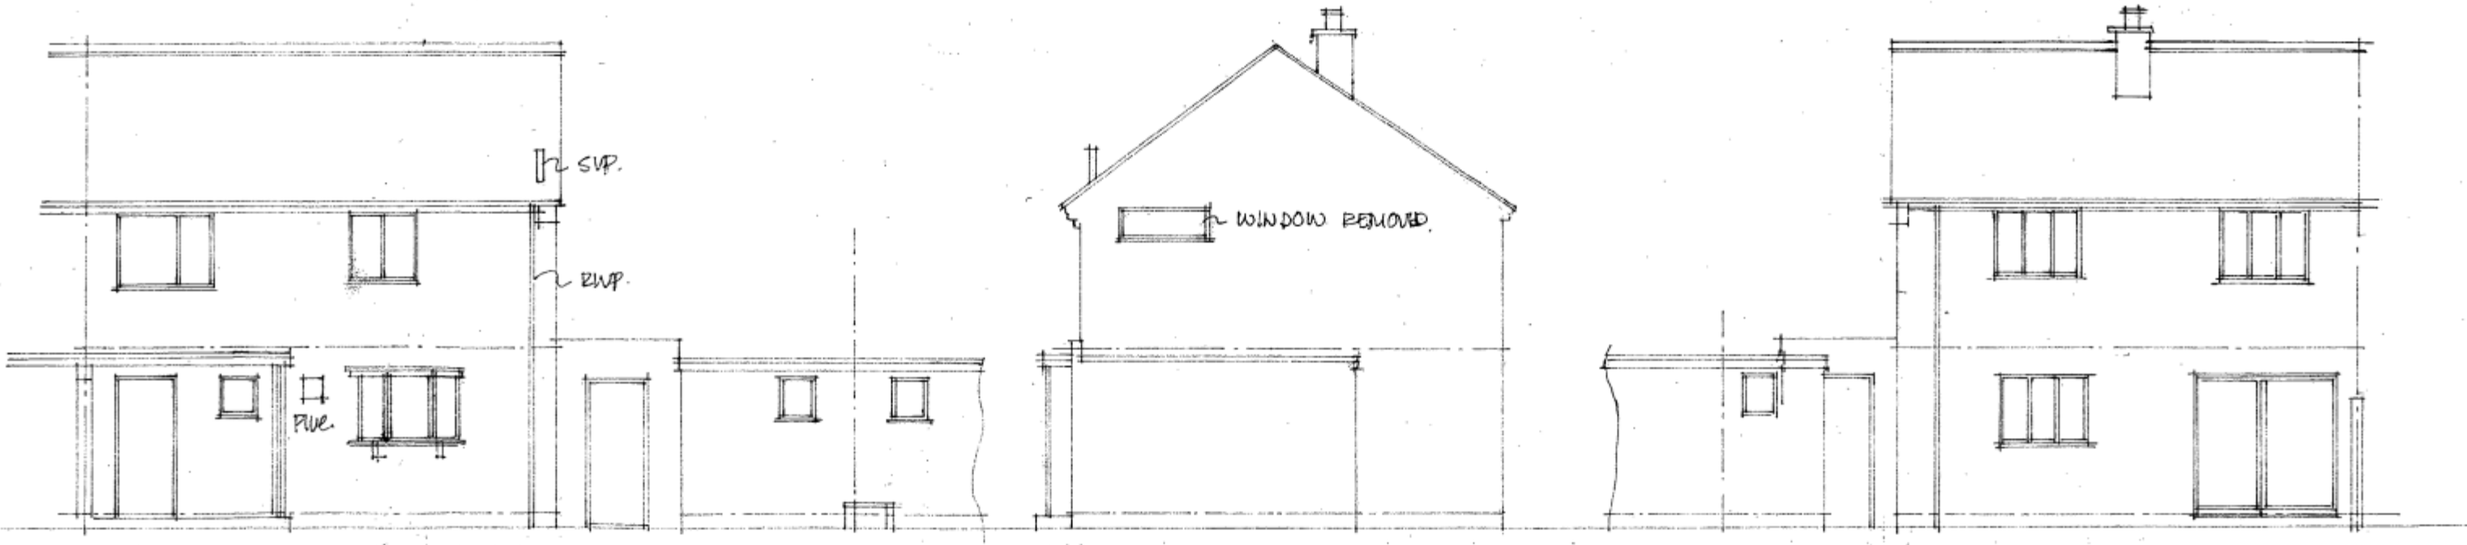

EXISTING EAST ELEVATION **EXISTING NORTH ELEVATION** **EXISTING WEST ELEVATION**

RECEIVED
23 AUG 2010
COUNCIL
HAVANT BOROUGH

RE: ALTERATIONS AND IMPROVEMENTS TO 7 IPING AVENUE, HAVANT, HAMPSHIRE : EXISTING AND PROPOSED ELEVATIONS
Scale 1: 100 May 2010. Drawing ref: Y2010 / 05 / 02.

REV A. : FIRST FLOOR ELEMENT REMOVED. 20/AUG/2010

Registered offices : 1a Nutbourne Road, Sandy Point, Hayling Island, Hampshire. PO11 9RT.
Residential, Commercial Building Surveyors & Designers, Project management & Administrators.
Telephone : 02392 463994, mobile : 07795 633100.
Registered in England No: 6738305.