




DO NOT SCALE OFF THIS DRAWING. USE FIGURED DIMENSIONS ONLY OR CONSULT THE DESIGNER.
ALL DIMENSIONS TO BE CHECKED ON SITE BY CONTRACTOR. ARCHITECT TO BE INFORMED OF ANY
VARIATIONS THAT MIGHT OCCUR BEFORE COMMENCEMENT OF WORK. ALL SHOP DRAWINGS SHALL
BE SENT TO DESIGNER FOR COMMENT BEFORE MANUFACTURE AND INSTALLATION. DRAWINGS
SHALL BE READ IN CONJUNCTION WITH ALL LATEST INFORMATION AND SPECIFICATION AS WELL AS
MECHANICAL AND STRUCTURAL ENGINEERING DRAWINGS.

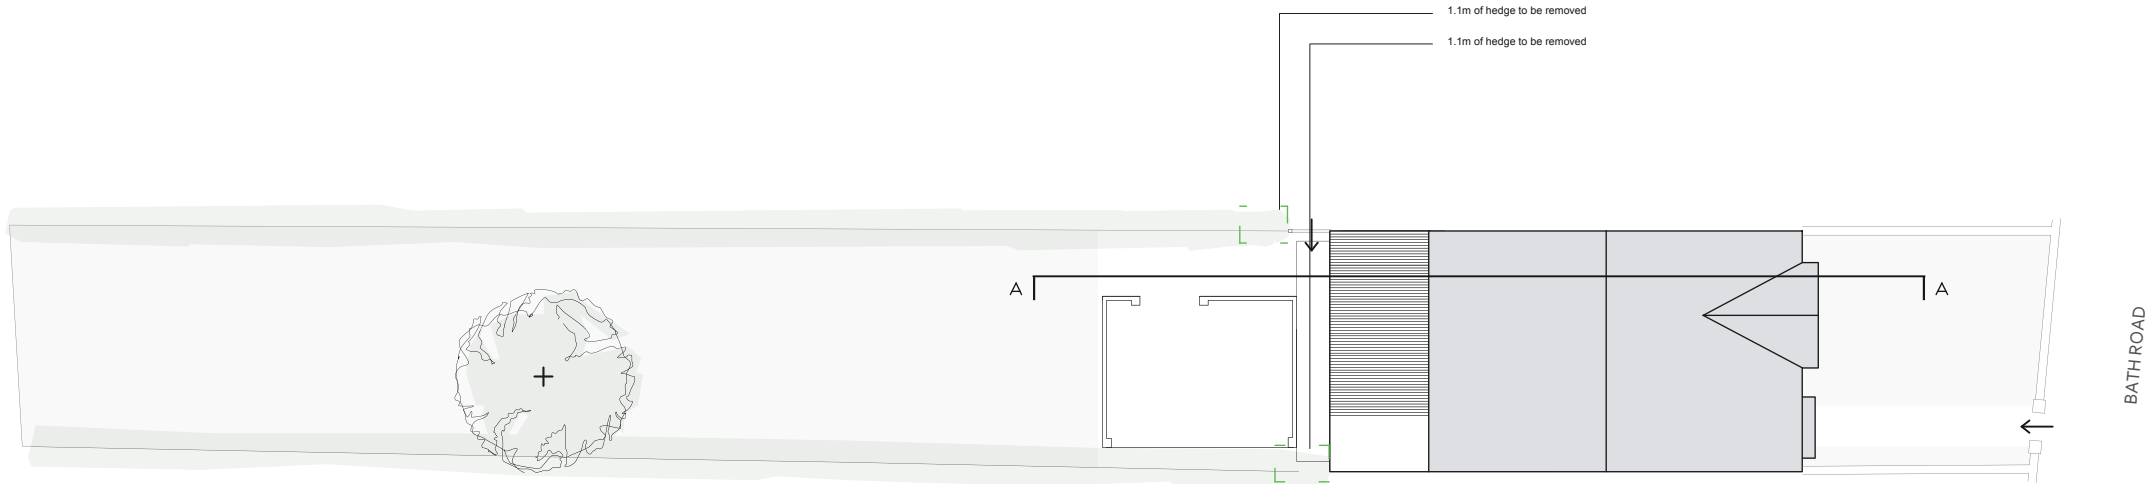


ROOF PLAN

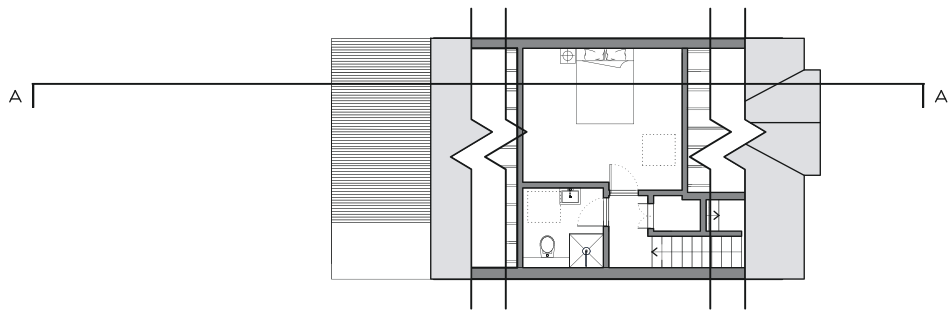

SECOND FLOOR PLAN

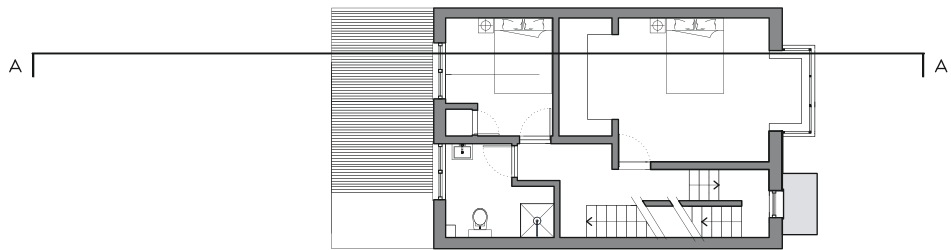

FIRST FLOOR PLAN

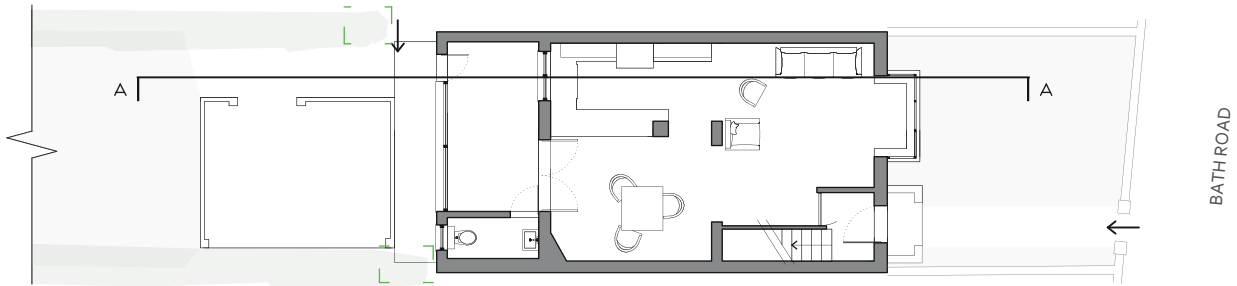

GROUND FLOOR PLAN