


PROPOSED FIRST FLOOR REAR ADDITION.
62, ST. MARYS ROAD, HAYLING ISLAND, HANTS.
FOR MR & MRS SHAYEGAN.

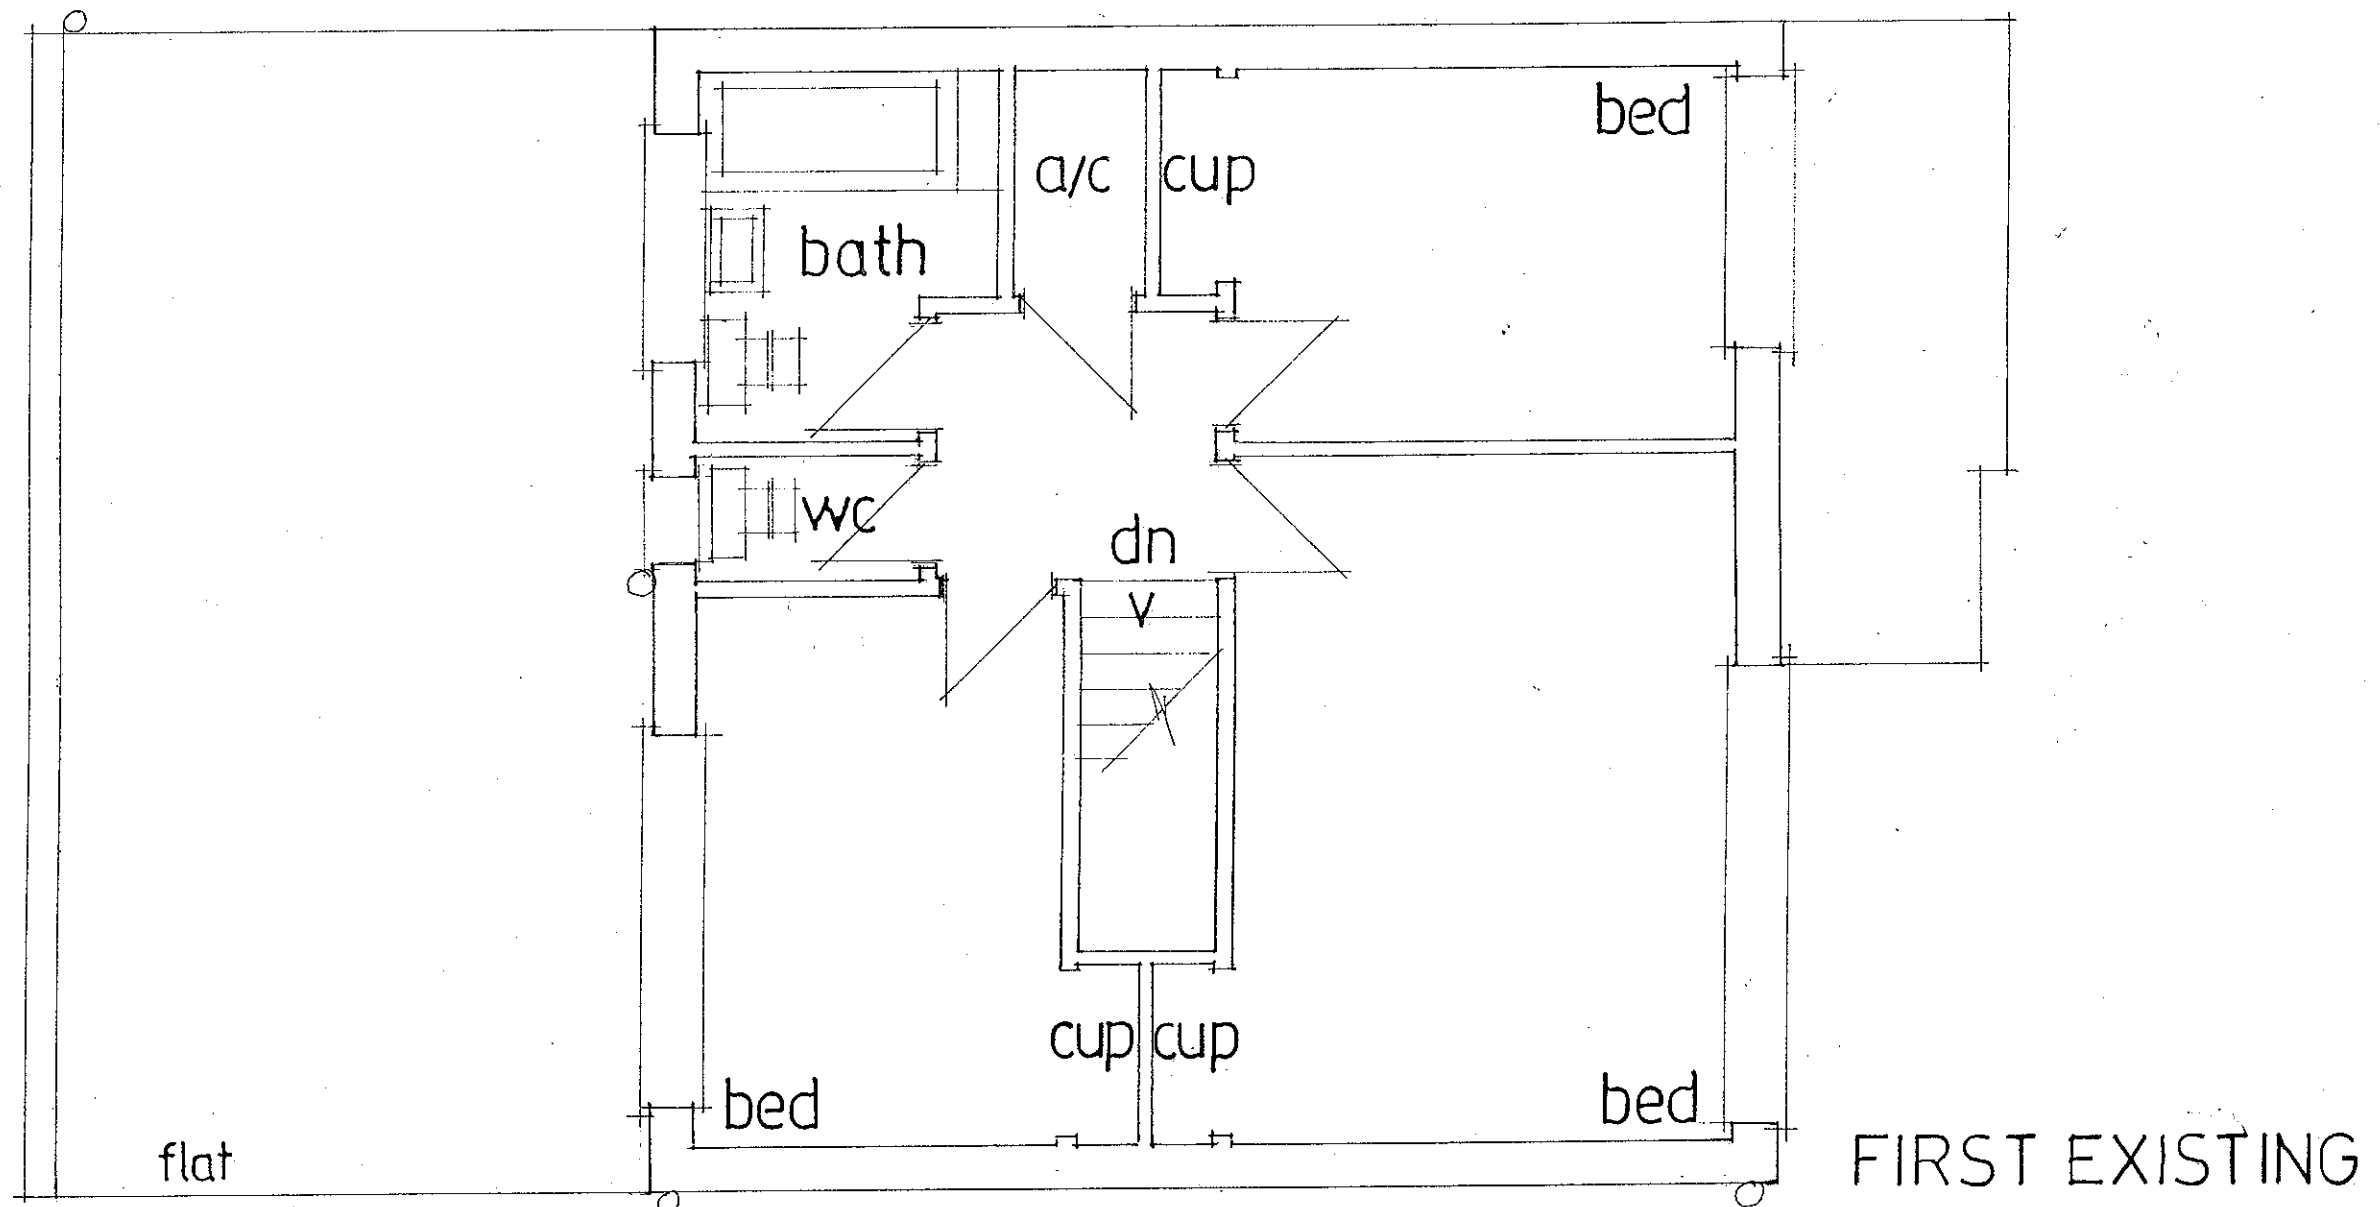

date nov 2012
 scale 1:50

PETER J. WALKER MRICS
 CHARTERED SURVEYOR
 182 SEAFRONT, HAYLING ISLAND, HANTS
 PO11 9 AN

TEL: 02392 467571