




F R O N T E L E V A T I O N

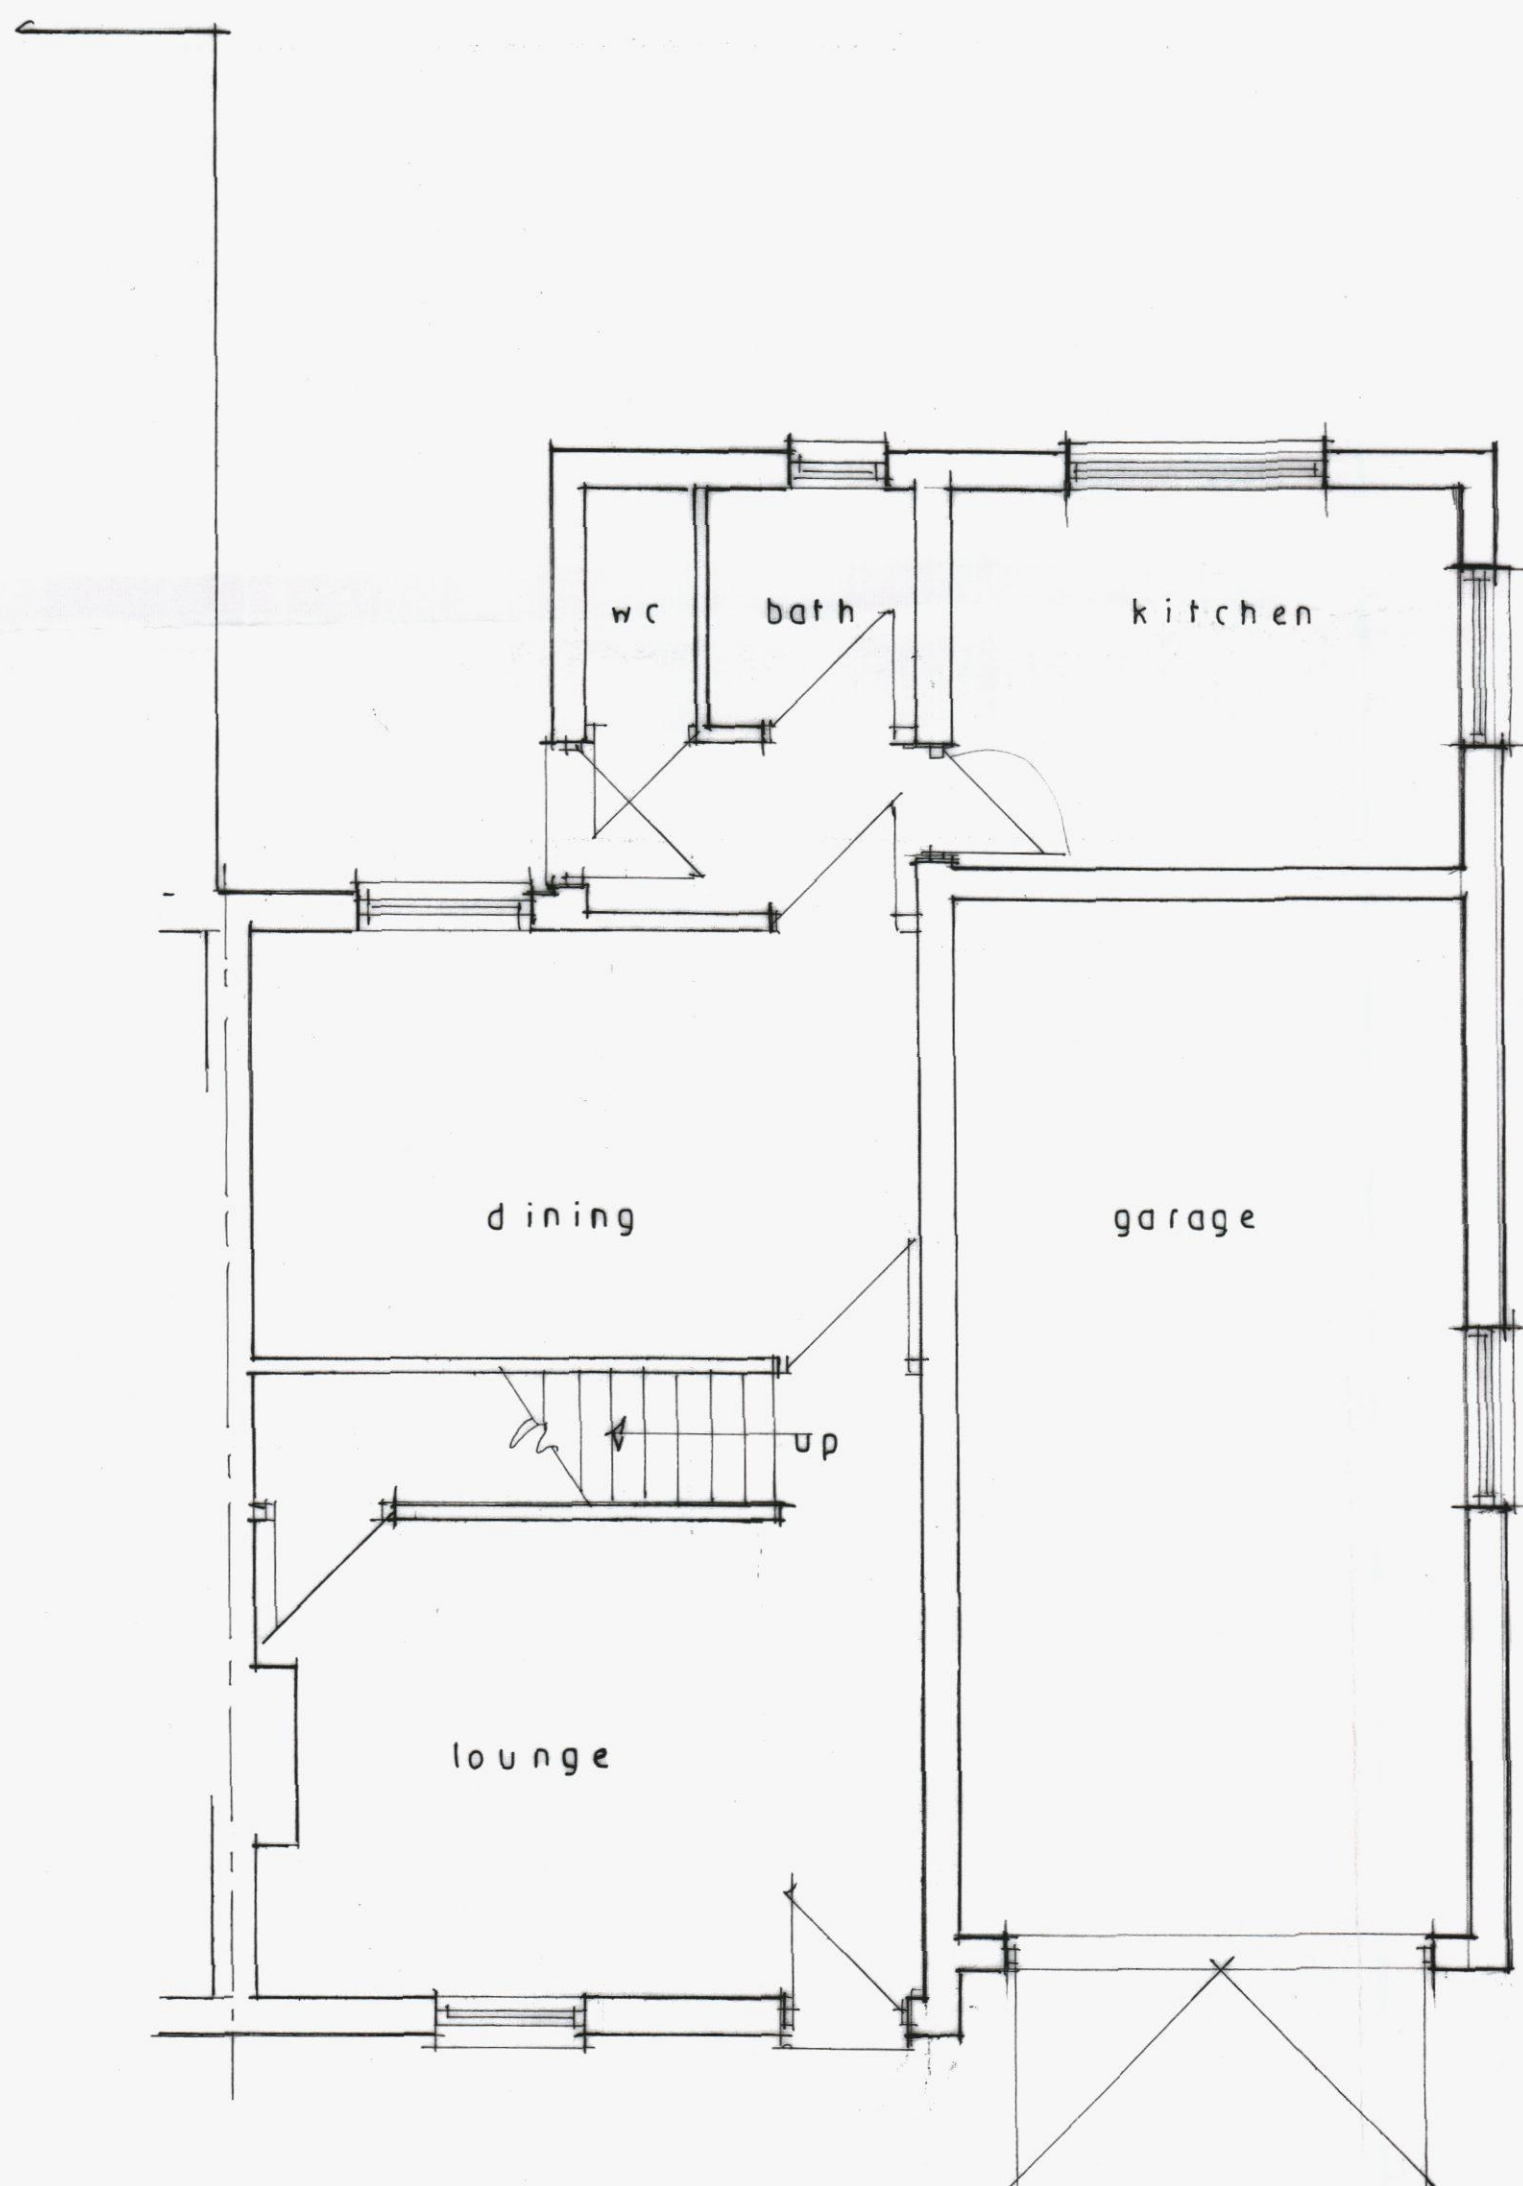

G R O U N D F L O O R P L A N

boundary

HAVANT BOROUGH
COUNCIL
28 SEP 2012
RECEIVED

3 LEGION ROAD
HAYLING ISLAND
HANTS

EXISTING PLAN /
ELEVATION

SCALE 1:50

DRG. No 1