HAVANT BOROUGH COUNCIL
23 AUG 2011
RECEIVED

APPROVED

Scale 1:200

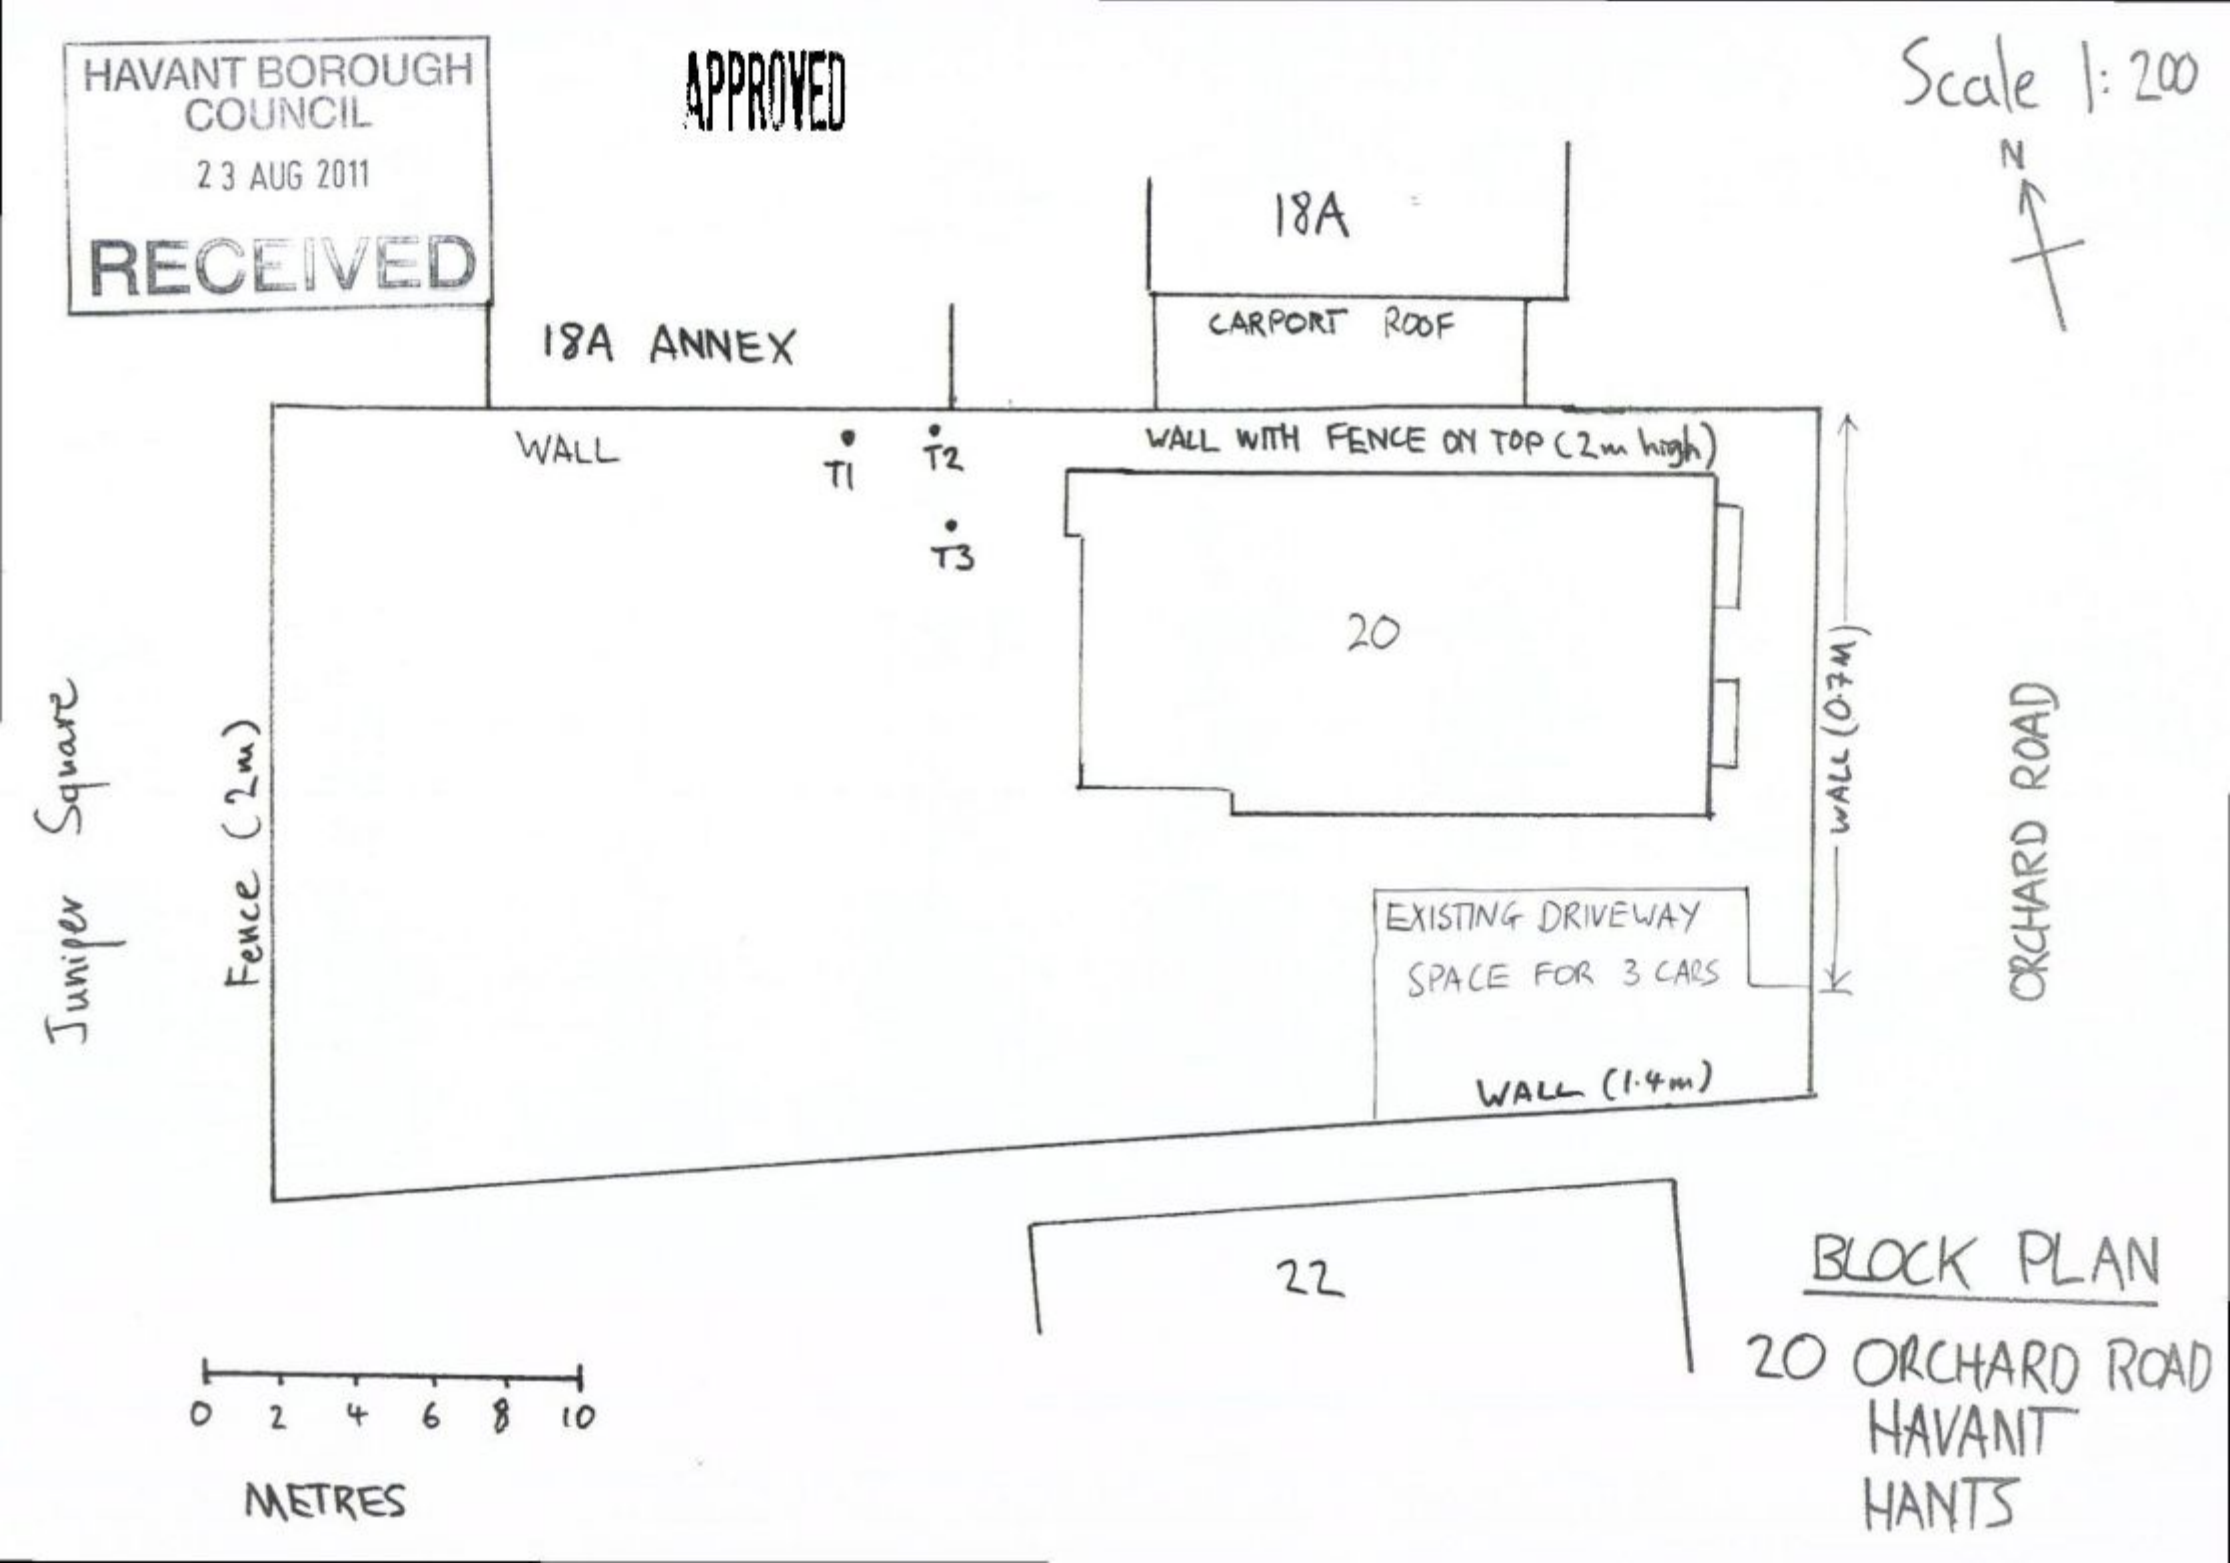

BLOCK PLAN

20 ORCHARD ROAD
HAVANT
HANTS