PERMIT

PROPOSED CONSERVATORY.
2B, ROOK FARM WAY, HAYLING I. HANTS.
FOR MR& MRS D.STIRLING.

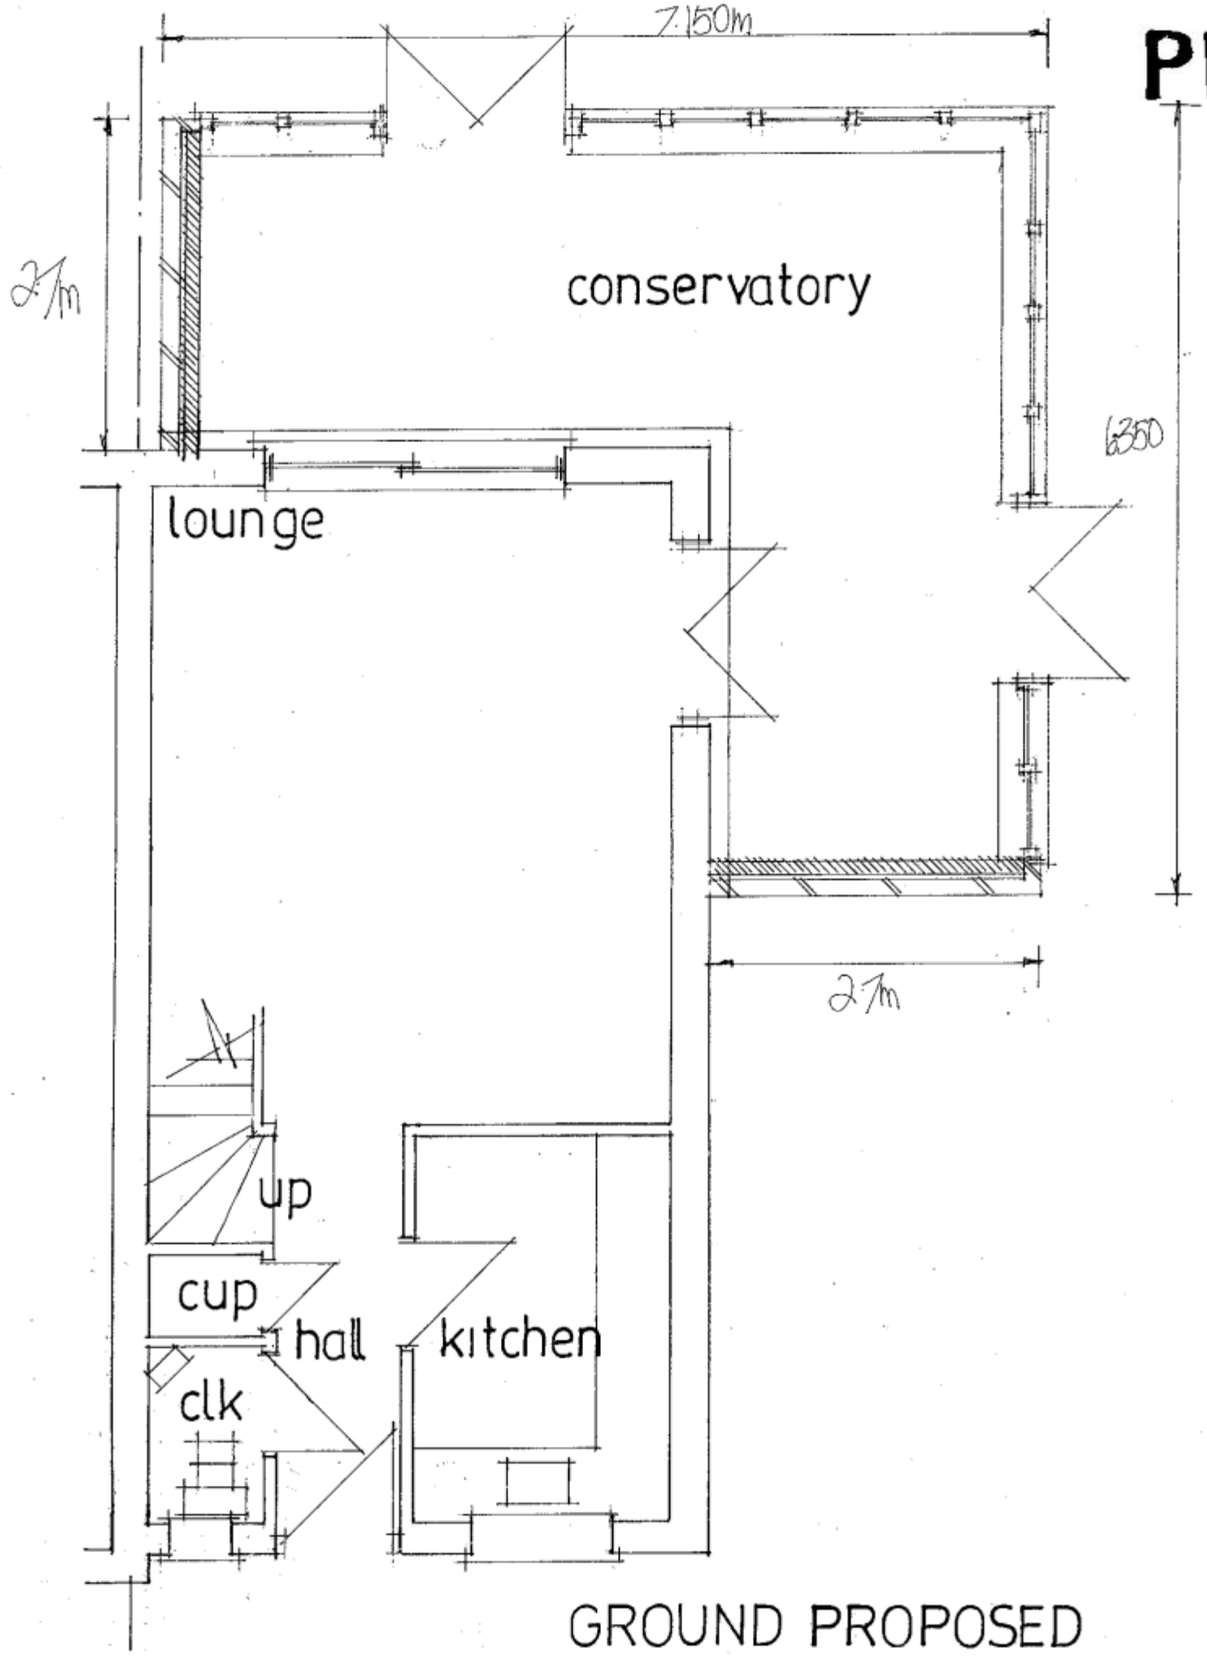

GROUND PROPOSED

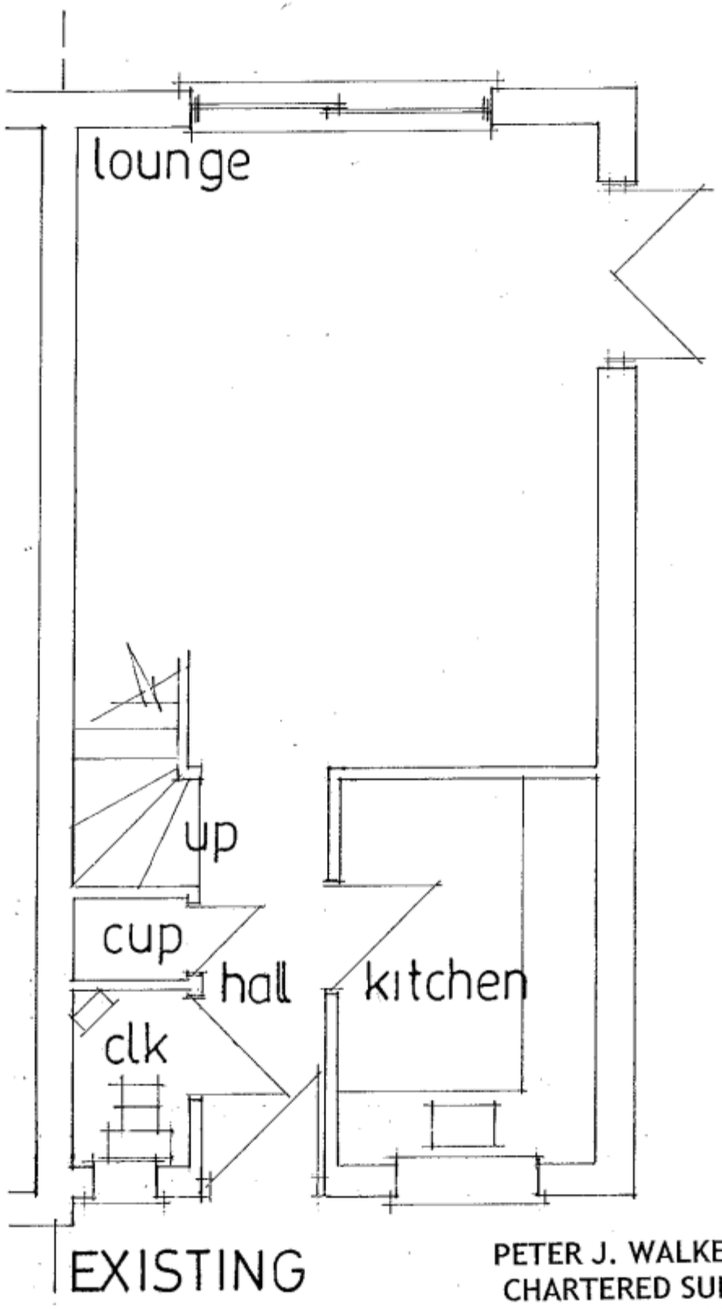

EXISTING

date april 11
scale 1·50

PETER J. WALKER MRICS
CHARTERED SURVEYOR
182 SEAFRONT, HAYLING ISLAND, HANTS
PO11 9 AN

TEL: 02392 467571