



plot 2

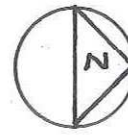


project	Bedhampton Arts Centre Havant Road Bedhampton
client	Grand Holdings Limited
title	Tree Survey & Root Protection Area Plan
dwng no.	BJH.01/02
scale	1:100 @ A3
date	January 2013
job no	0620
drawn by	bjh
Bernie Harverson M.Arb. 3 foxcombe cottages • south harting • west sussex • GU31 5pl tel: 01730 825297 • mob: 07875 520881 • email: bernie.harverson@virgin.net • VAT Reg No. 891 5066 16	



Key:

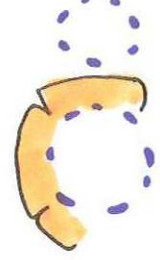

- = Root Protection Area in accordance with BS5837 recommendations.
 - = The crown spread exceeds the recommended RPA – it will therefore be necessary to either increase the RPA to encompass the full crown or alternatively undertake facilitation pruning works
- N.B.** - these options are only applicable if the tree is to be retained.

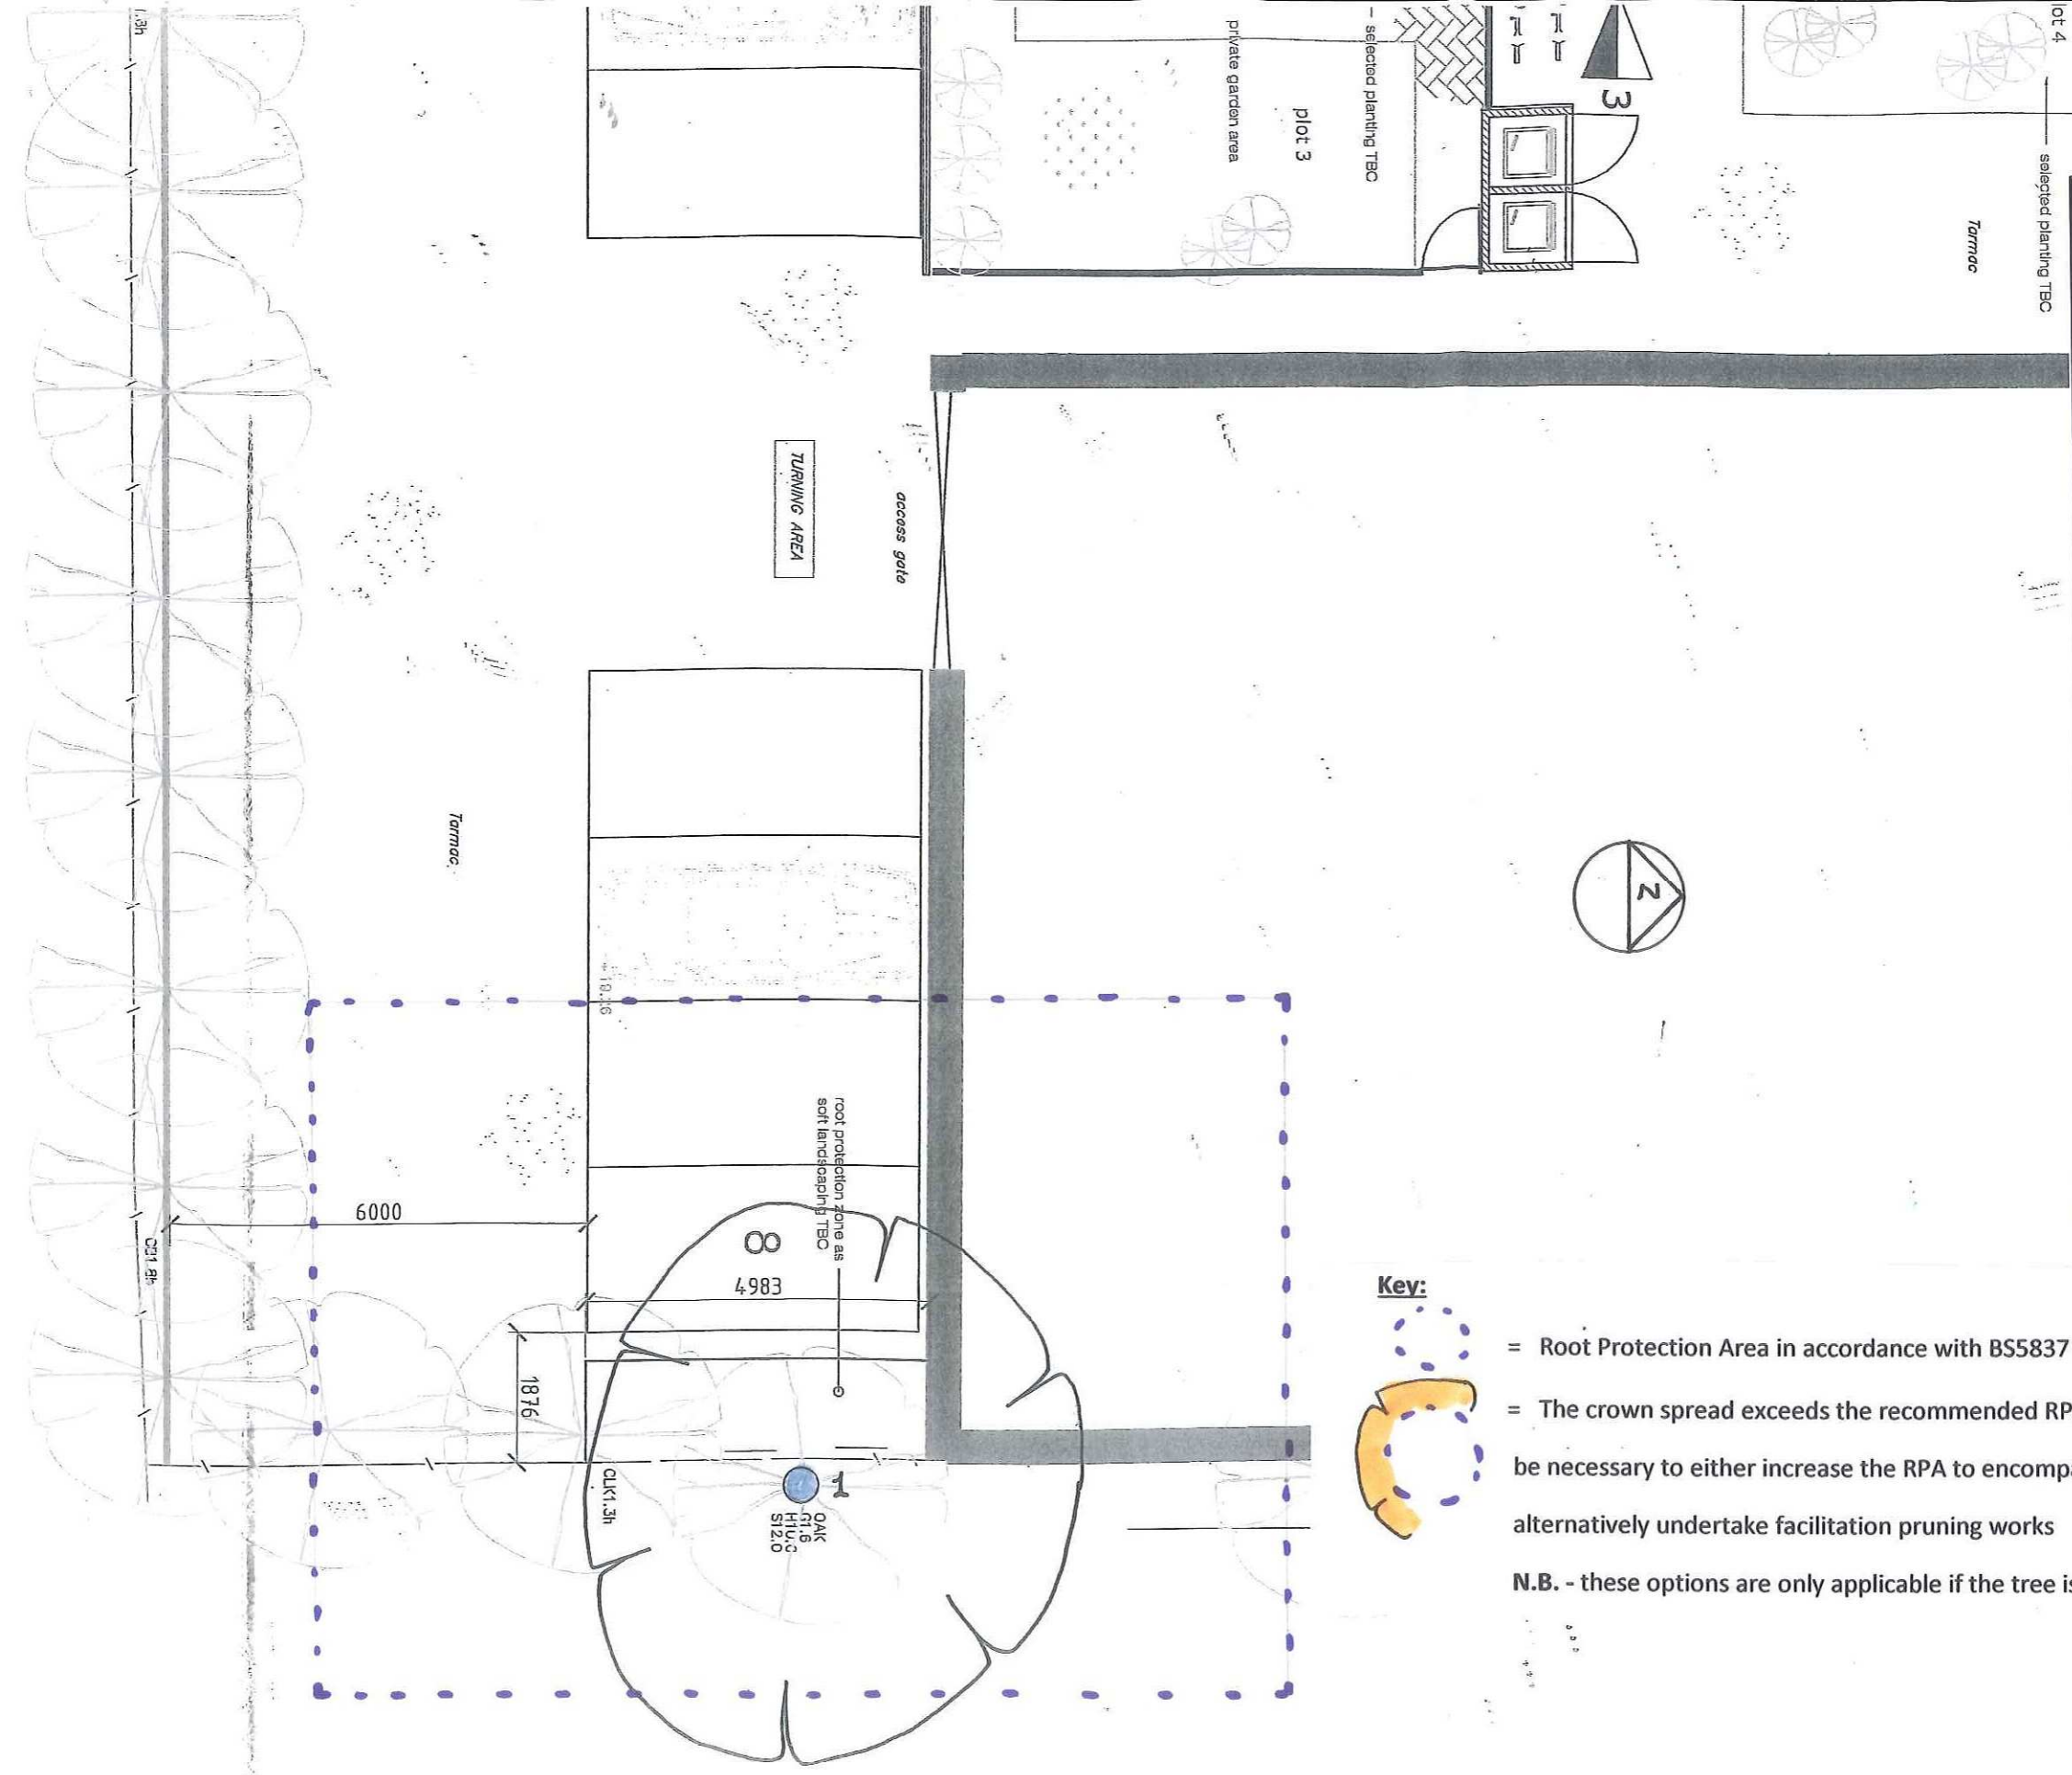


plot 2




project	Bedhampton Arts Centre Havant Road Bedhampton
client	Grand Holdings Limited
title	Tree Retentions & Removals Plan
dwng no.	BJH.03
scale	1:100 @ A3
date	January 2013
job no	0620
drawn by	bjh

Bernie Harverson M.Arb.
3 foxcombe cottages • south hants • west sussex • GU31 5PL
tel: 01730 825297 • mob: 07875 520881 • email: bernie.harverson@virgin.net • VAT Reg No. 881 5056 16

Key:

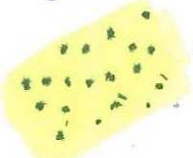-  = Trees which are retained and protected
-  = Root Protection Area in accordance with BS5837 recommendations.
-  = There will need to be a 'No Dig' form of construction and a porous form of surfacing used in this area

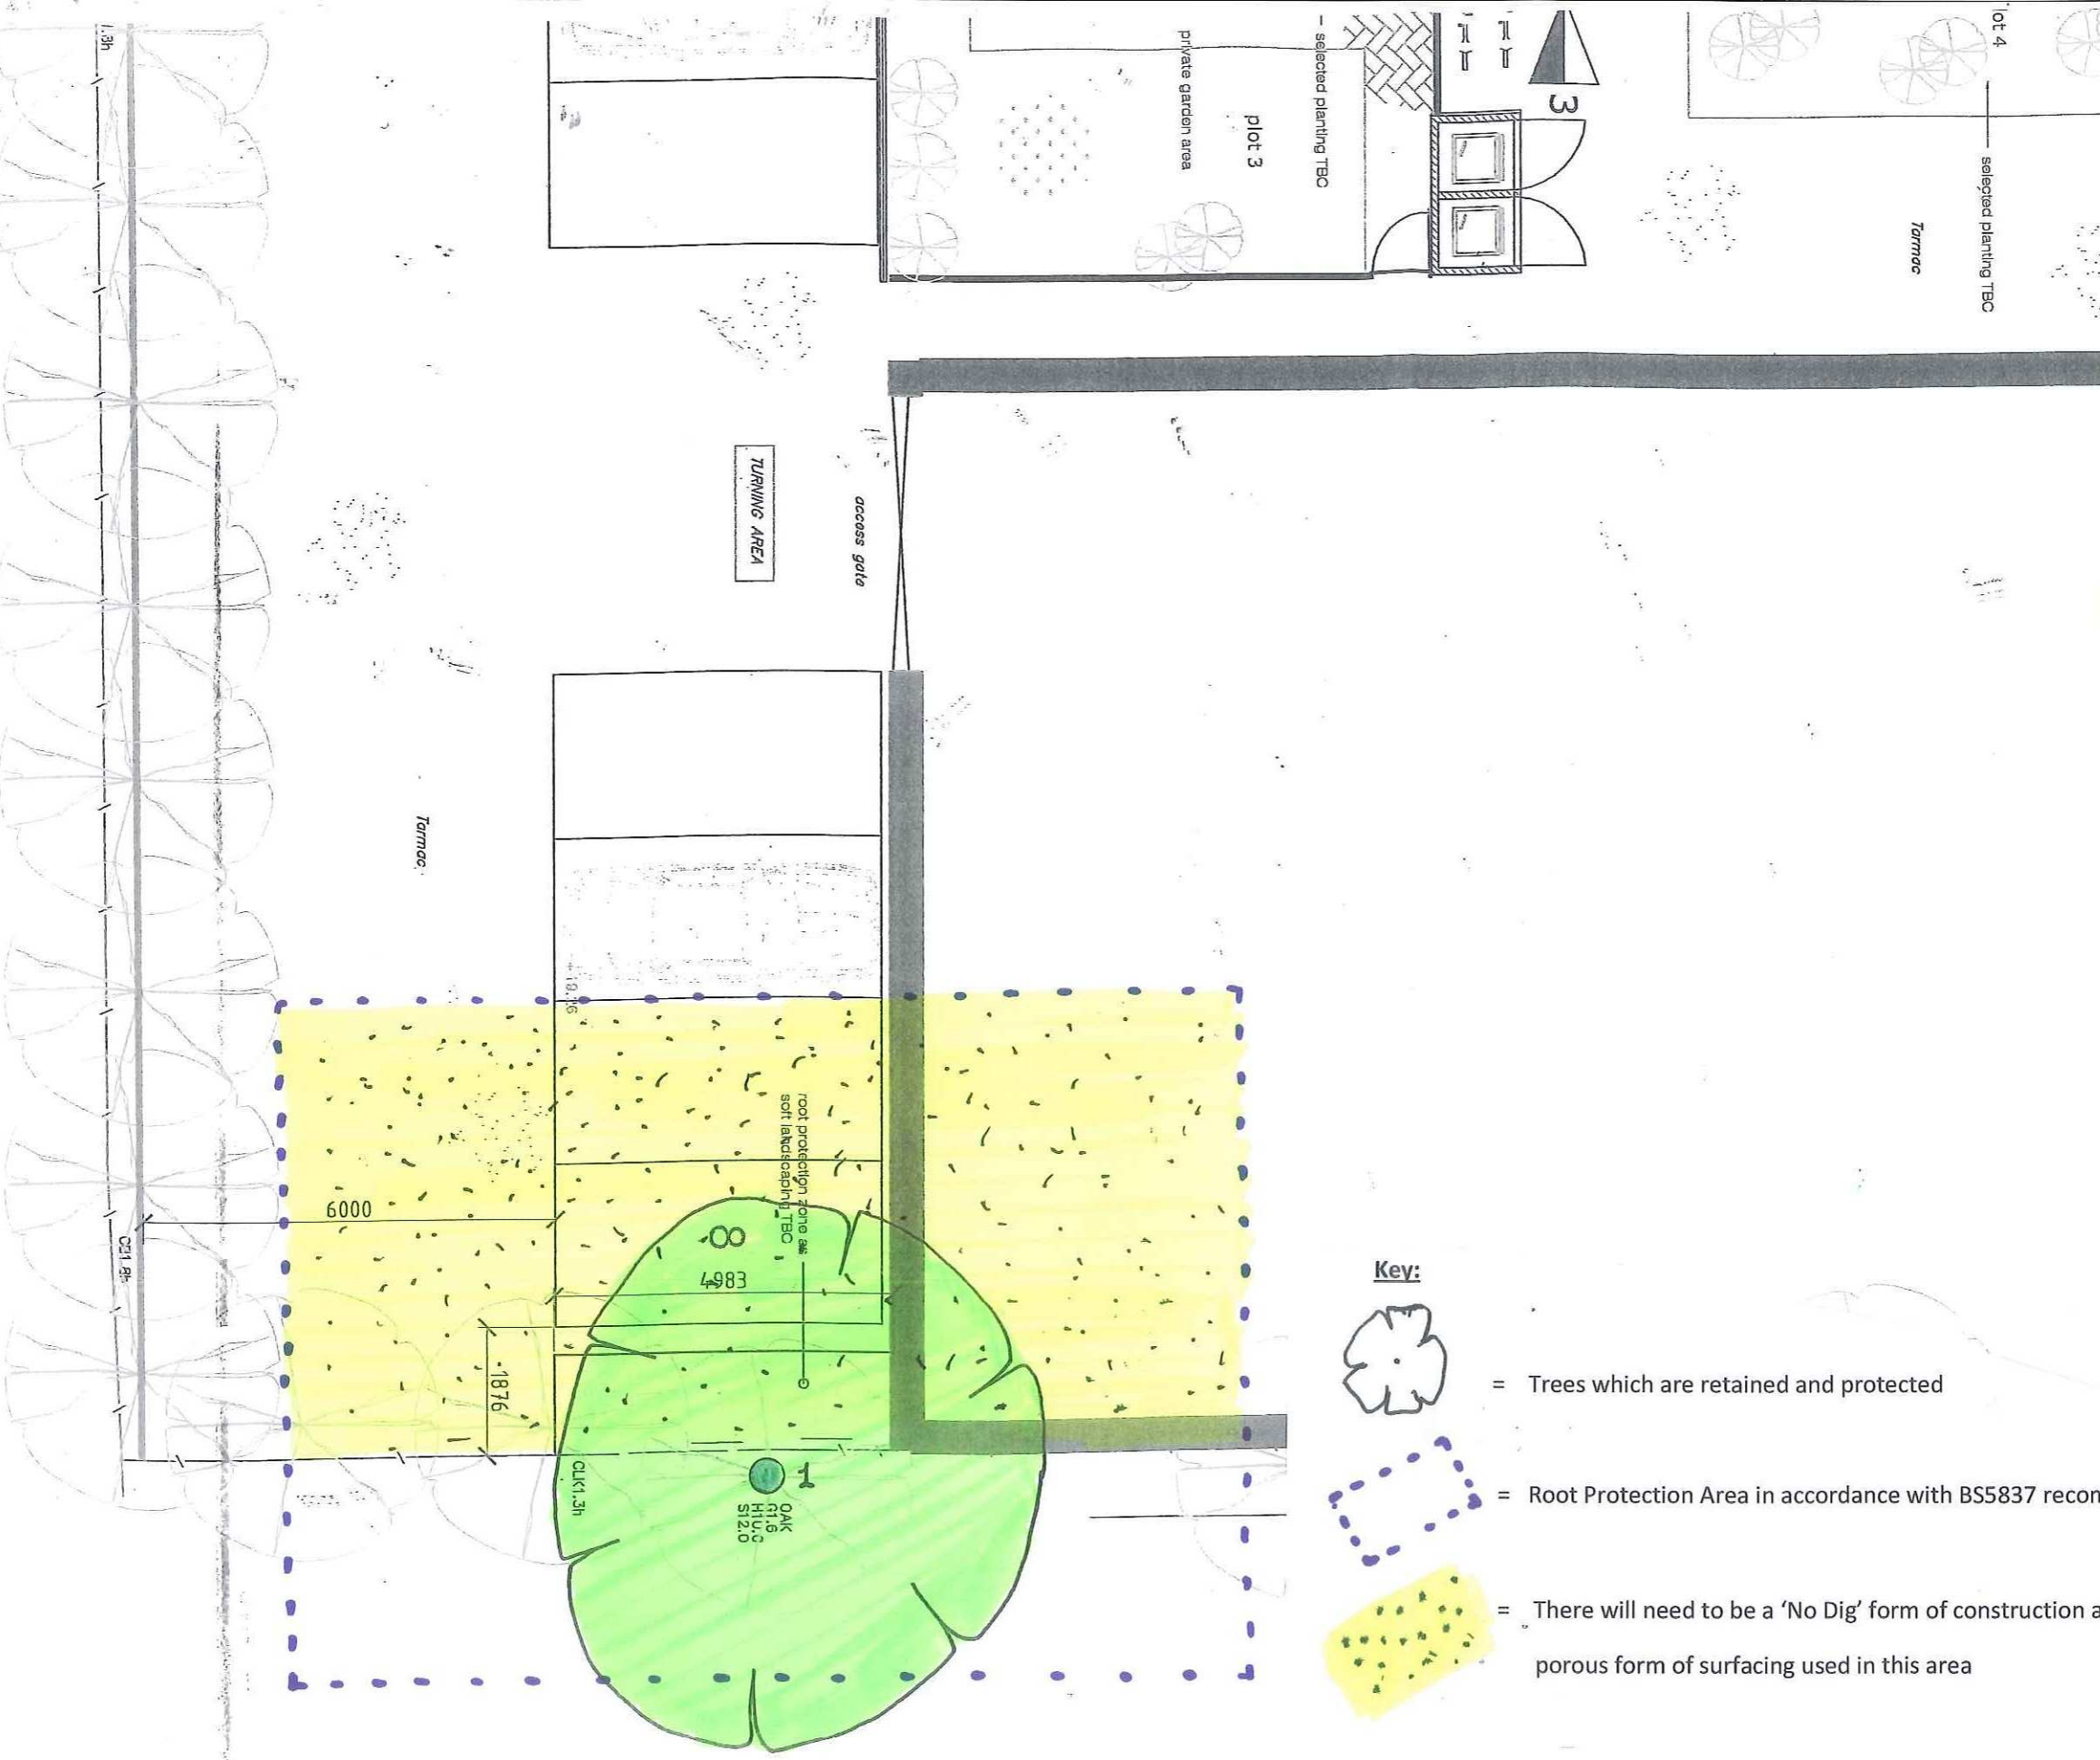

plot 2




Bernie Harverson
arboricultural consultant


project	Bedhampton Arts Centre Havant Road Bedhampton
client	Grand Holdings Limited
title	Tree Protection Plan
dwng no.	BJH.04
scale	1:100 @ A3
date	January 2013
job no	0620
drawn by	bjh

Bernie Harverson M.Arb.
3 Foxcombe cottages • south haring • west sussex • GU31 5PL
tel: 01730 825297 • mob: 07875 520881 • email: bernie.harverson@virgin.net • VAT Reg No. 861 5056 16

NATIONAL TREES & AUTOCARE

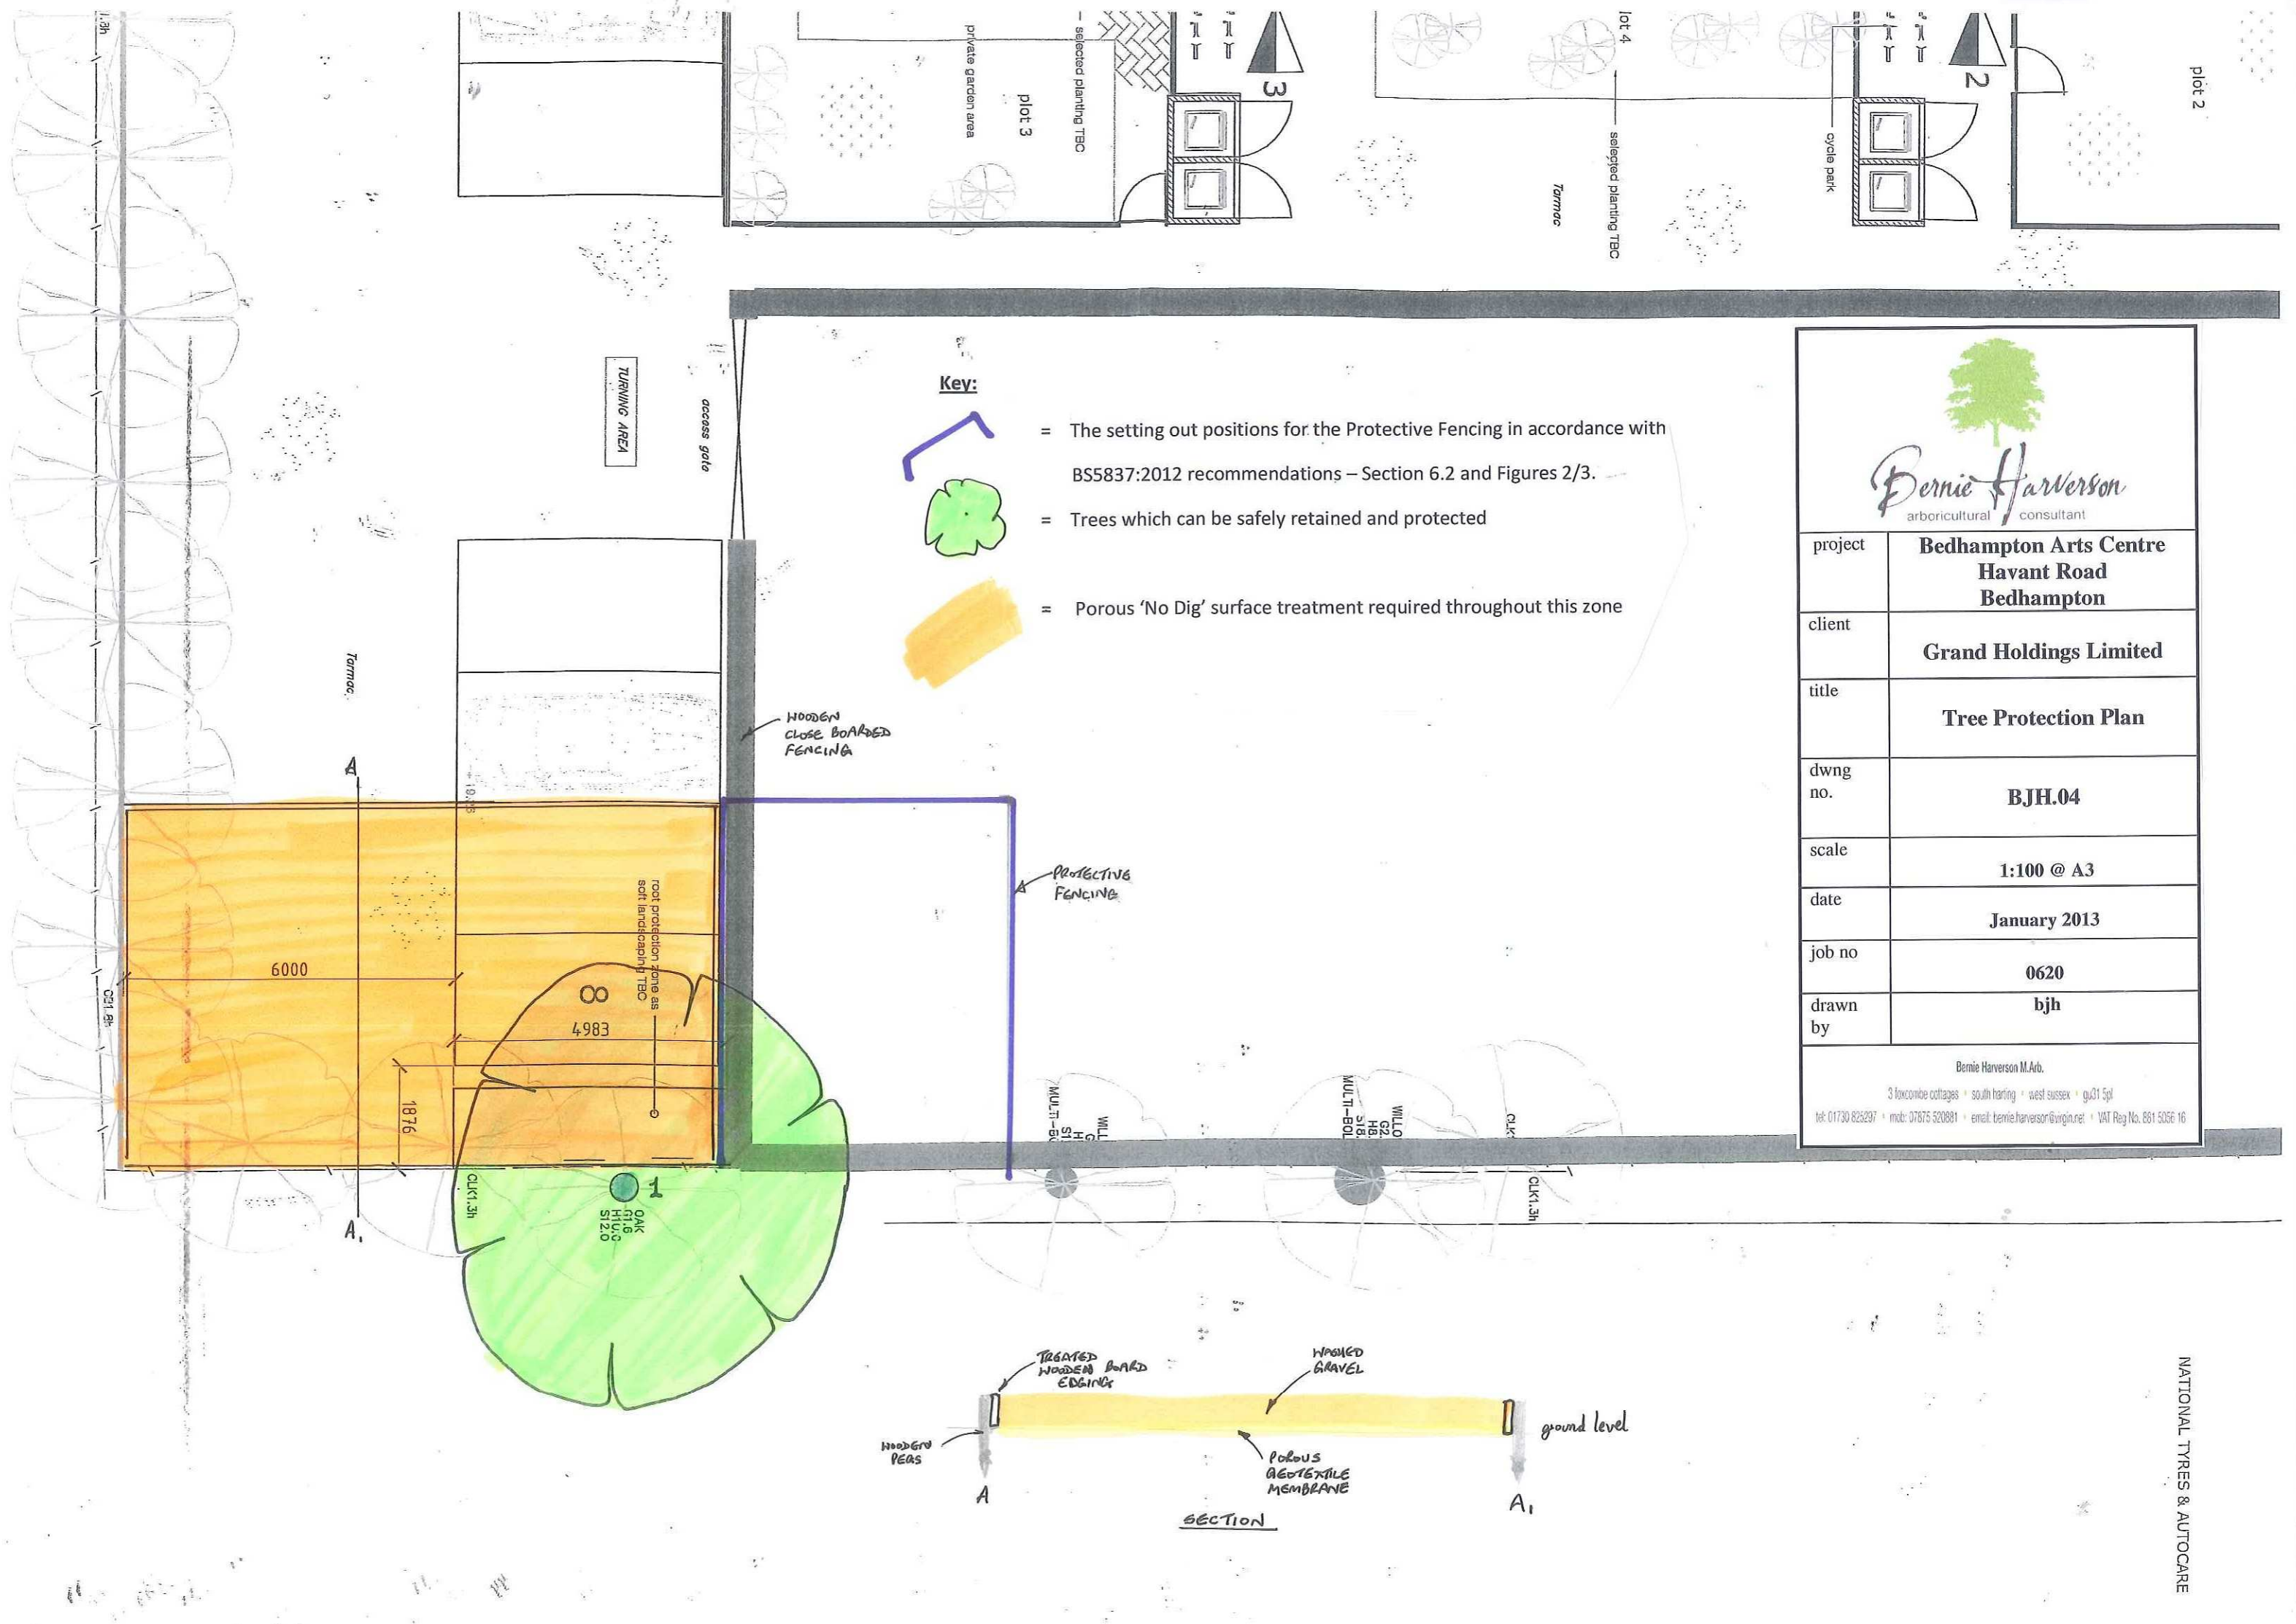

Key:

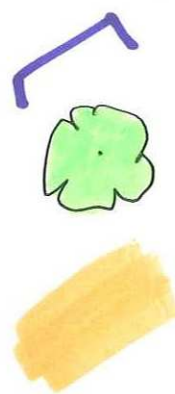

- = The setting out positions for the Protective Fencing in accordance with BS5837:2012 recommendations – Section 6.2 and Figures 2/3.
- = Trees which can be safely retained and protected
- = Porous 'No Dig' surface treatment required throughout this zone

WOODEN CLOSE BOARDED FENCING

PROTECTIVE FENCING

