


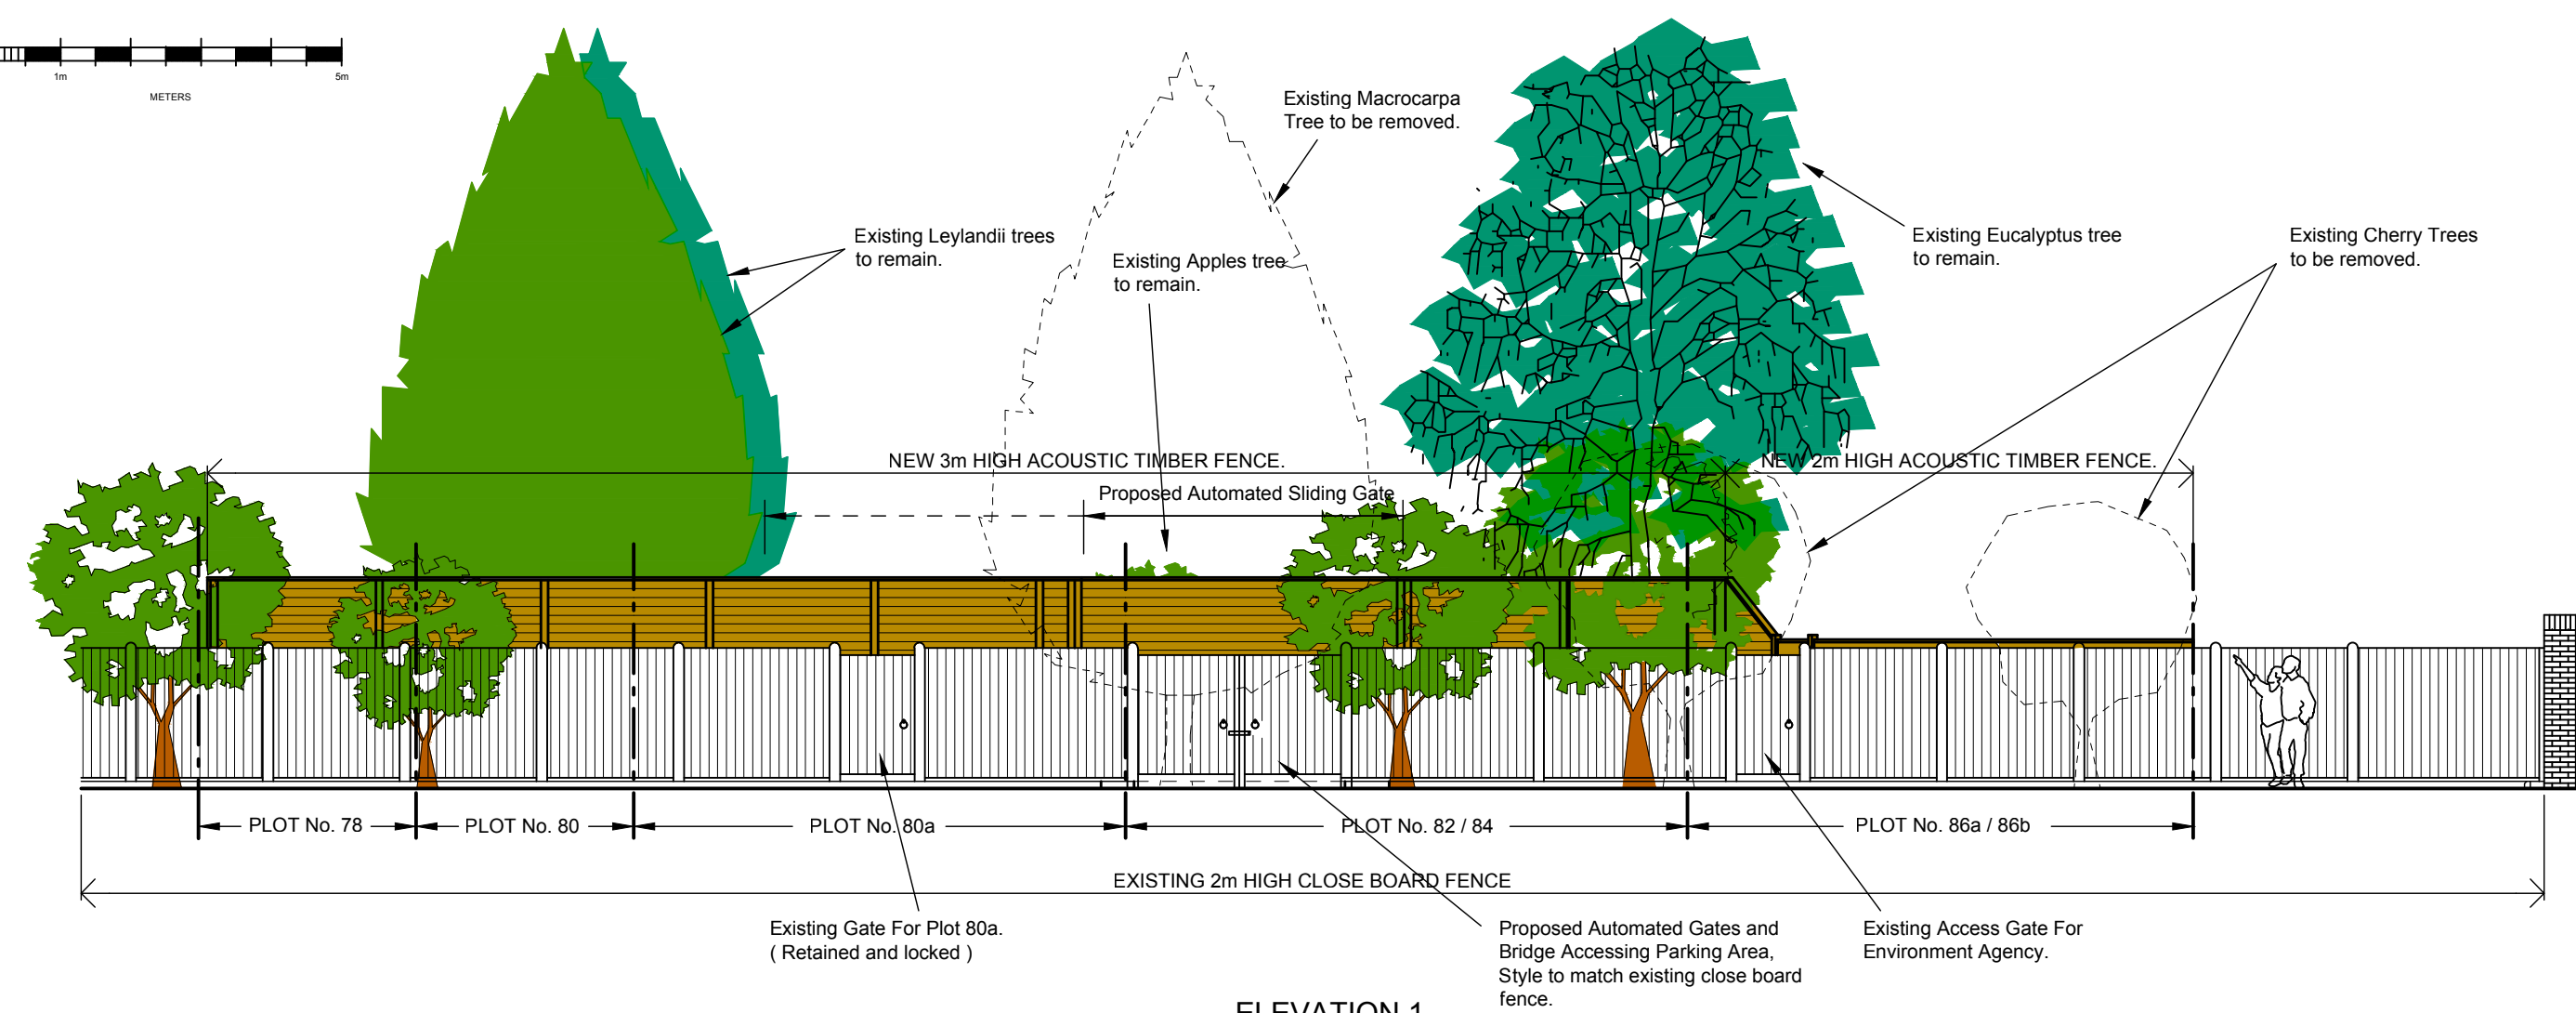


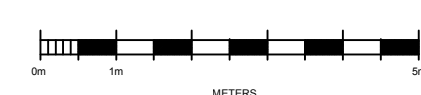


ELEVATION 1
(1:100)

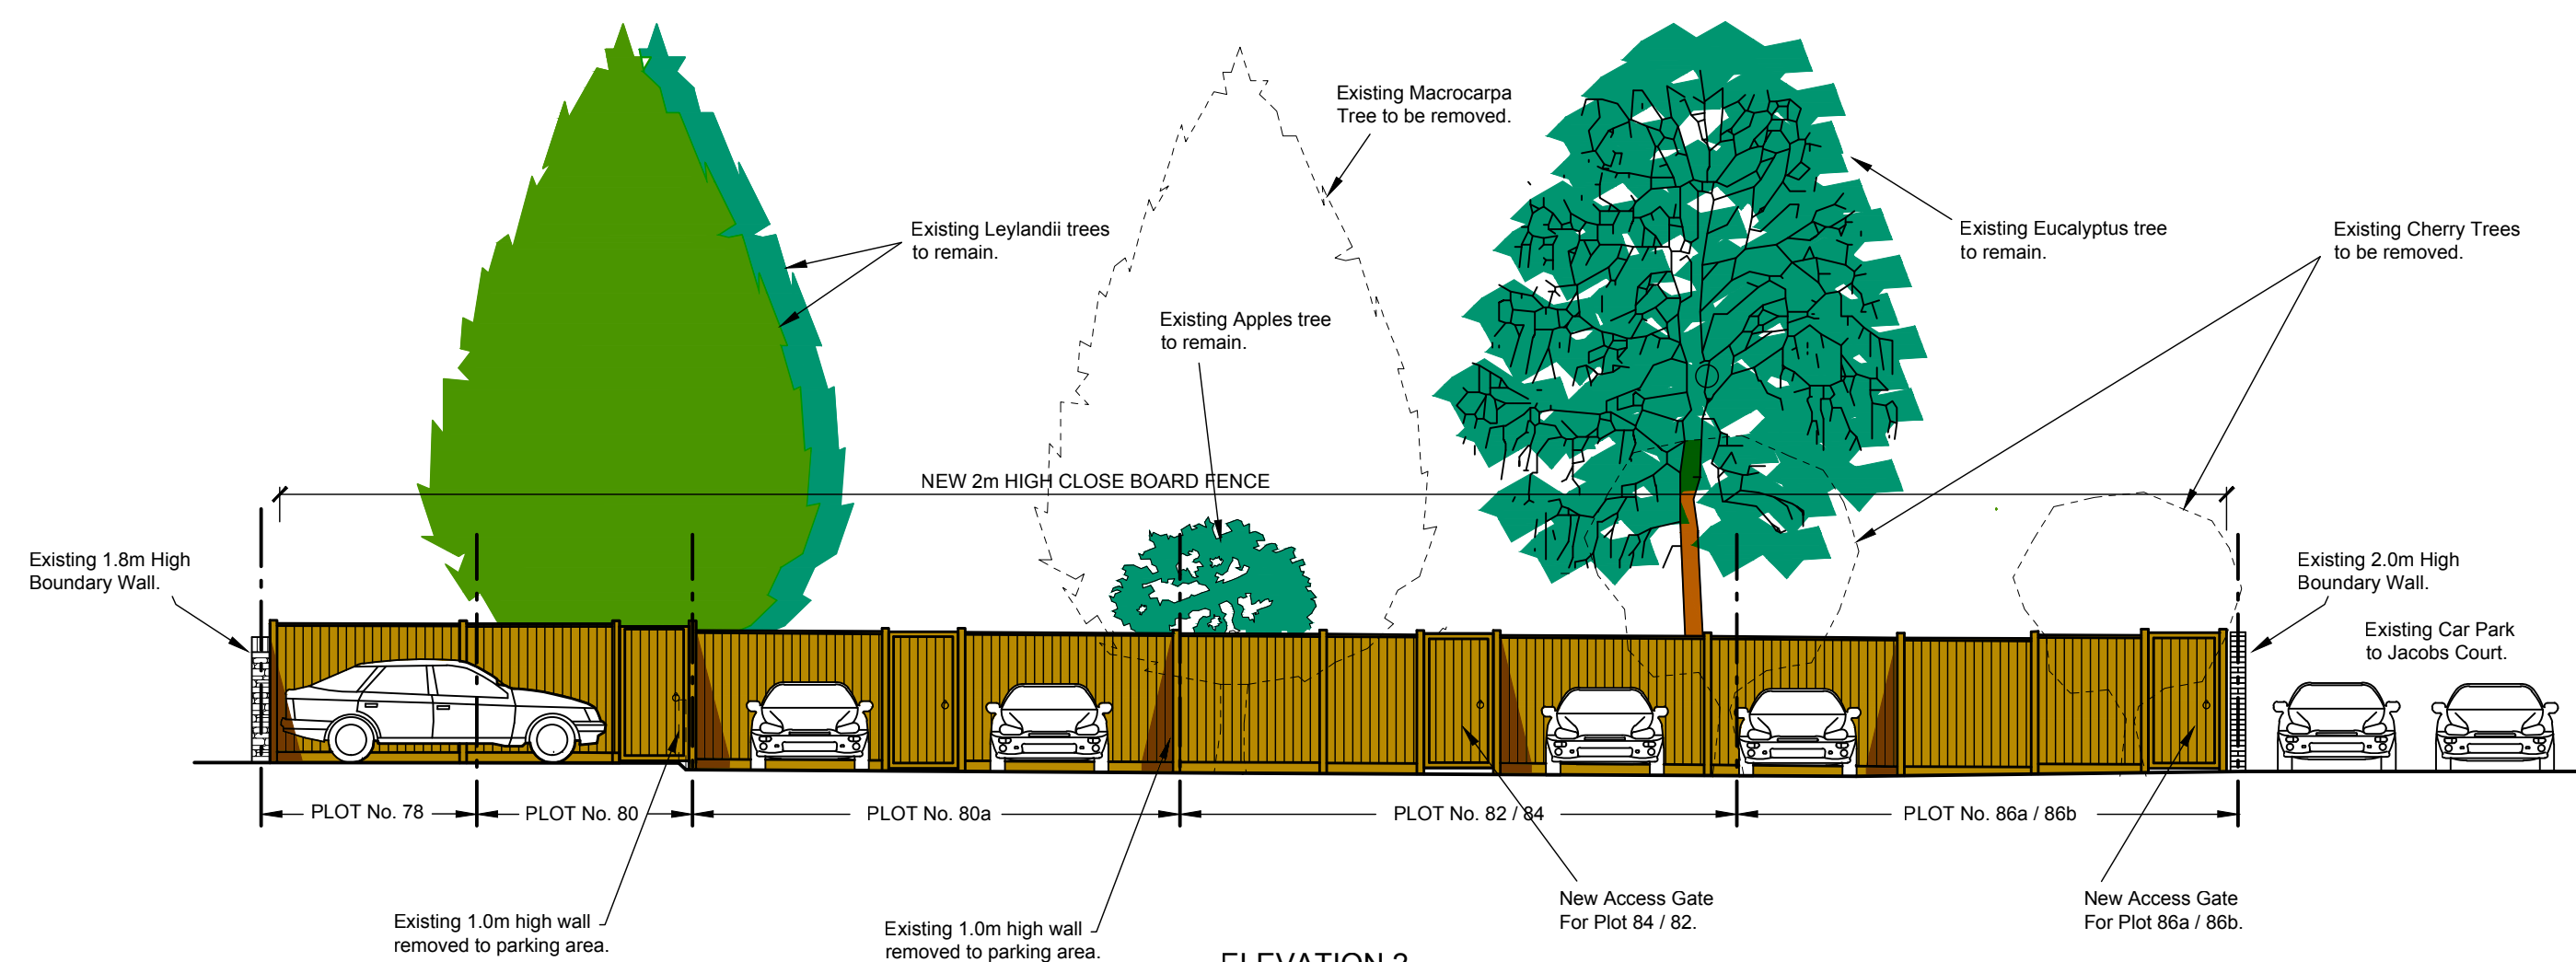

ELEVATION 2
(1:100)

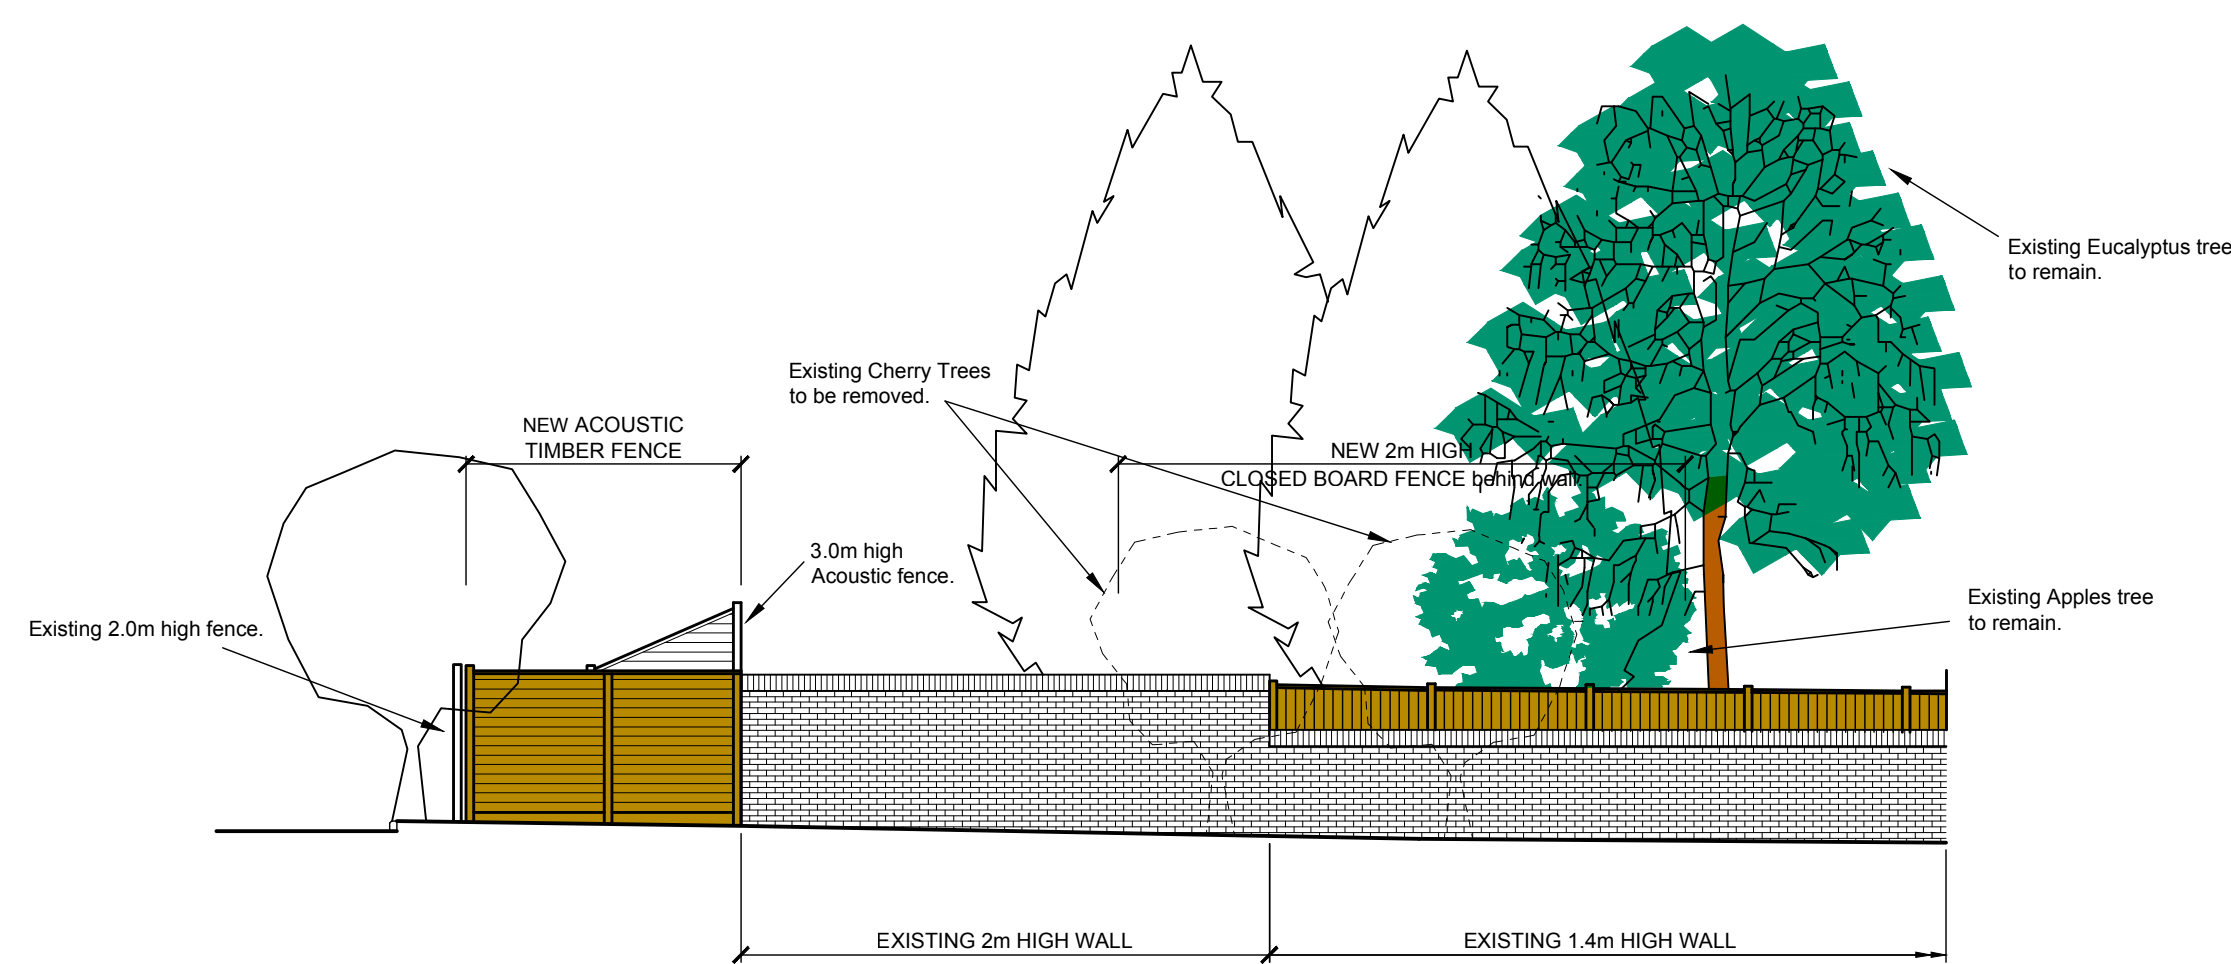

ELEVATION 3
(1:100)

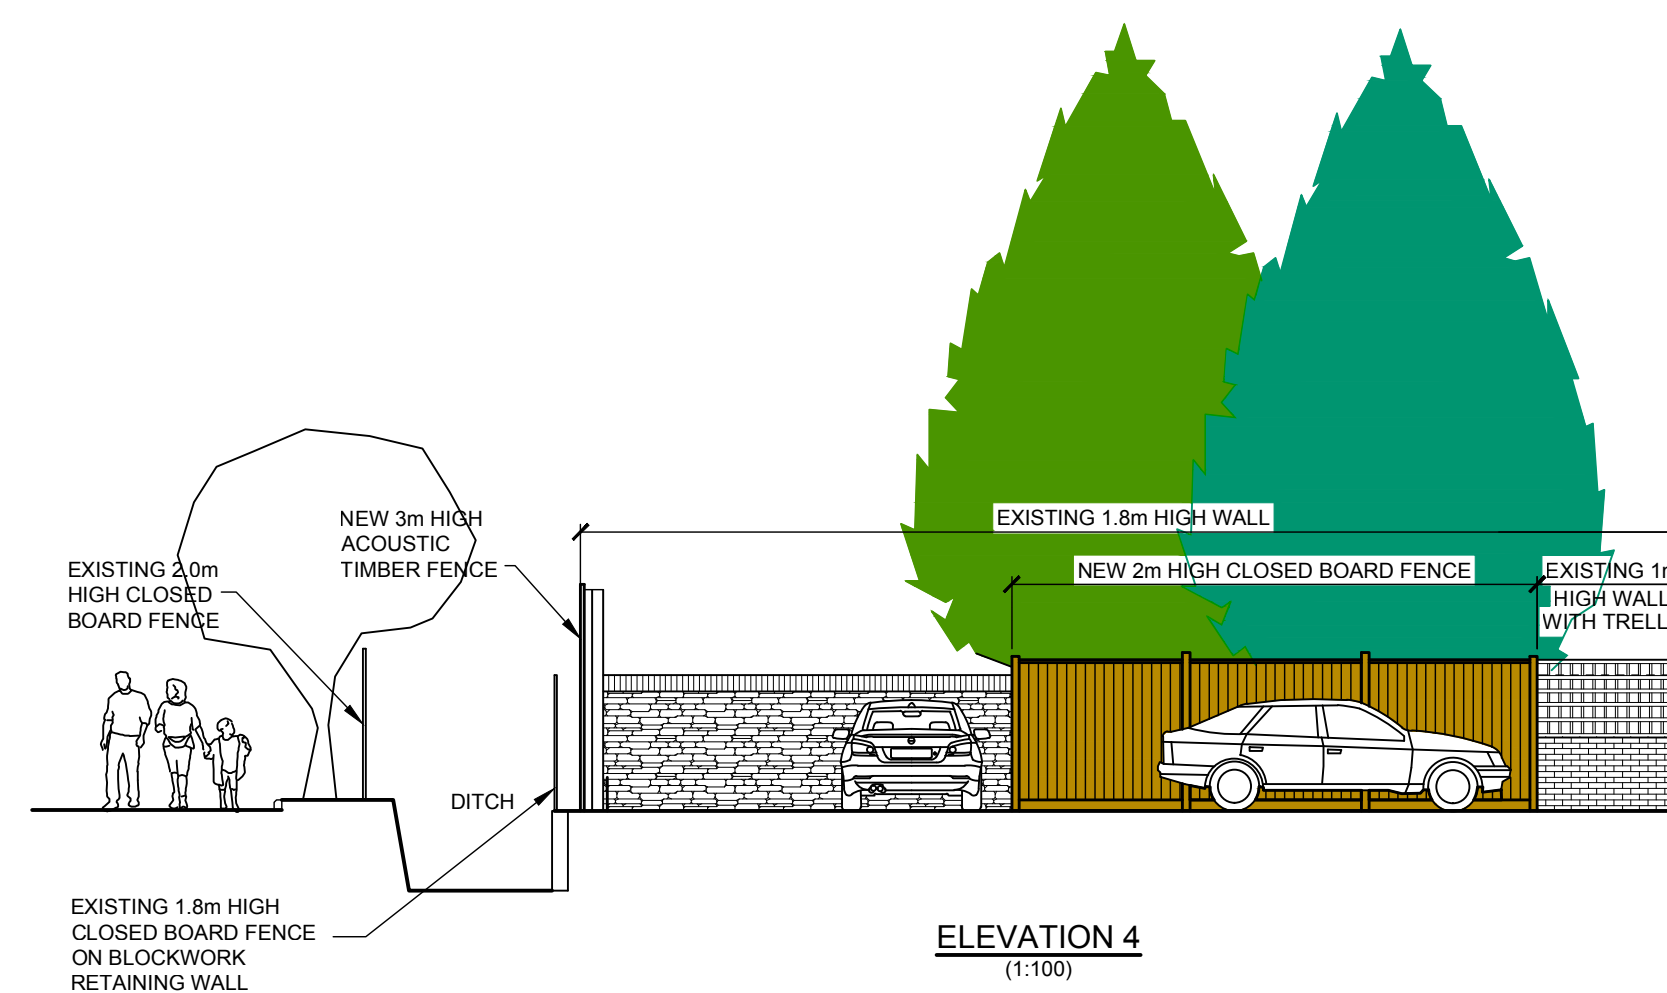

ELEVATION 4
(1:100)

FOR PROPOSED PARKING
GENERAL ARRANGEMENT
REFER TO DRAWING 2844/P/01

FOR ACCESS BRIDGE DETAILS
REFER TO DRAWING 2844/P/02

C	10.01.2013	Revised to suit parking layout drawing 2844 / P / 01h.	JS
B	03.01.2013	Revised to suit parking layout drawing 2844 / P / 01g.	JS
A	14.10.2011	ISSUED FOR PLANNING	JDM
MK	DATE	REVISION	BY

JOB TITLE		
PARKING TO REAR OF No.s 78 - 86 WEST STREET, HAVANT.		
CLIENT		
MR. D. WILLETT'S		
SCALES	1:100	DRG. SIZE A1
DATE	October 2011	DRAWN JDM CHECKED
DRAWING TITLE		
ELEVATIONS		

ANDREWS NEWBY PARTNERSHIP
CONSULTING STRUCTURAL & CIVIL ENGINEERS
Forder House, High St.
Buriton, Petersfield,
Hampshire.
GU31 5RX
Tel: (01730) 266944
Fax: (01730) 265836
name@andrewsnewby.co.uk

DRAWING No.	2844 / P / 03	REVISION C
-------------	---------------	---------------