

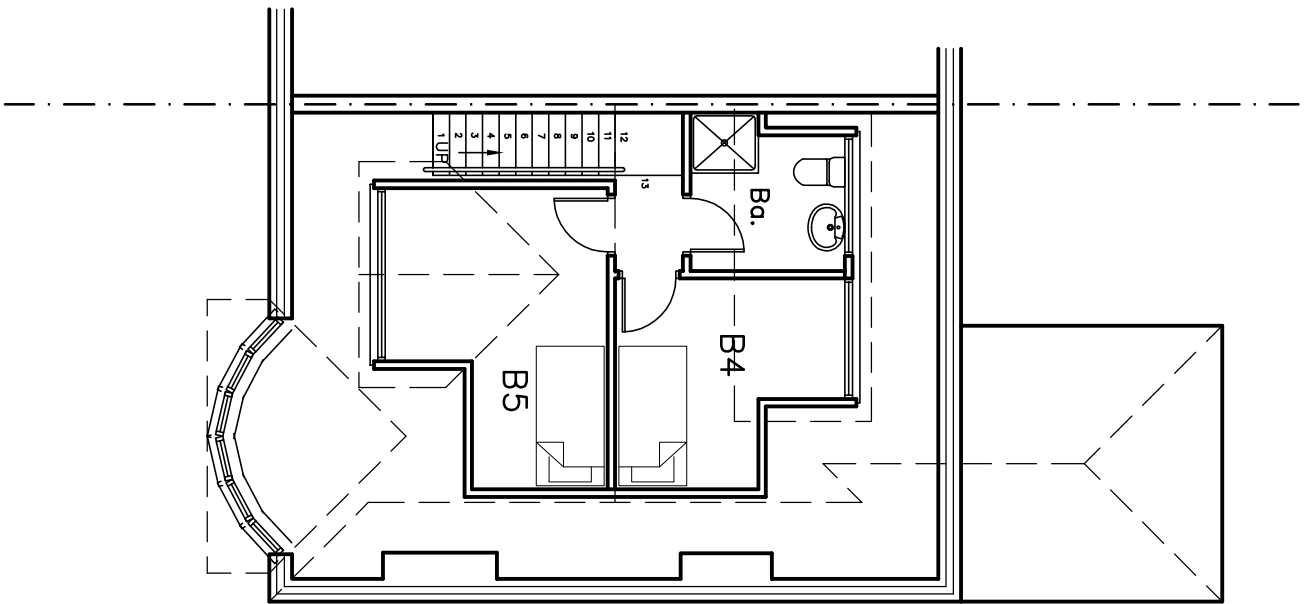
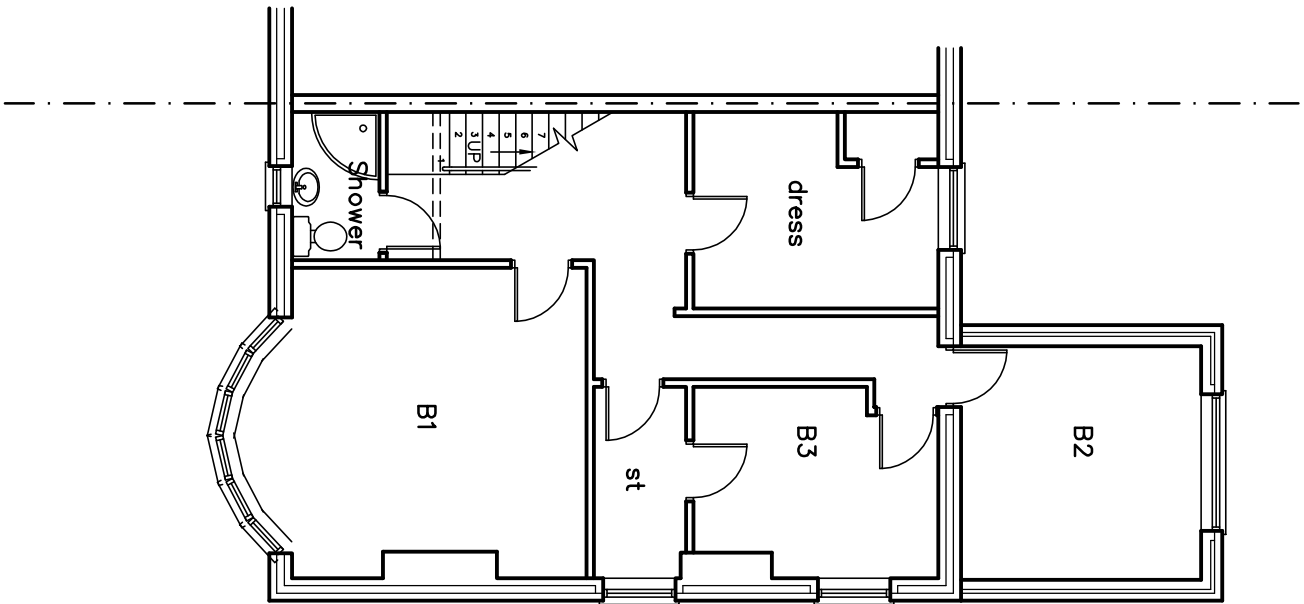


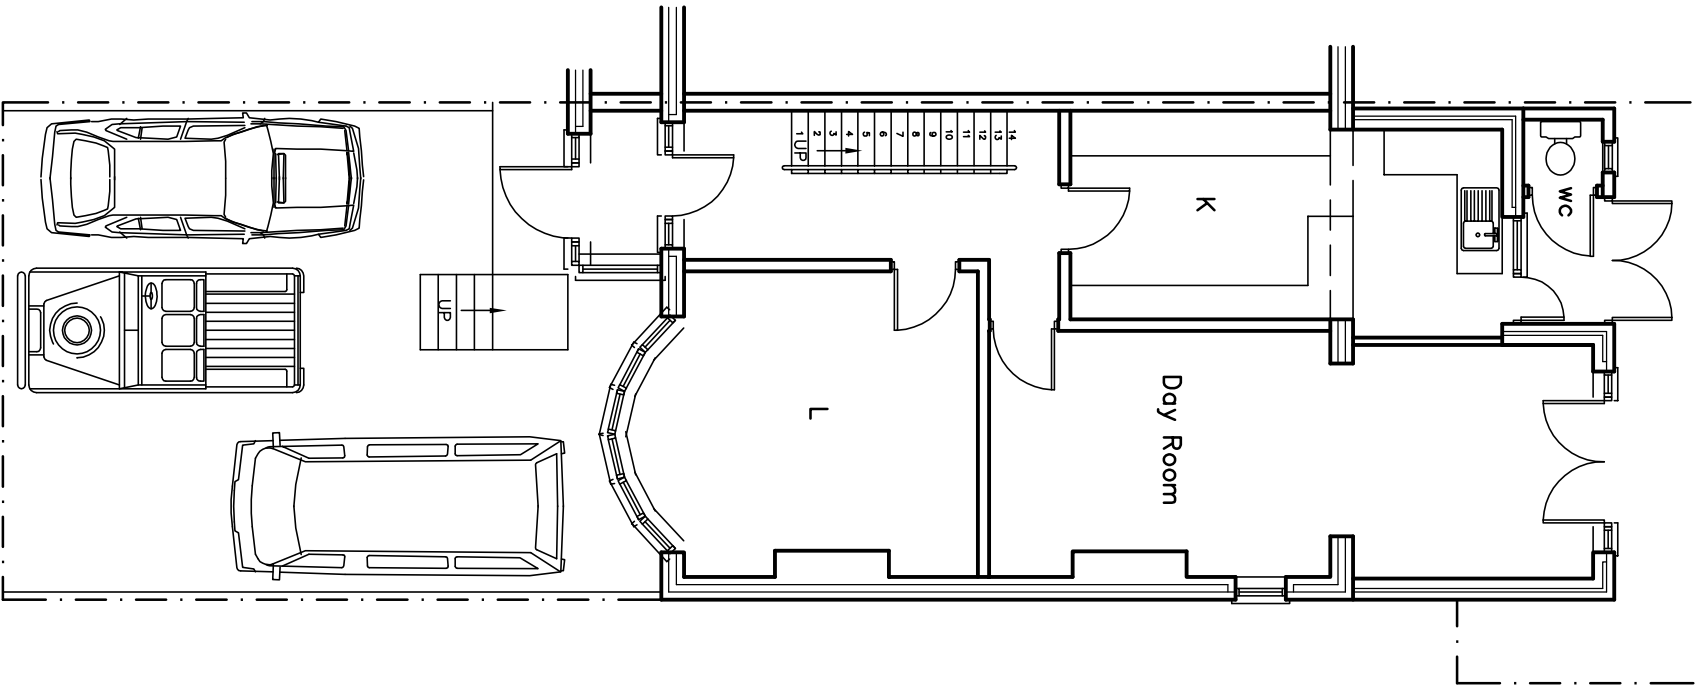

GROUND

FIRST

SECOND

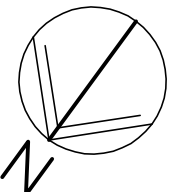

40 Stakes Hill Road

Purbrook

PO7 7HY

Revisions

- A. Parking shown. 11/12/12
- B.

Martin Critchley
Chartered Architect

7 North Street
Havant, Hampshire, PO9 1PW
023 92 474 919
critchleyarchitect@hotmail.com

Scale 1 : 100
Date 21/11/12
Drawn ALB/MHC

1043-311 A

metres

10

20

30