


AREA = 753 sq. metres
(0.19 Acres)

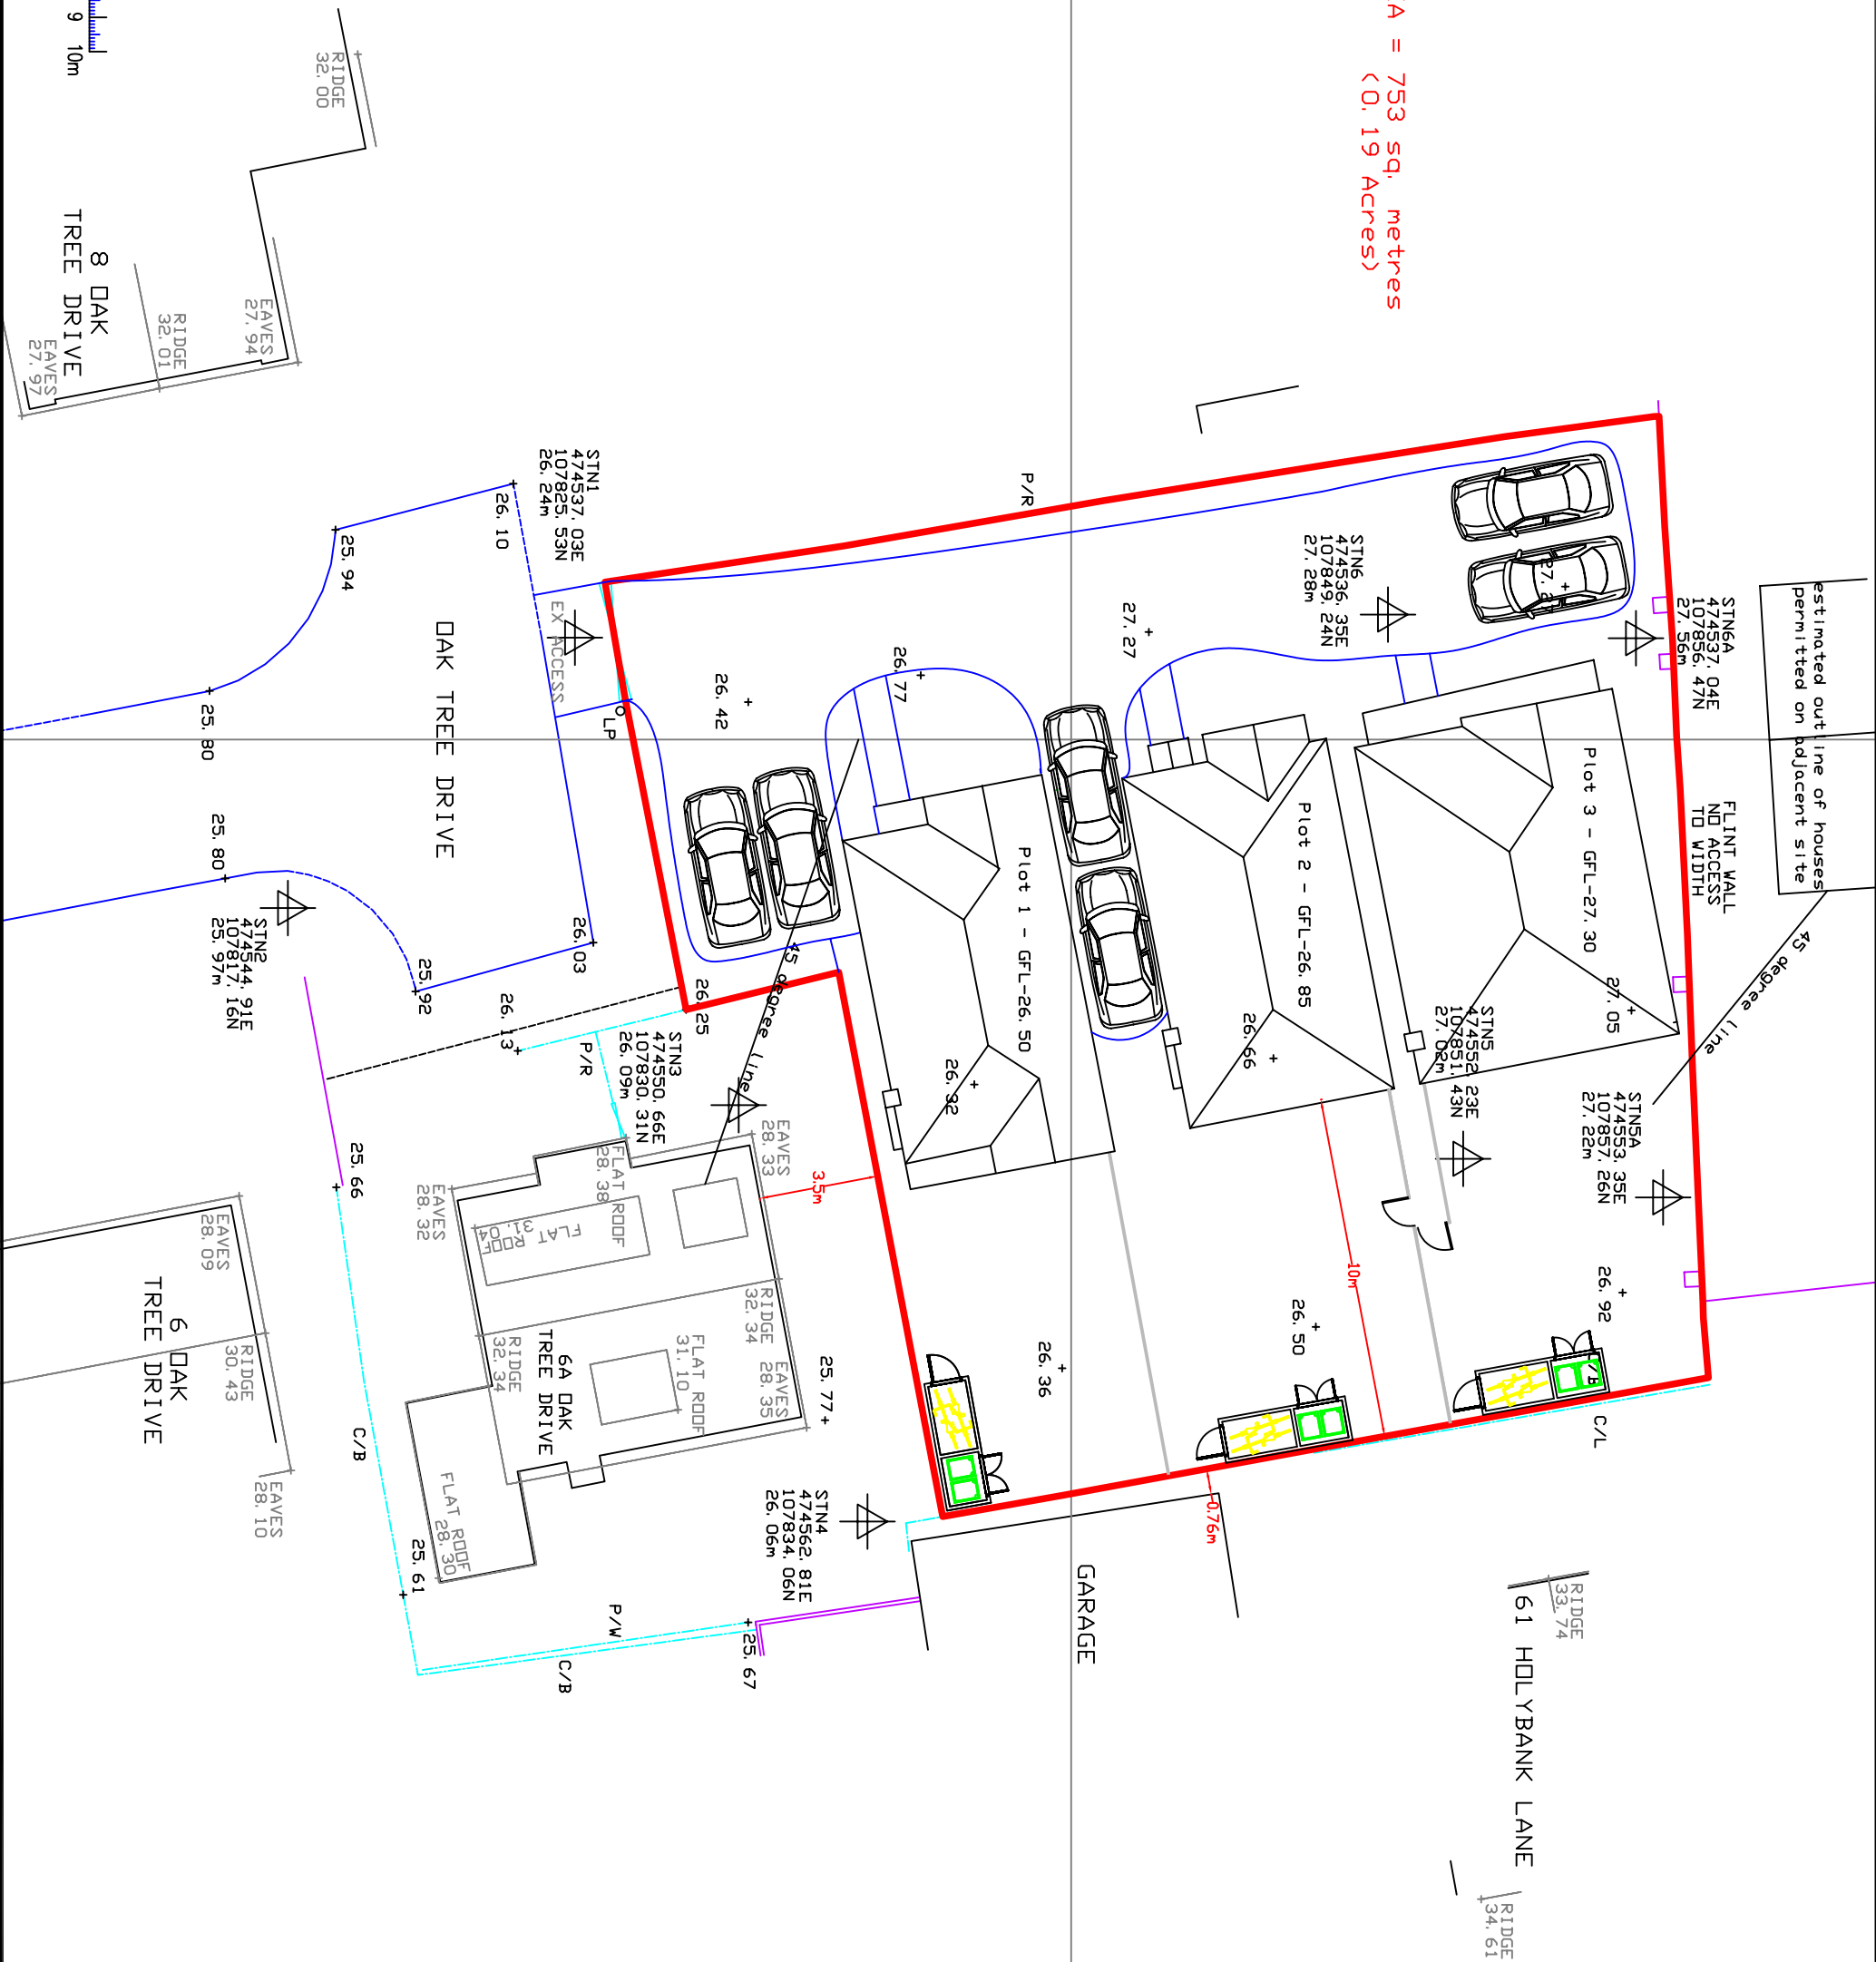

General Notes

No.	Revision/Issue	Date

Firm Name and Address
STEPHEN JUPP MRTPI
CHARTERED TOWN PLANNER
348 CHICHESTER ROAD
BOGNOR REGIS
PO21 5BX
T: 01243 822113
E: sjeeve@jainings-solutions.co.uk

Project Name and Address
Site Layout & Parking
3no Detached Houses
6a Oak Tree Drive
EWSWORTH

Project	OTH/6/12	Sheet
Date	23.07.2012	3
Scale	1:200 @ A3	