

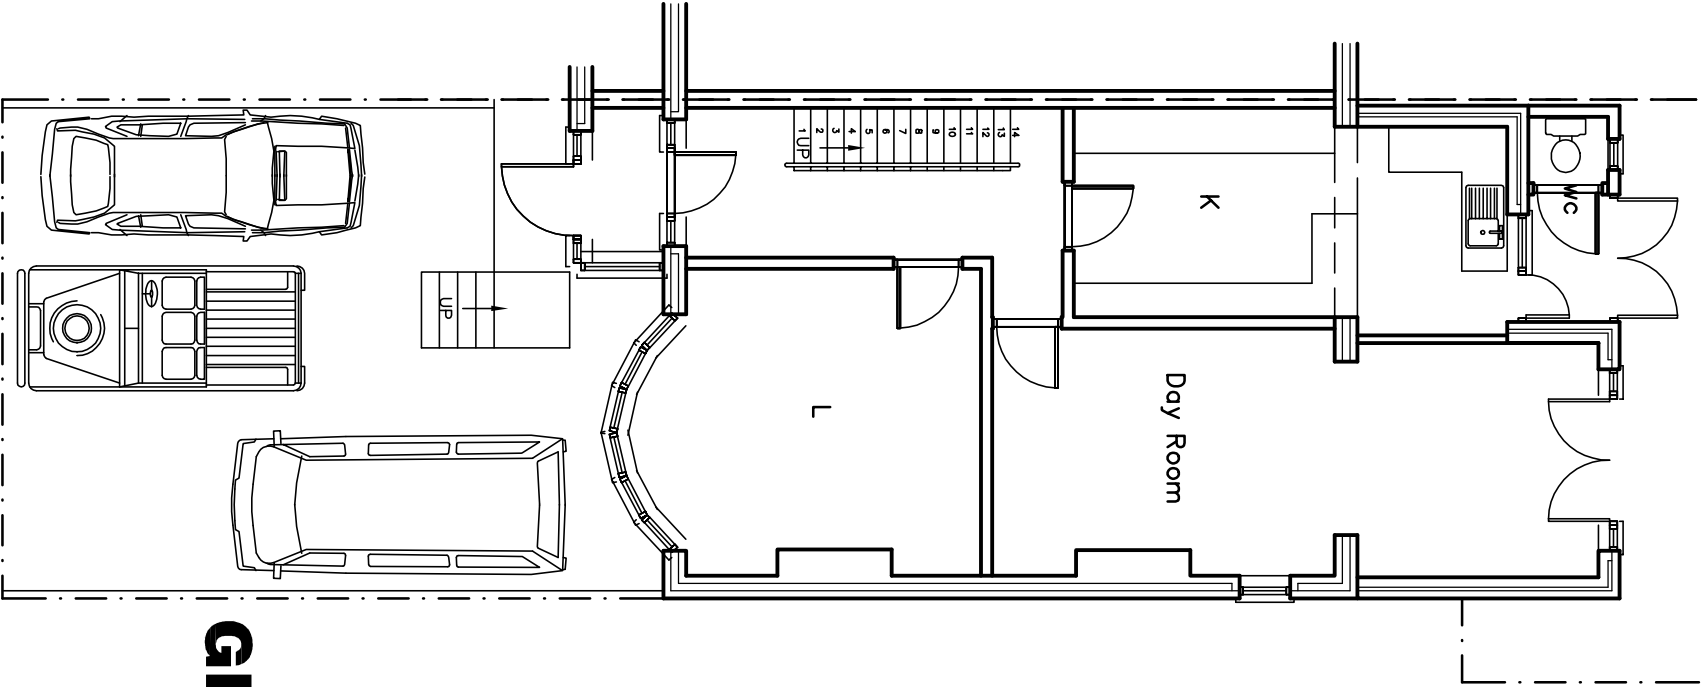


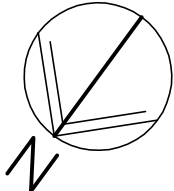

GROUND

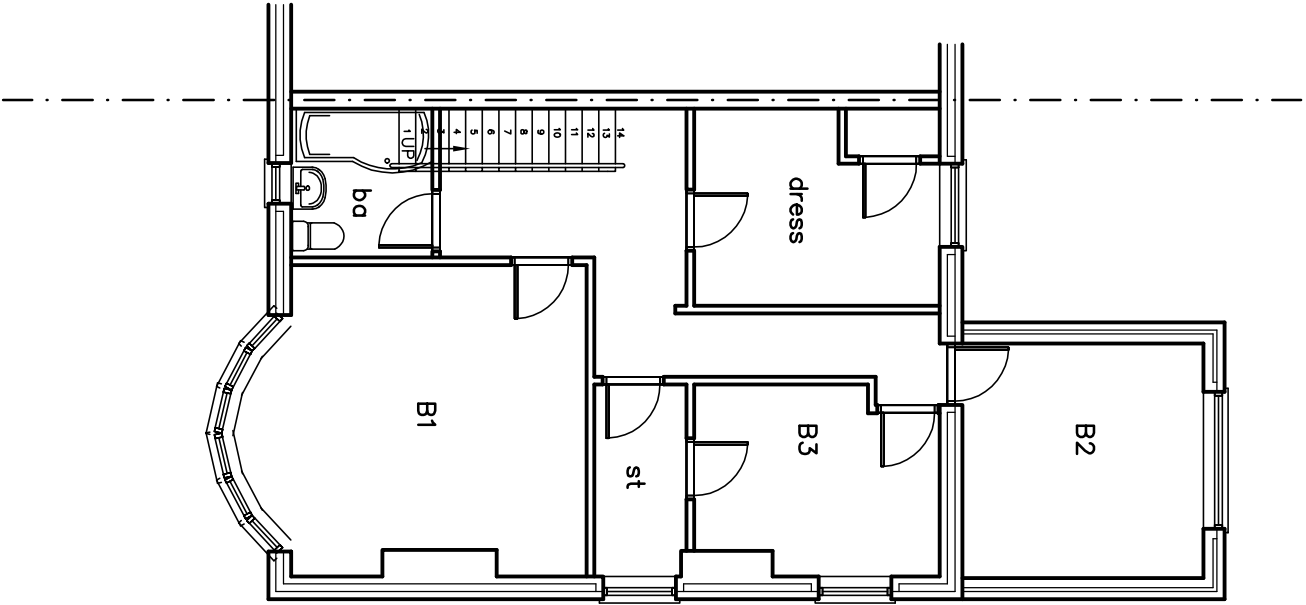

FIRST

40 Stakes Hill Rd
Waterlooville
PO7 7HY

EXISTING PLANS

Martin Critchley
Chartered Architect
7 North Street
Havant, Hampshire, PO9 1PW
023 92 474 919
critchleyarchitect@hotmail.com

Scale 1 : 100
Date 03/11/10
Drawn ALB
Revisions
A. Boundary added. 07/02/13
B.

1043-101^A

metres

10

20

30