
10/00320

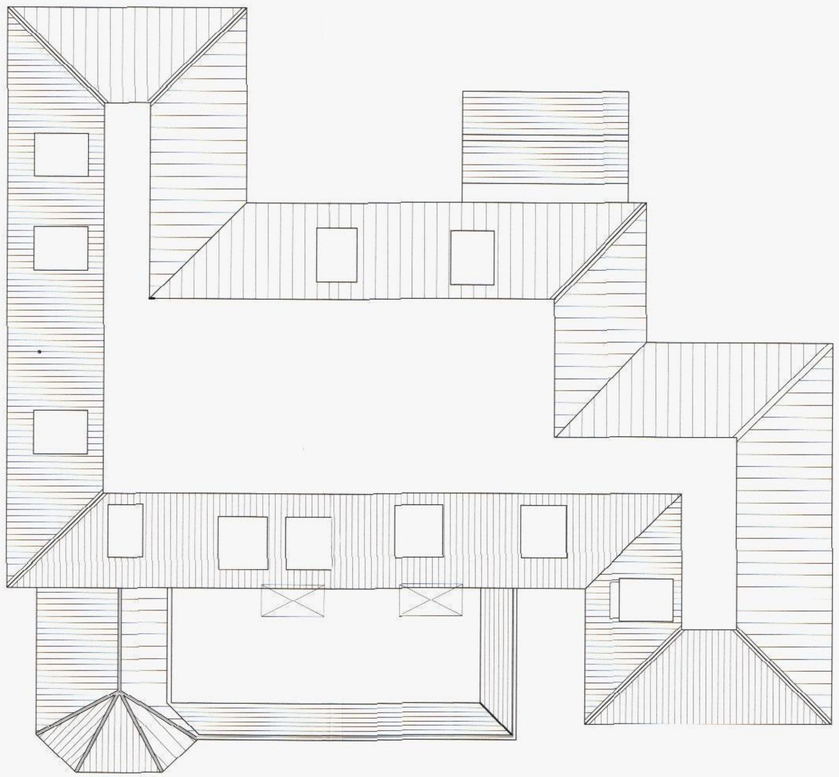

Existing Roof Plan 1:100



Proposed Roof Plan 1:100

B.O.H.
PERMIT

HAVANT BOROUGH COUNCIL
DEVELOPMENT CONTROL
16 JUL 2010
RECEIVED

AMENDED

notes:

revisions:

revisions:

N

0 100mm @A1

NOTE: The contractor is responsible for checking all site dimensions and levels. These should be checked prior to the ordering of any components and before the commencement of the works. All discrepancies should be brought to the attention of the Contract Administator

M Bennett

Additional Bedrooms

Springfield, 72 Havant Rd, Emsworth

drawing information title: **Roof Plans**

status: Planning
date: March 10
scale: 1:100 @ A1
drawn: HP
chk'd: SB

job: 4743 dwg: 1203 rev: B

pwparchitects

PWP Architects Ltd 61 South Street, Havant, Hampshire PO9 1BZ
t: 02392 482494 f: 02392 481152

e: design@pwp-architects.com
w: www.pwp-architects.com