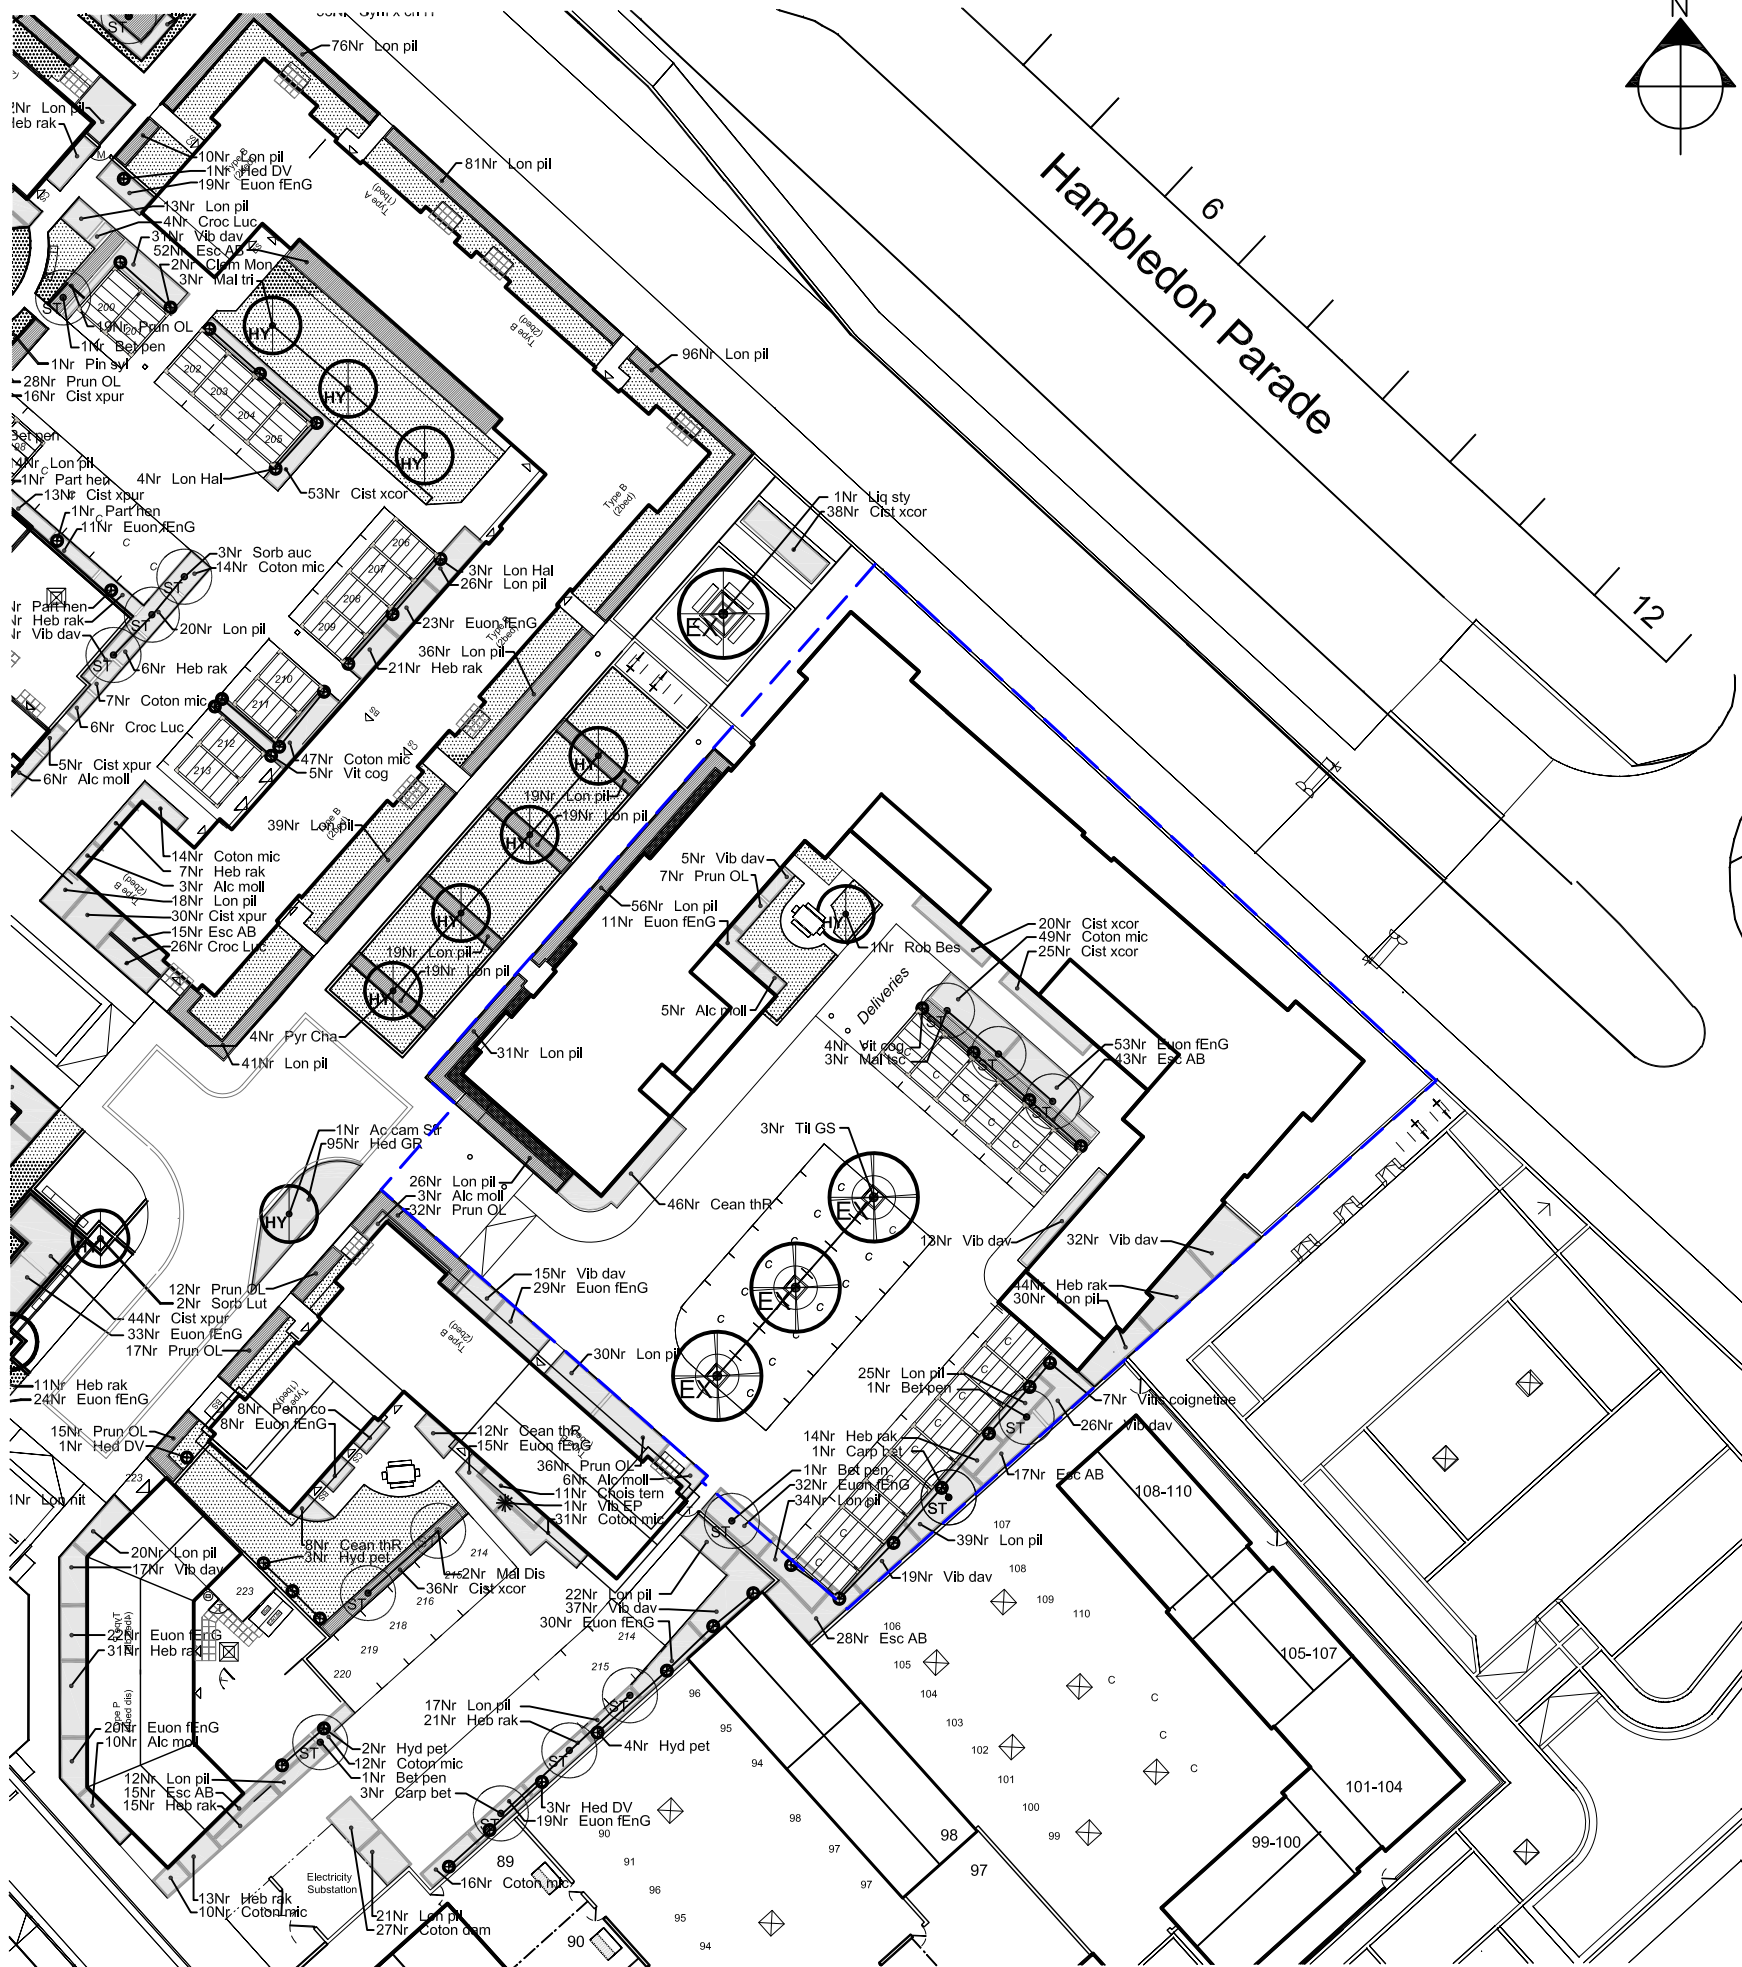


LEGEND

- Extra Heavy Standard Tree
- Heavy Standard Tree
- Standard Tree
- Specimen tree / shrub
- Hedge Planting
- Ornamental shrub planting
- Specimen shrub (large stock)
- Specimen shrub (small stock)
- Climbing shrub in paved area
- Climbing shrub
- Bulb planting
- Amenity Grass
- Gravel Mulch
- Tree guard and grille within hard paved area. 1.2 x 1.2m, Colour 'black', '59 series' by Marshalls (or similar and approved)
- Bollards
- Bench & Table and Benches (refer to External Wks Drg)
- Hambledon Road Block Application boundary (remainder of landscape designs shown for context only)


Notes:
For detailed information regarding lighting design refer to engineers proposals.

© 2012 RPS Group

Notes

1. This drawing has been prepared in accordance with the scope of RPS's appointment with its client and is subject to the terms and conditions of that appointment. RPS accepts no liability for any use of this document other than by its client and only for the purposes for which it was prepared and provided.
2. If received electronically it is the recipients responsibility to print to correct scale. Only written dimensions should be used.

KEY PLAN

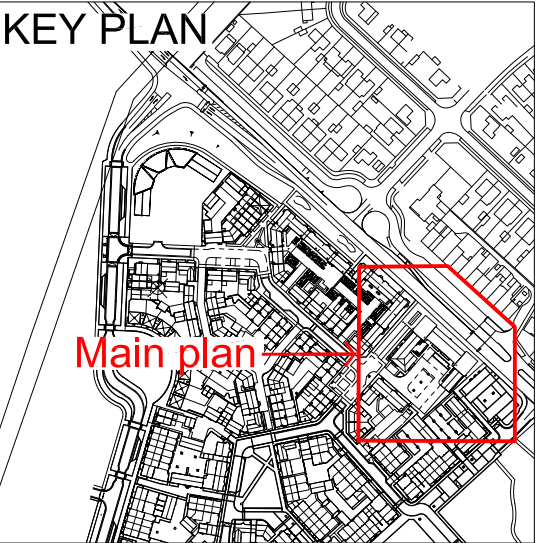

A	Extra Lime tree added to LPA request	01/13	DC	DC
Rev	Description	Date	Initial	Checked



Lakesbury House, Hiltisbury Road,
Chandlers Ford, Hampshire. SO53 5SS
T: +44(0)2380 810 440 E: rpsso@rpsgroup.com F:
+44(0)2380 810 449

Client Taylor Wimpey Southern Counties

Project Old Park Farm
Waterlooville

Title Phase 2
Hambledon Road Block

Status	Drawn By	PM/Checked by
FOR PLANNING	BK	DC
Job Ref	Scale @ A3	Date Created
JSL1734	1:500	15/11/2012

Drawing Number	Rev
504	A